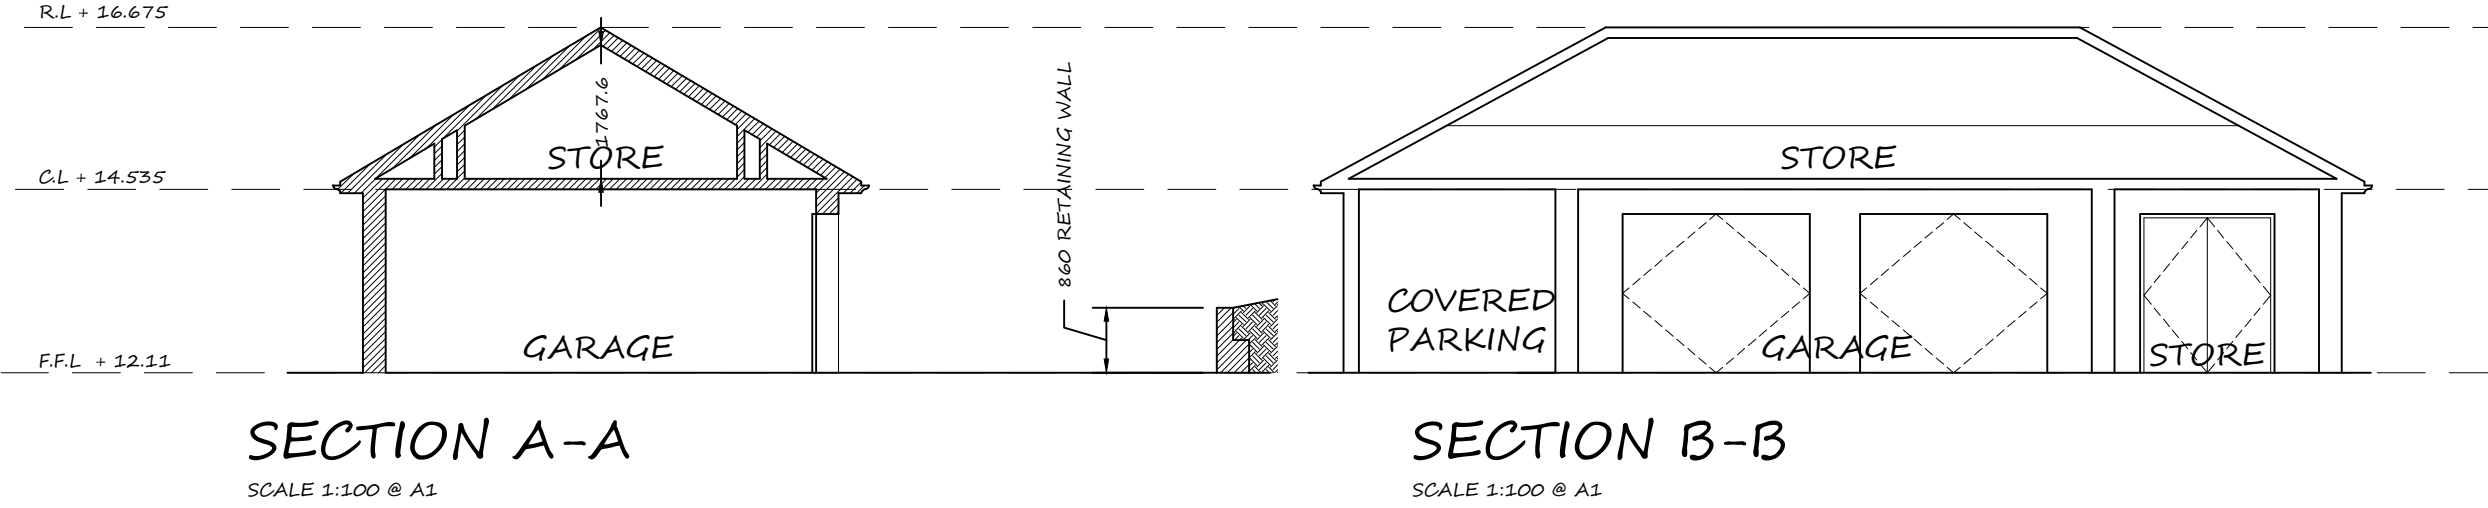
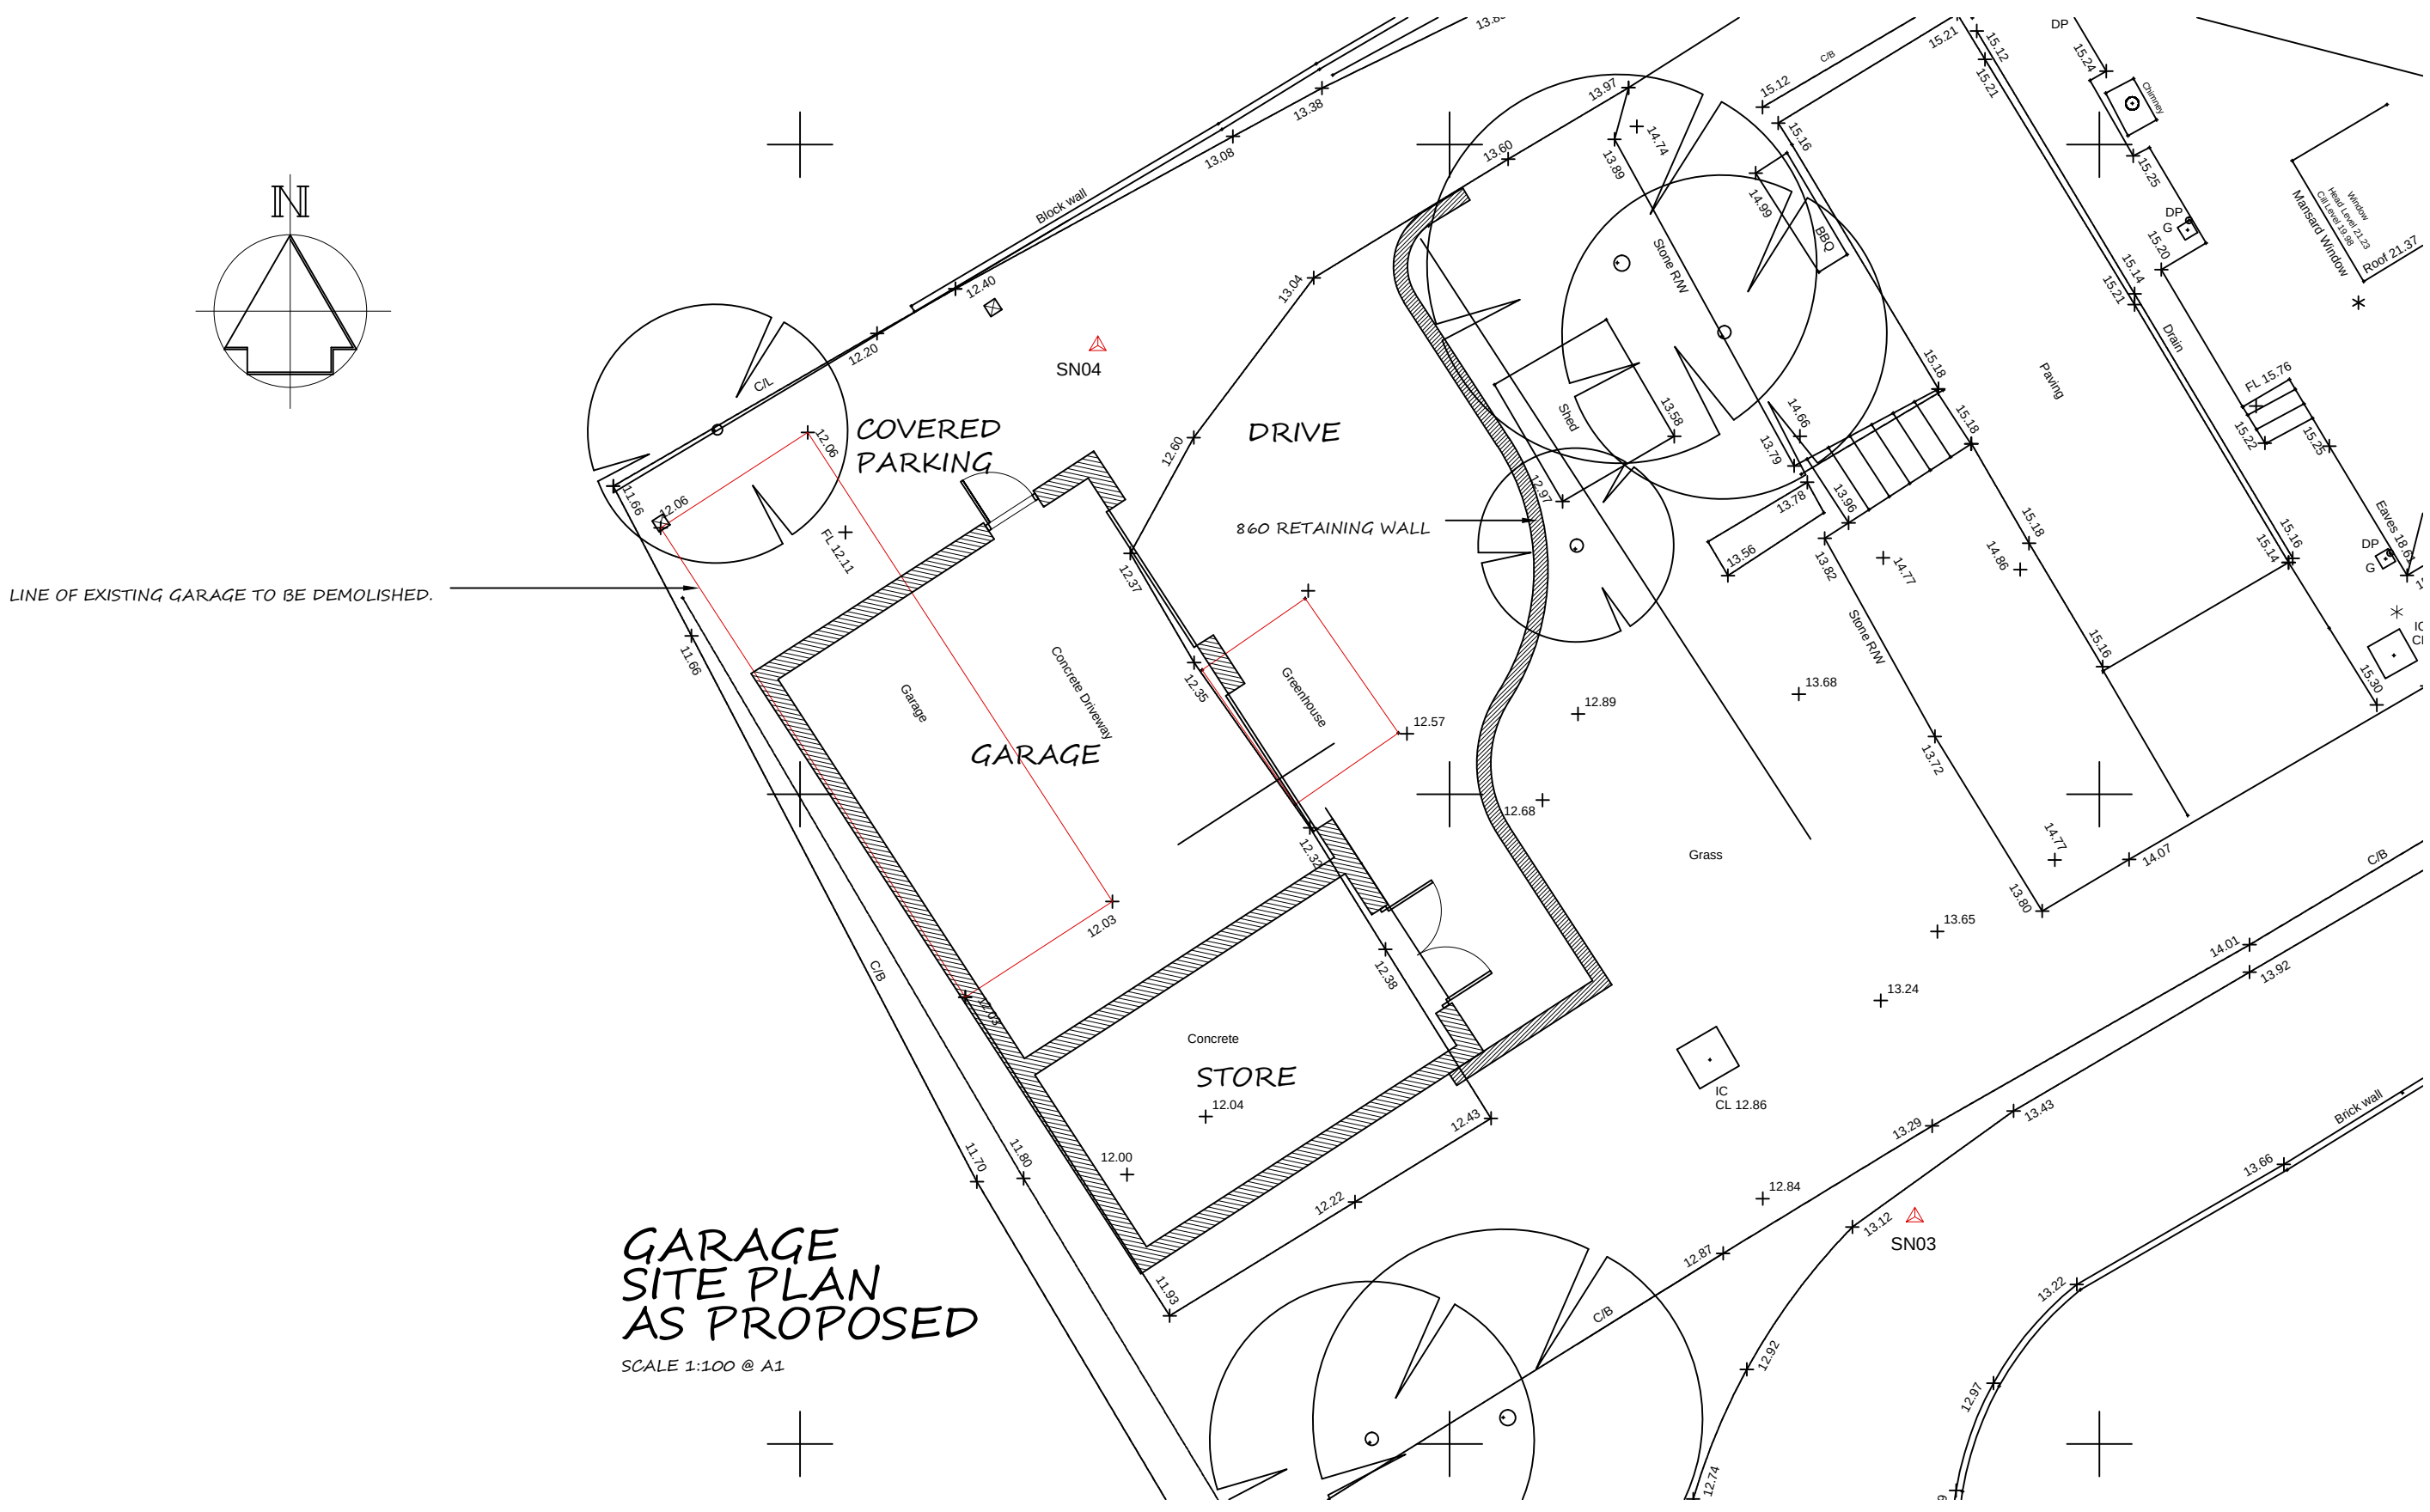
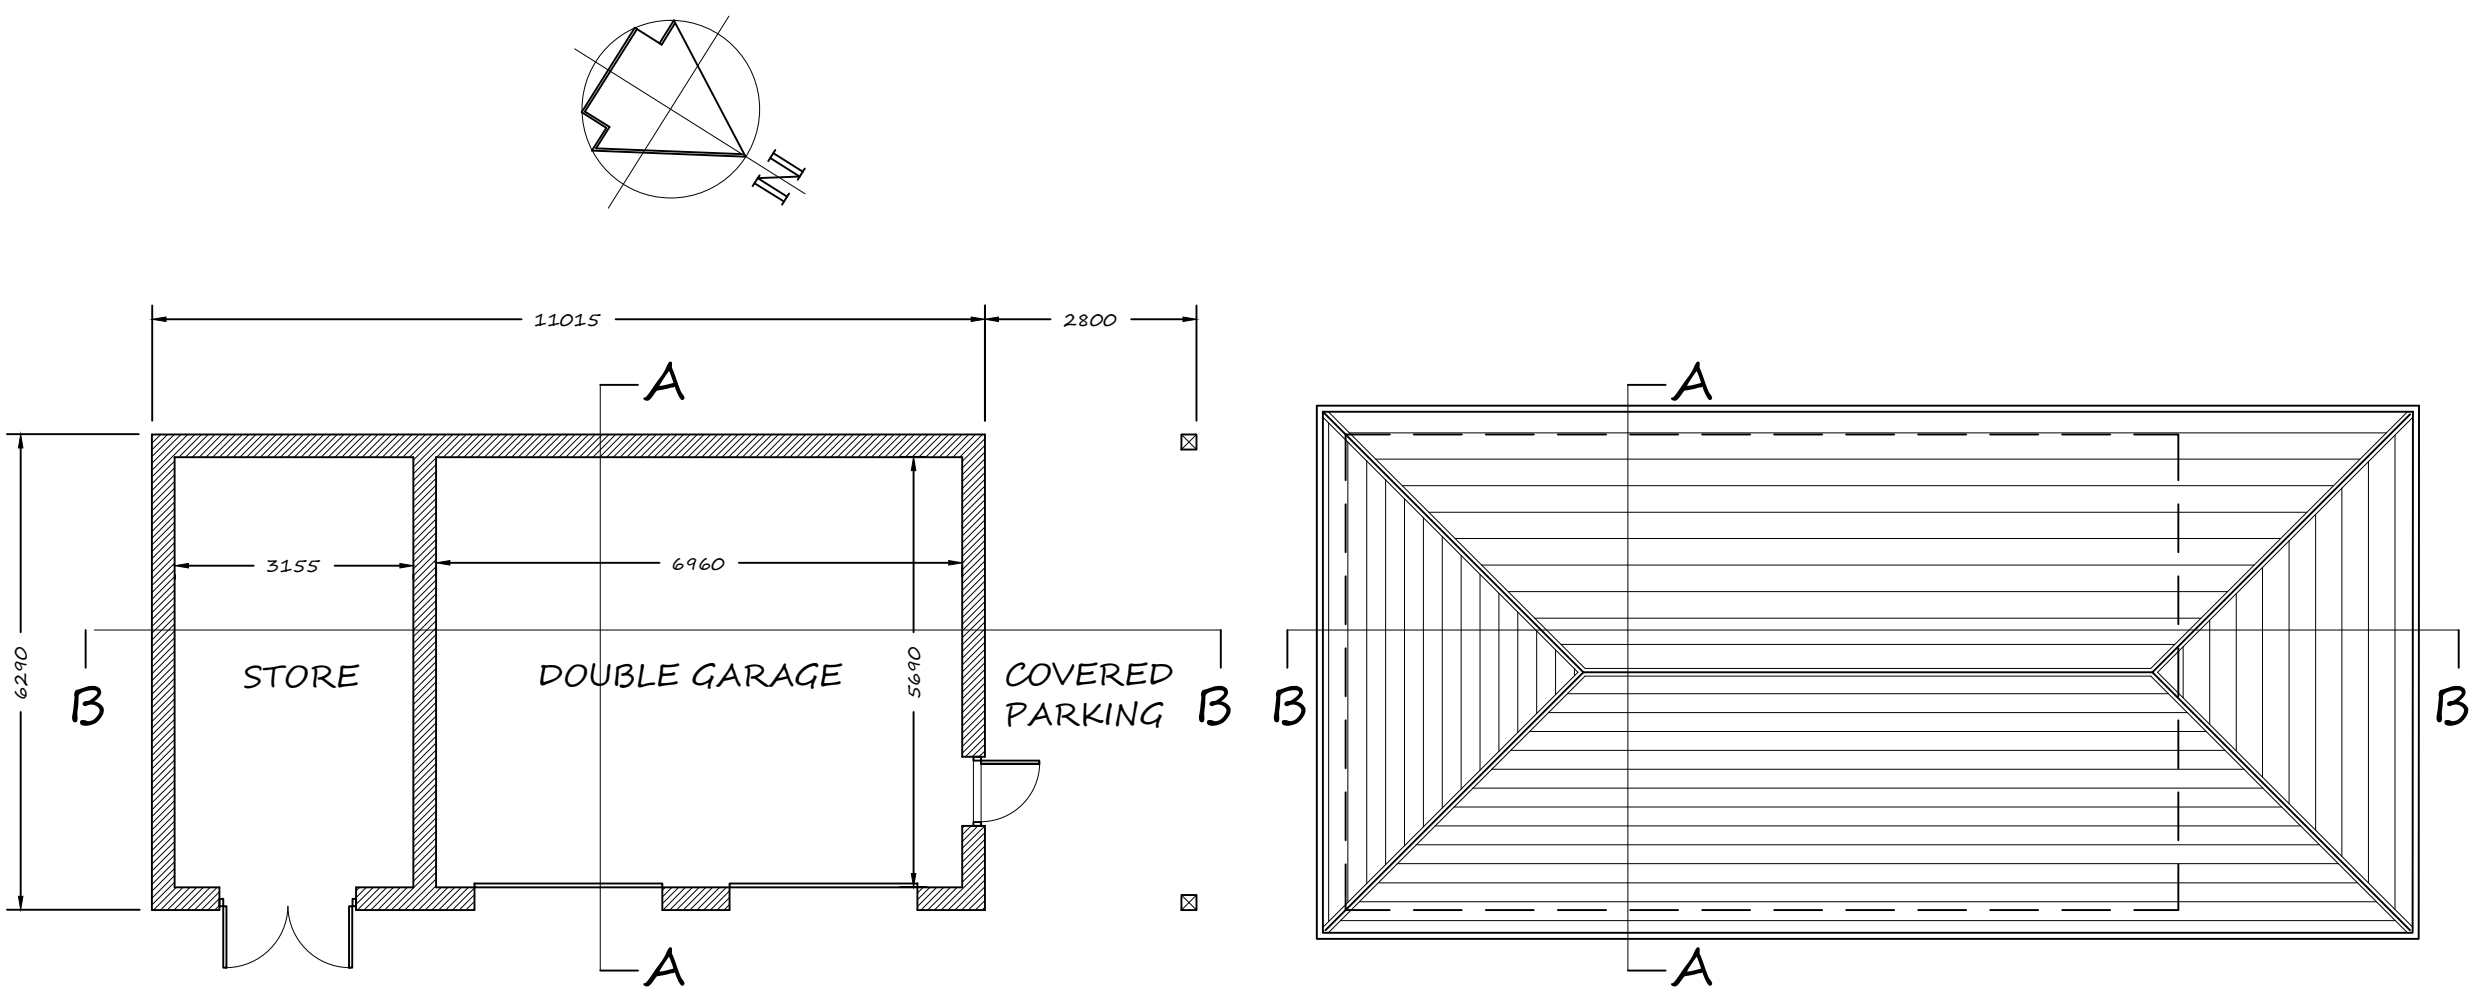


CONVERSION OF EXISTING BUNGALOW & PROPOSED NEW GARAGE , 49 DINAS BAGLAN ROAD PORT TALBOT, SA12 8DT
PROPOSED PLANS SECTIONS AND ELEVATIONS - GARAGE
APPLICANT: MR S PEARCE DWG: A05 A A1 SHEET