





plots 1-2-3
north elevation
scale 1 | 100

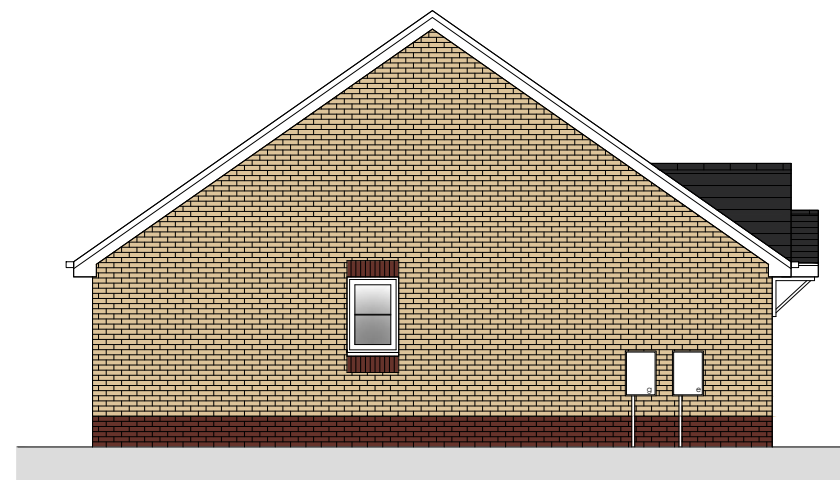

east elevation



south elevation

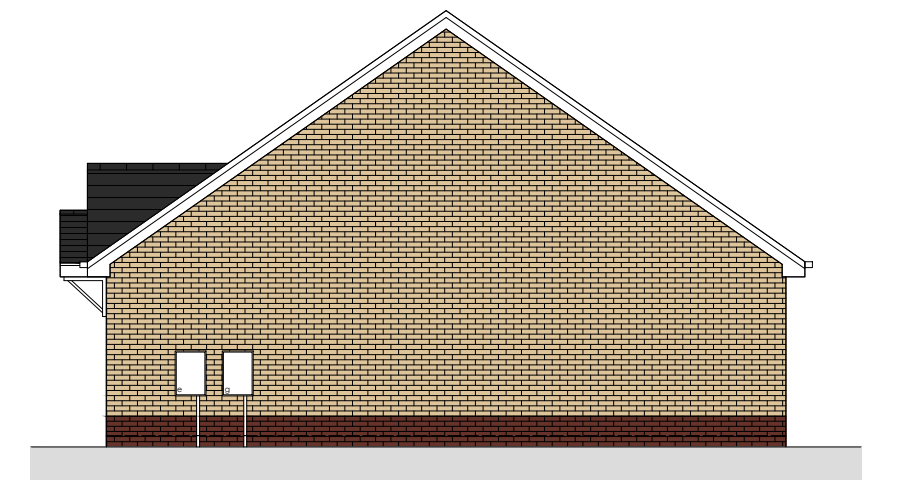


west elevation

EXTERNAL FINISHES


ROOF -	MARLEY MODERN ANTHRACITE INTERLOCKING TILE
BRICKWORK -	IBSTOCK YELLOW MULTI
FASCIAS -	WHITE UPVC
SOFFITS -	WHITE UPVC
RAINWATER GOODS -	WHITE UPVC



bungalow floor plan
scale 1 | 50

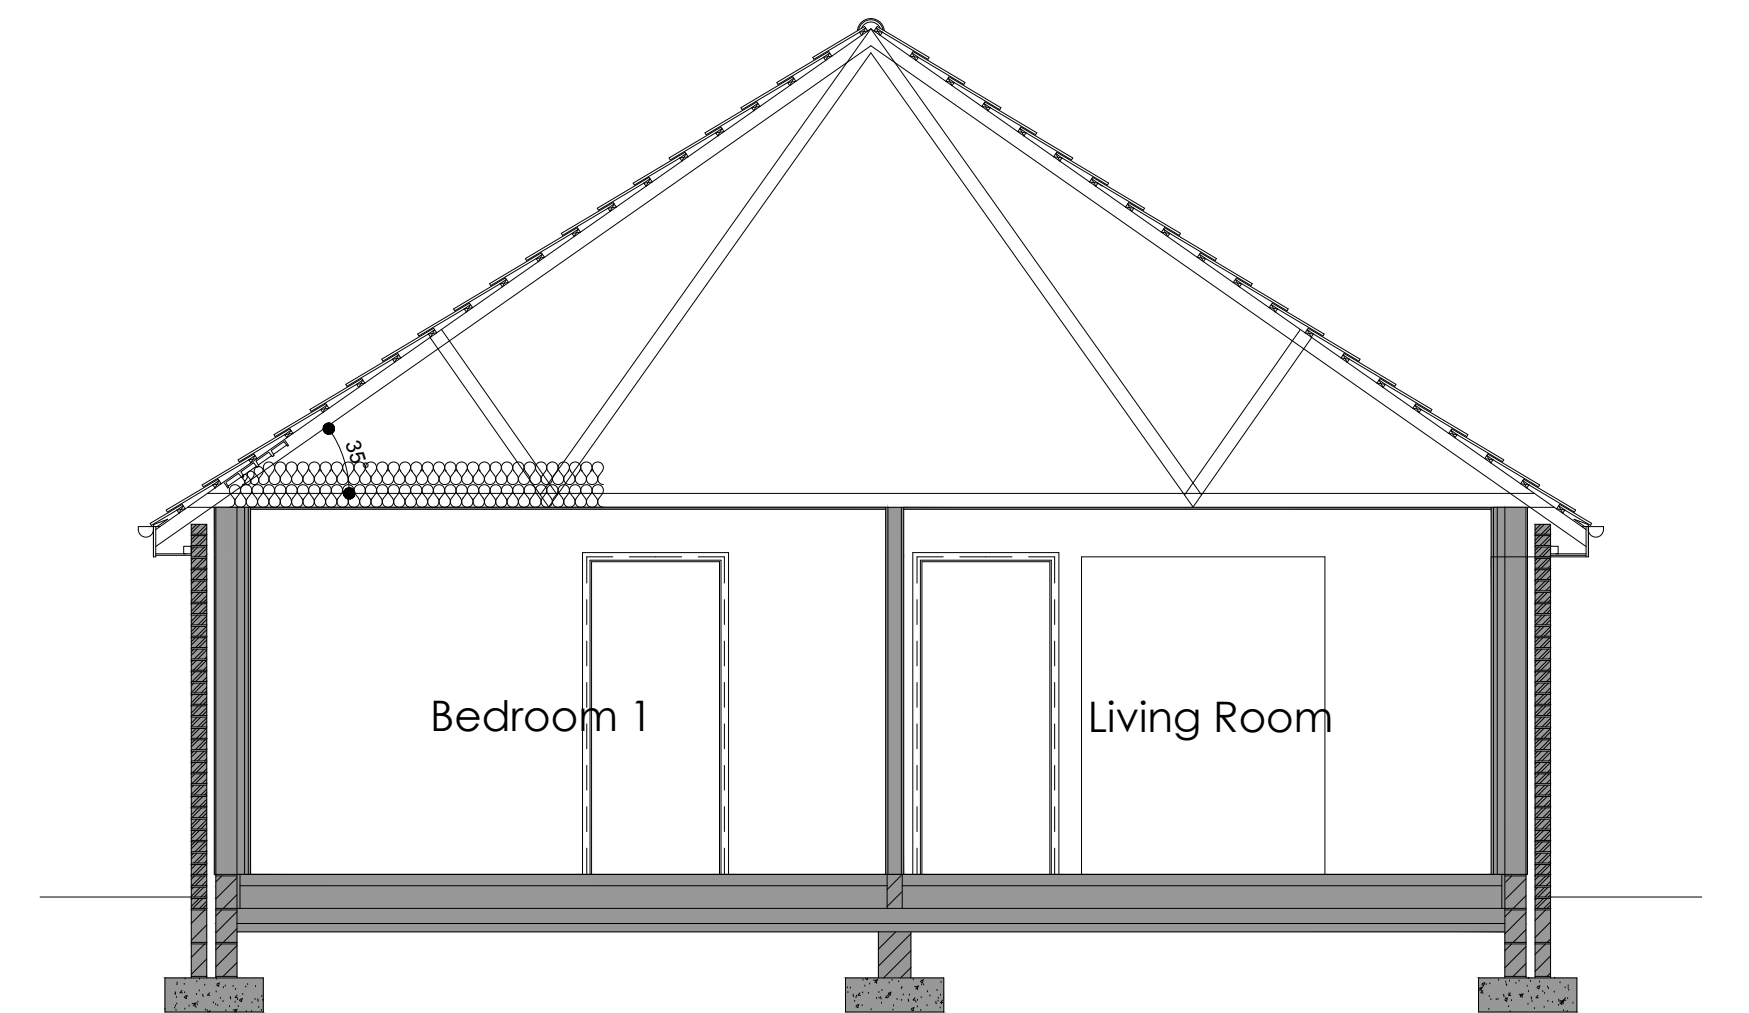

Section a - a

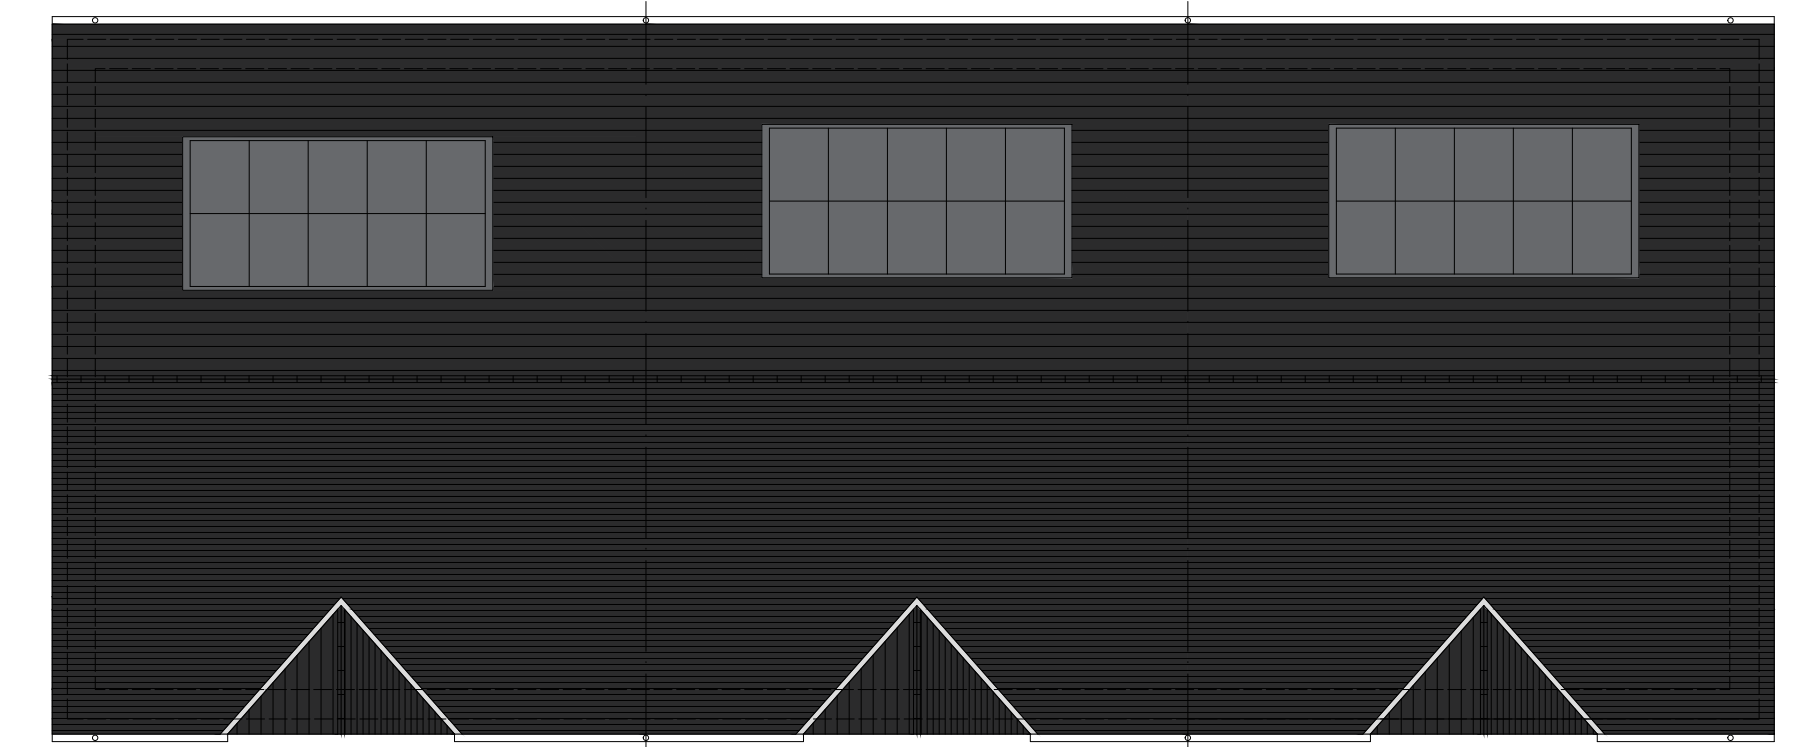

bungalow roof plan
scale 1 | 100