


Surrey Yellow Multi
(24 courses)
Surrey Multi-Red
(6 courses)

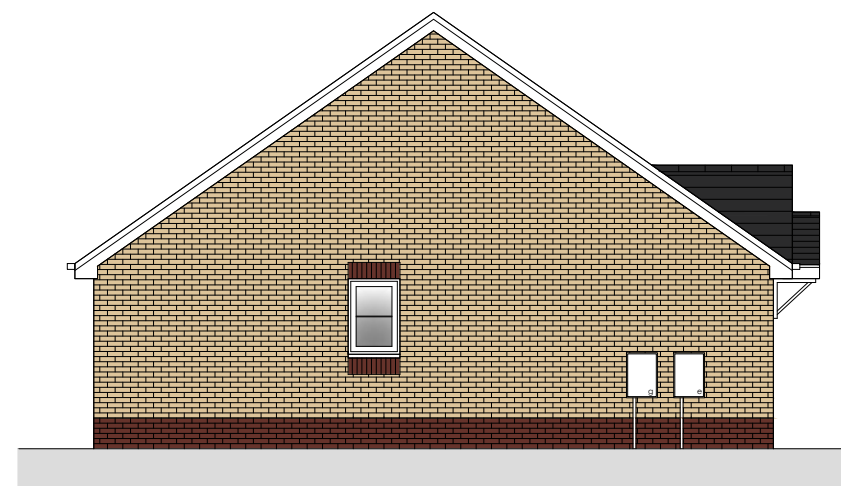

plots 4-5
north elevation
scale 1 | 100



east elevation



south elevation




west elevation

EXTERNAL FINISHES
ROOF - MARLEY MODERN ANTHRACITE INTERLOCKING TILE
BRICKWORK- IBSTOCK YELLOW MULTI
FASCIAS - IBSTOCK SURREY MULTI-RED
SOFFITS - WHITE UPVC
RAINWATER GOODS - WHITE UPVC



bungalow floor plan
scale 1 | 50

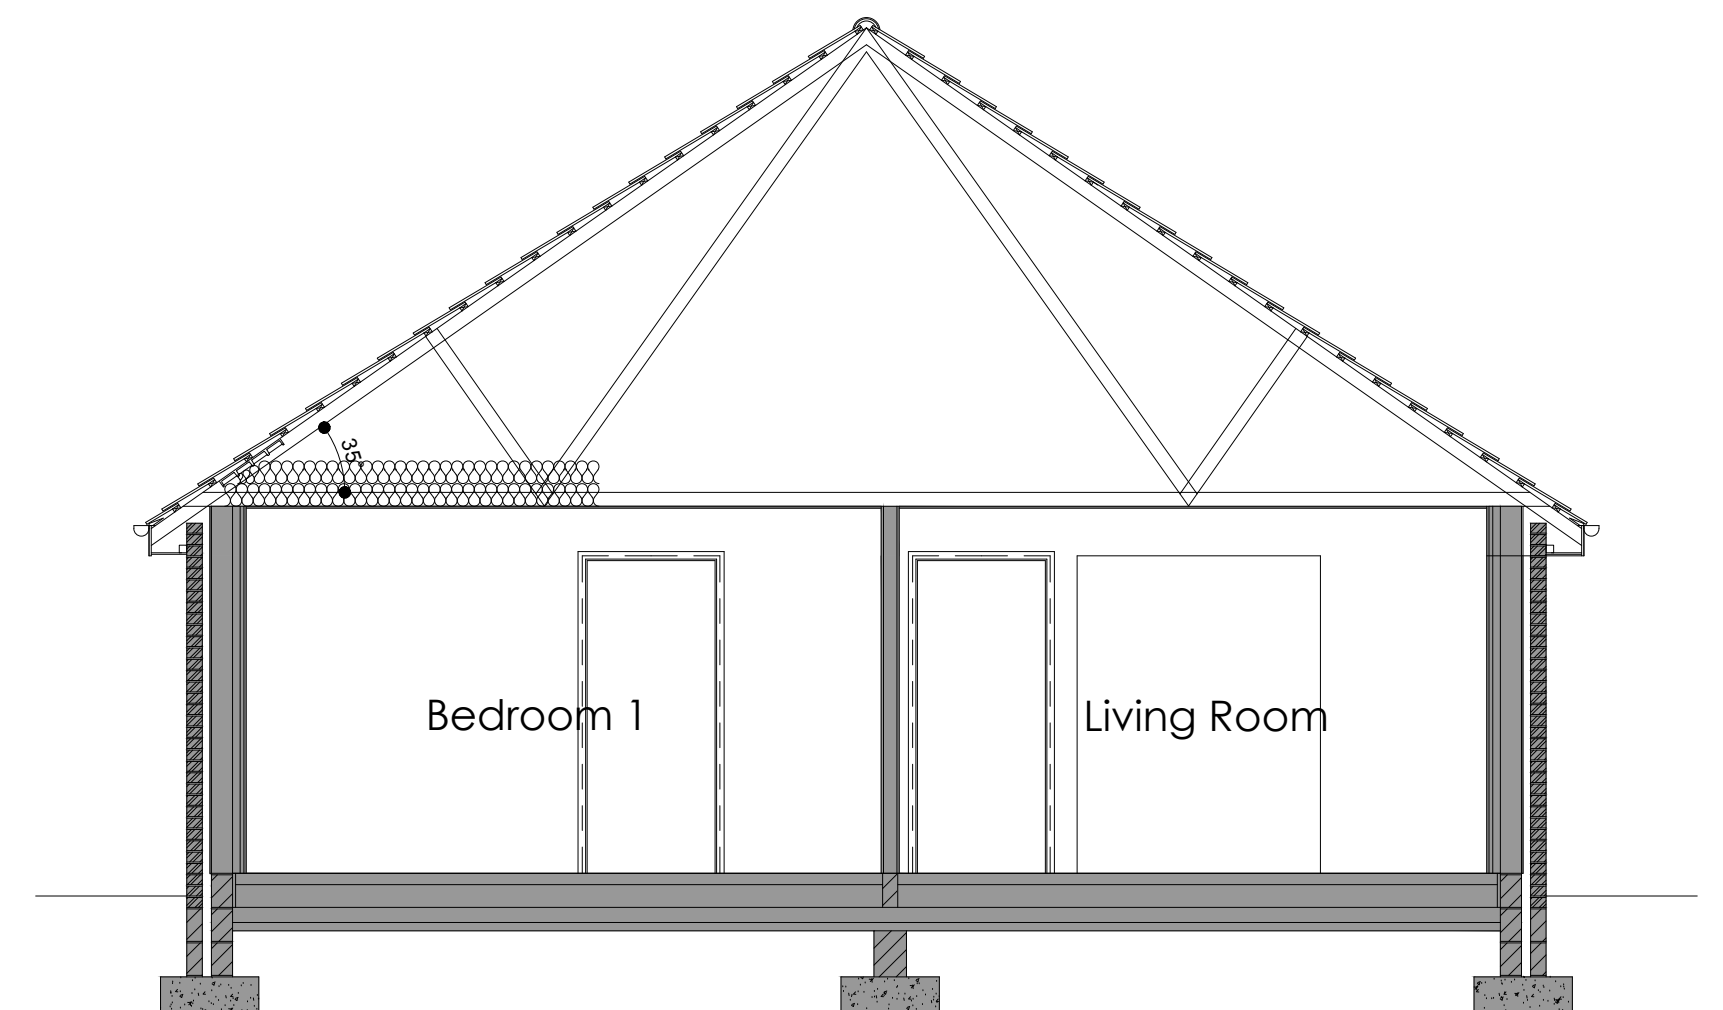

bungalow roof plan
scale 1 | 100