


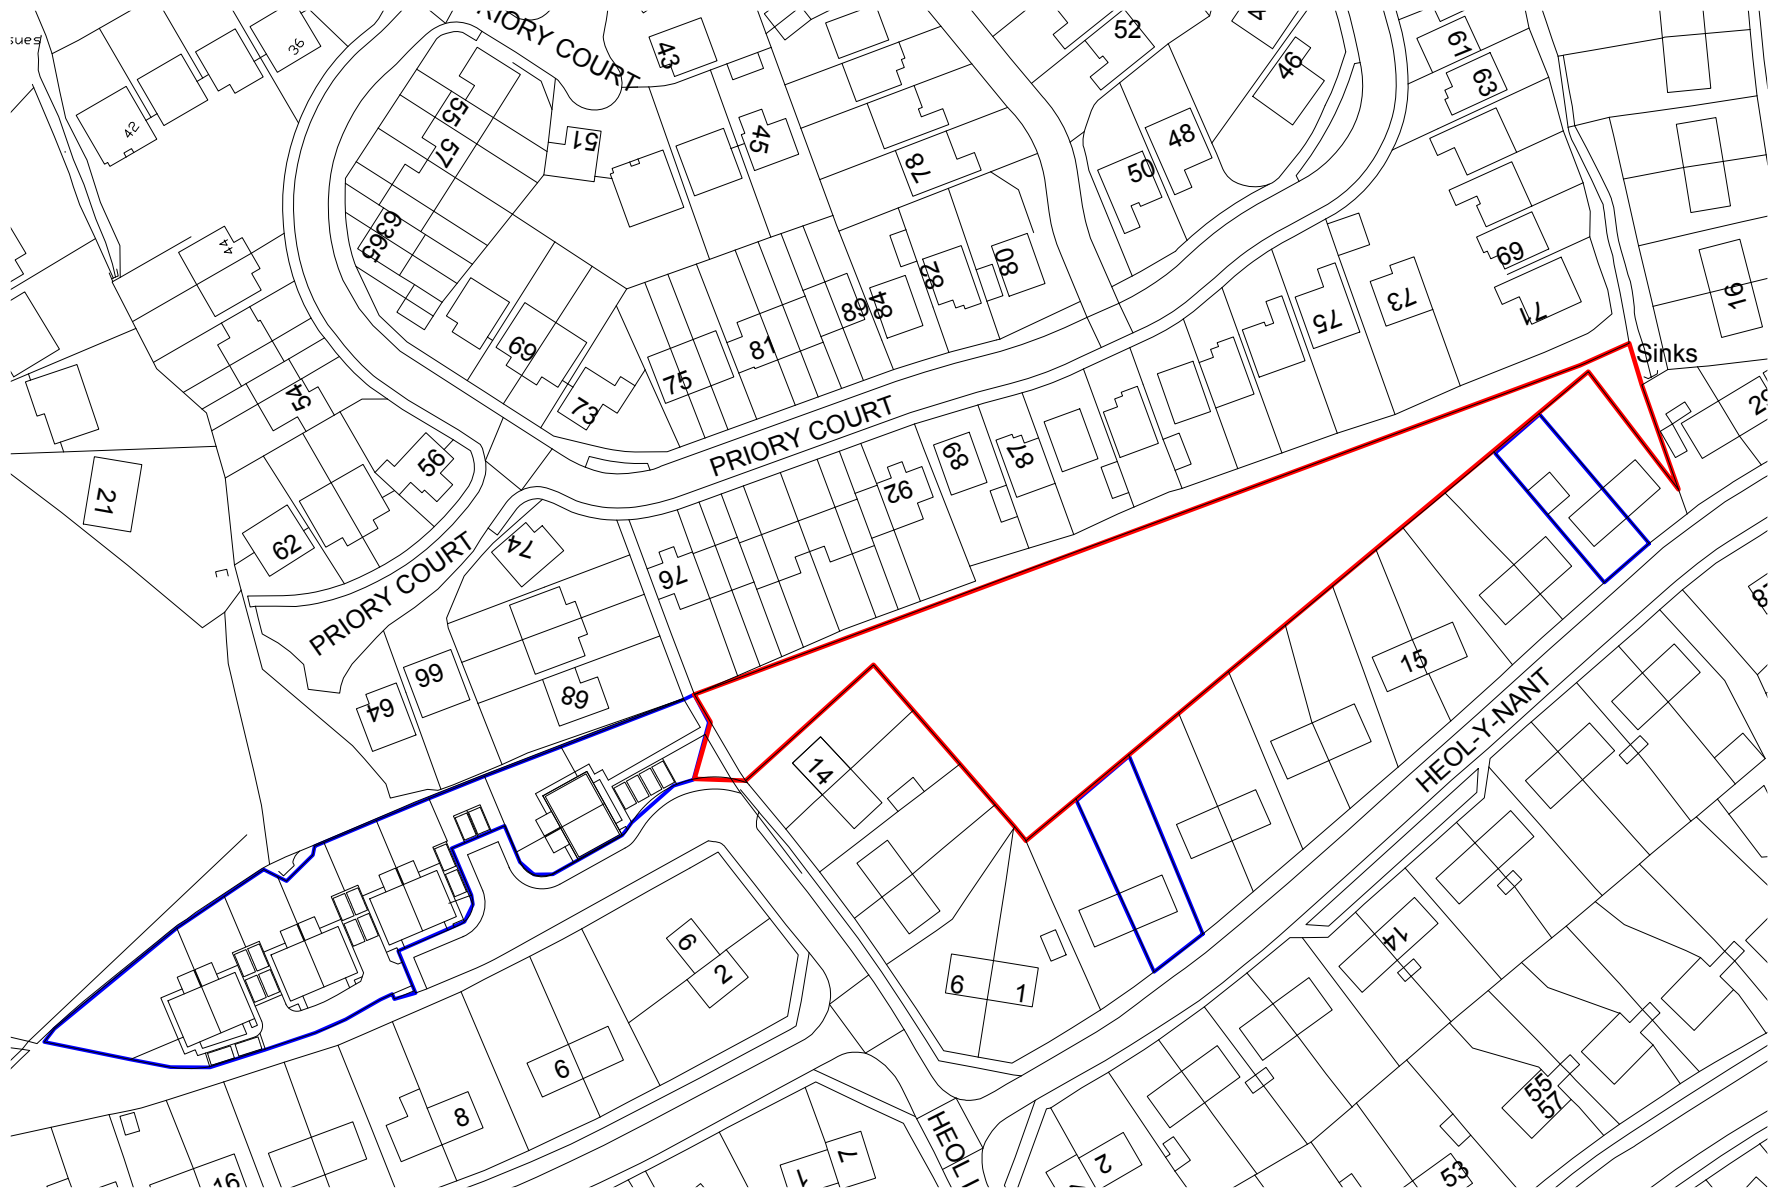

— application site
— land in ownership of tai tarian



project	drawing	date
LAND @ LLYS WERN III, CAEWERN, NEATH	LOCATION PLAN	FEB 2020
client	drawing no.	scale
TAI TARIAN	19.228.11	1 1250 @A3
www.iplanarchitecture.co.uk	hello@iplanarchitecture.co.uk	07765 660189