



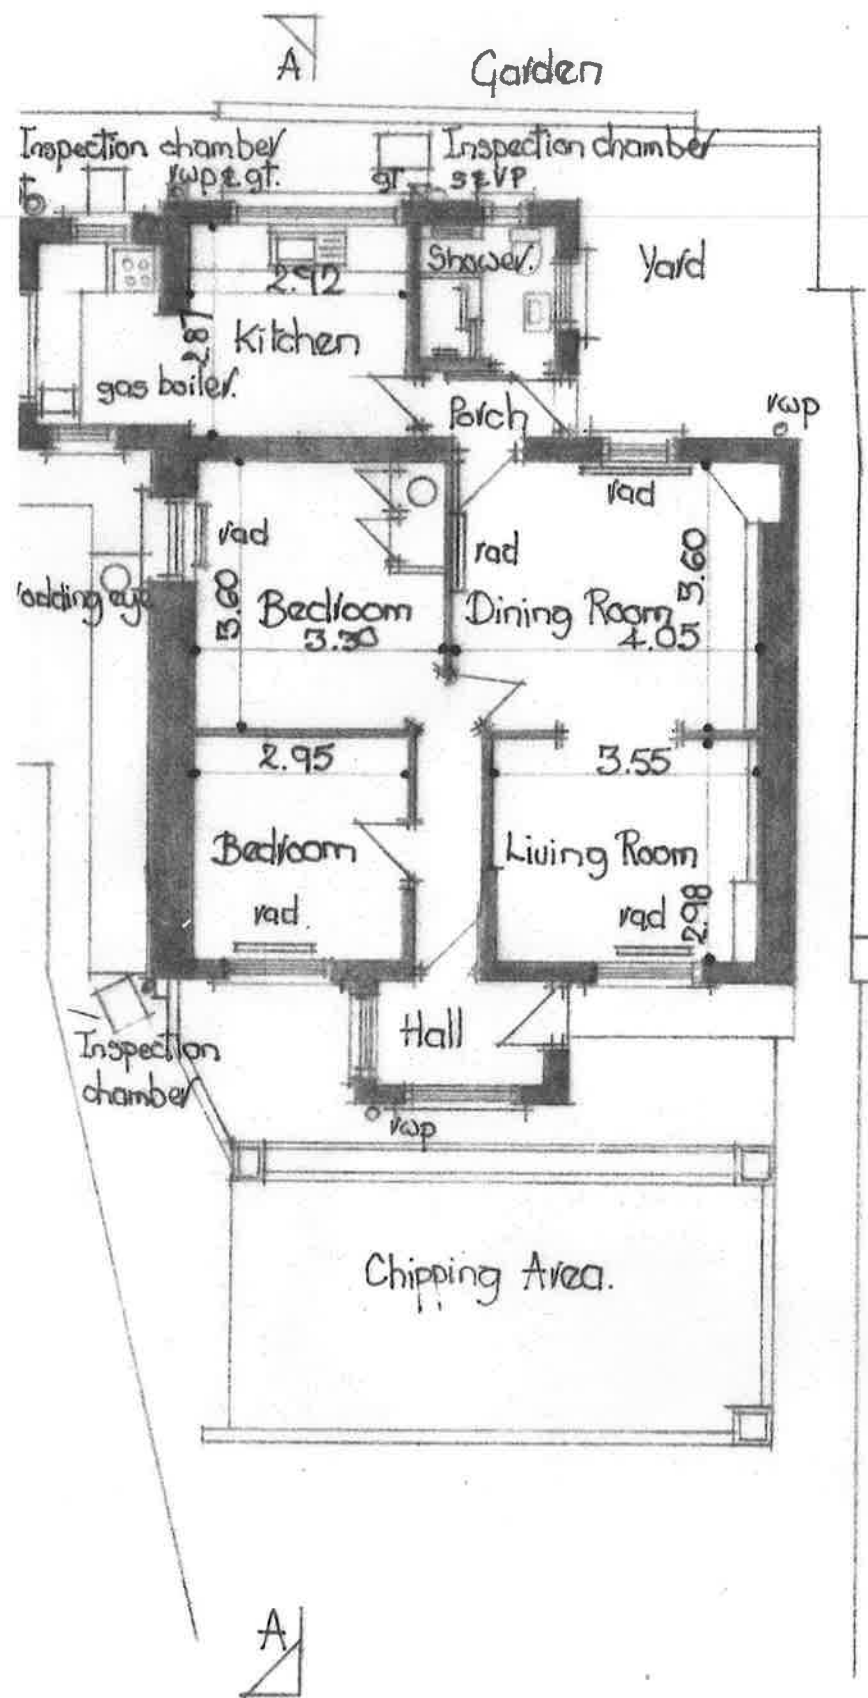


EXISTING

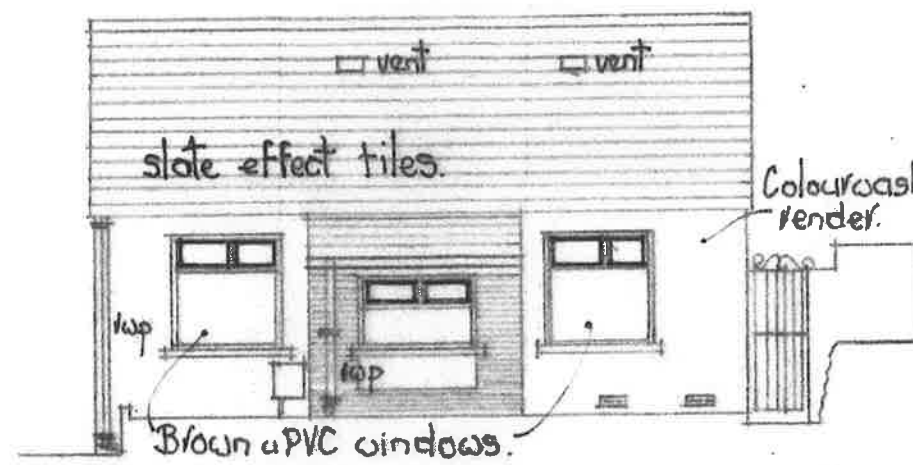

Front Elevation




Rear Elevation

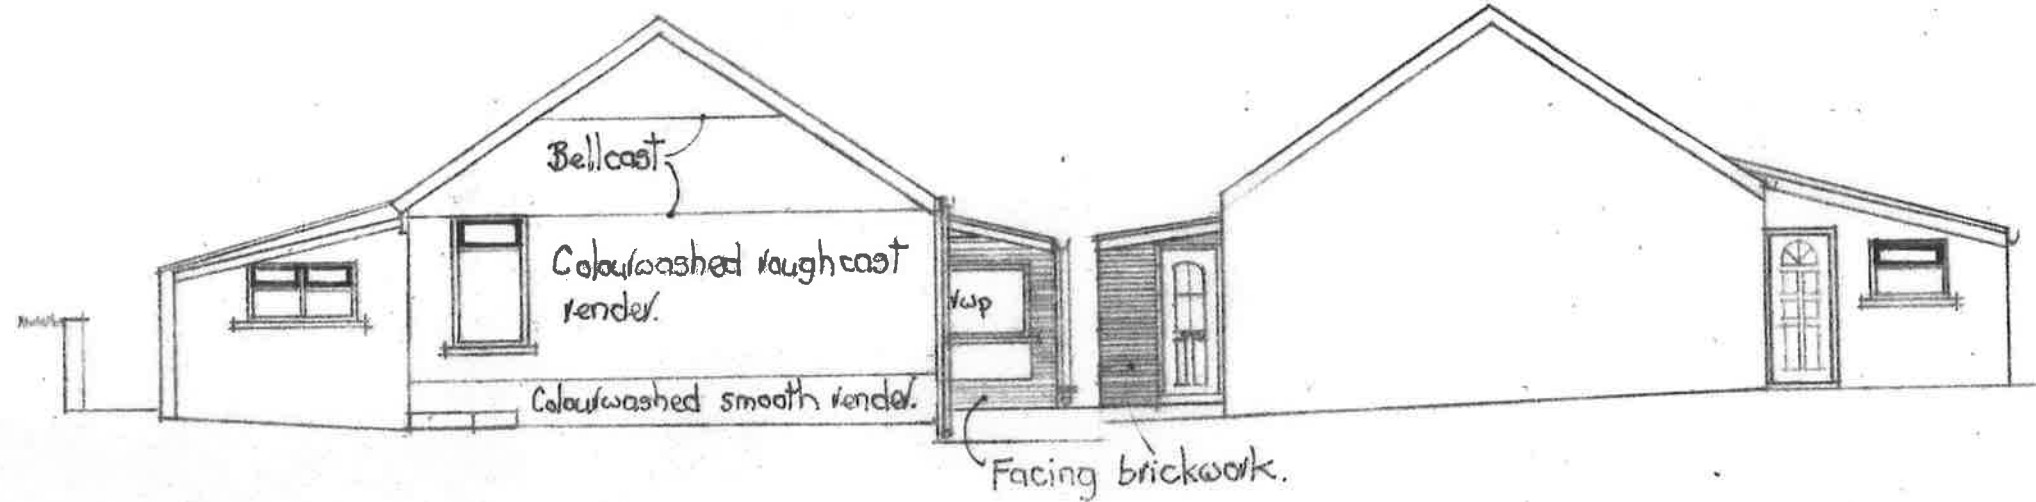

Side Elevation

Side Elevation

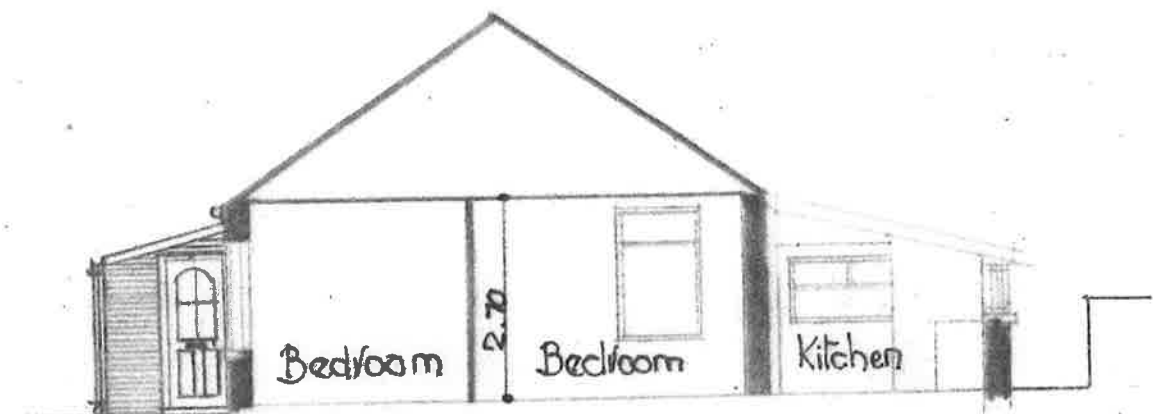

Section A-A.