



17 FEB 2020




FRONT

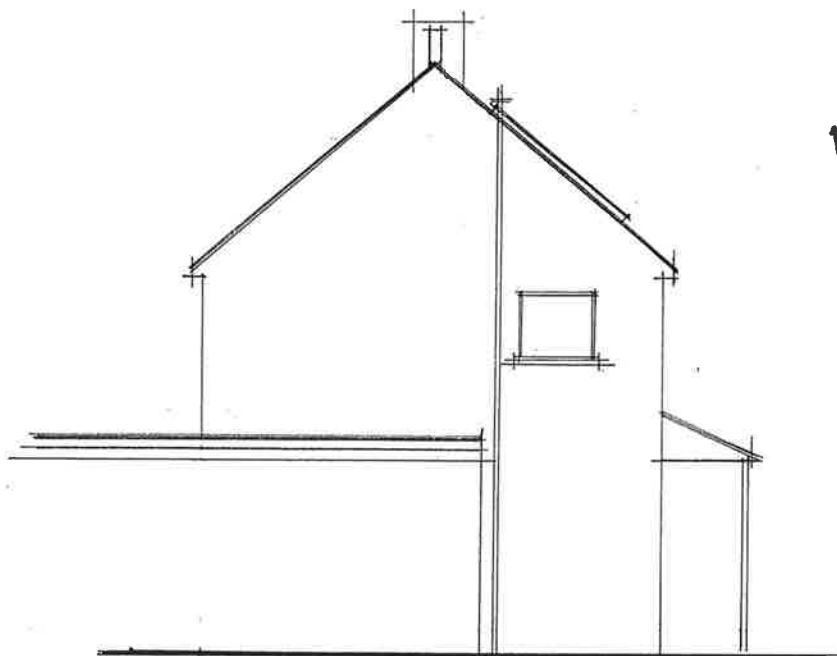

SIDE

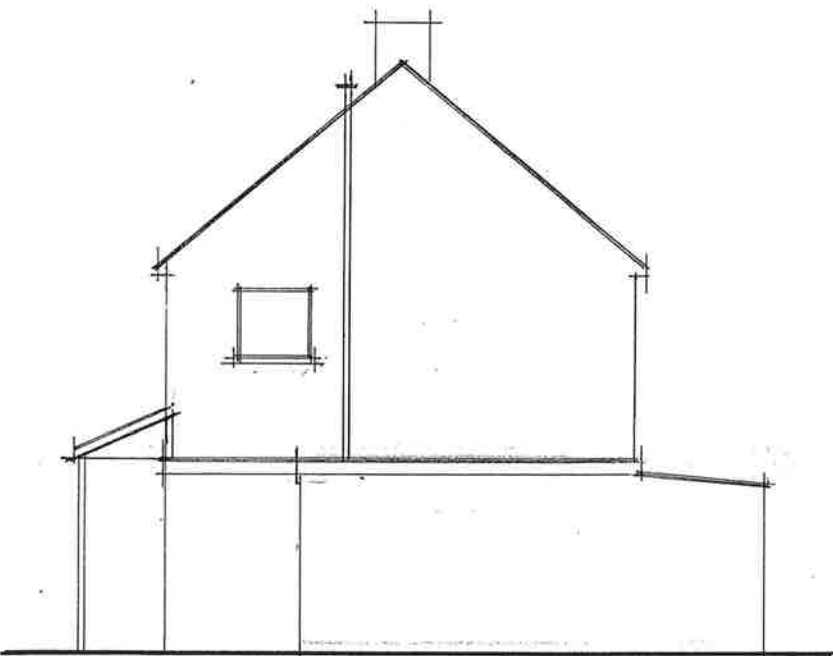

SIDE

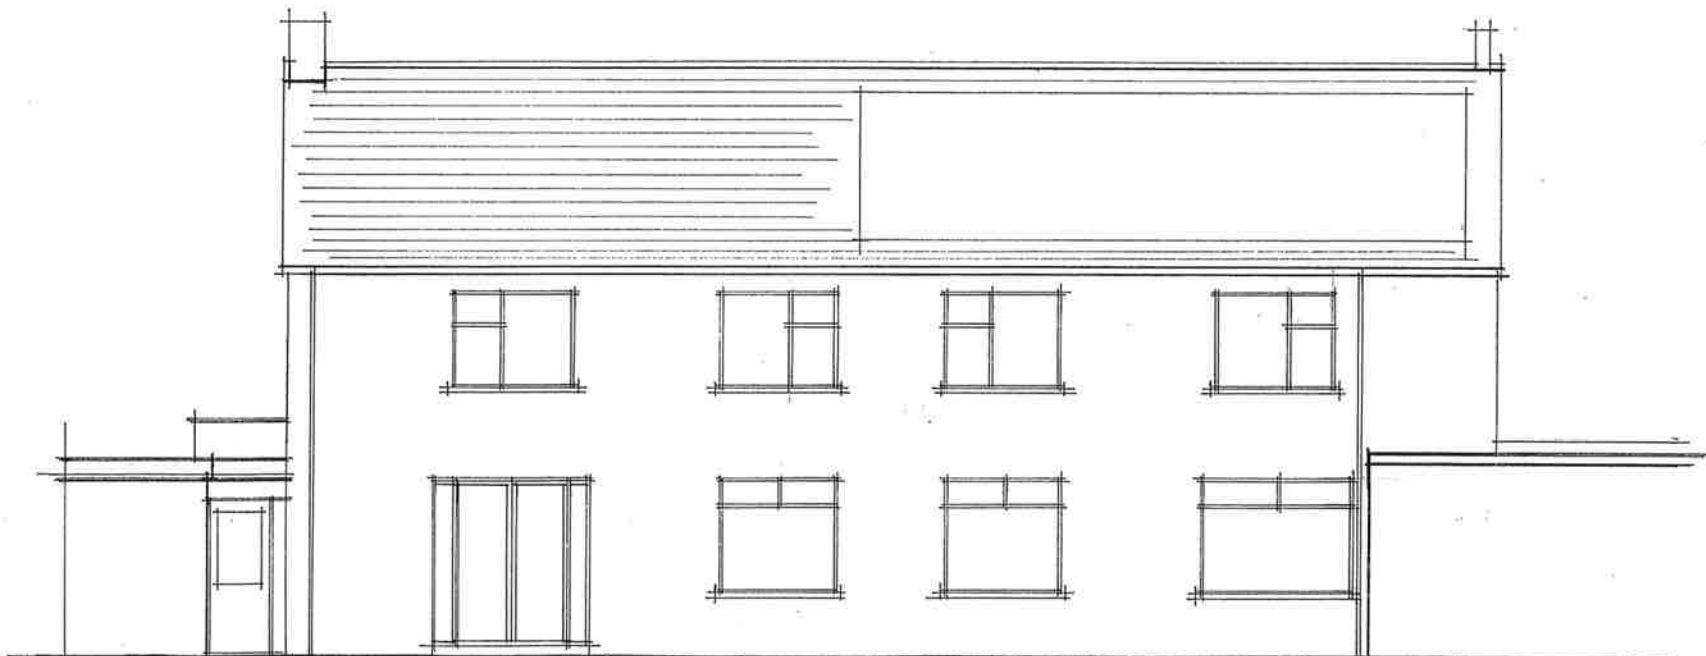

REAR

<i>Fine Line</i> <i>Architectural Services Ltd.</i> 30 Pond Mawr Garth Maesteg Bridgend CF34 0NG Tel: 01656 732042 Fax: 01656 810318 Email: fineline248@gmail.com			<i>Client</i> Mr A Shearan		
			<i>Project</i> 3 Nant Y Boda, Bryn, Port Talbot.		
			<i>Drawing Title</i> Existing Elevations.		
<i>Date</i> September 2019		<i>Scale</i> 1: 100	<i>Drawing No.</i> 5NantYBoda/WD/03		