


17 FEB 2020

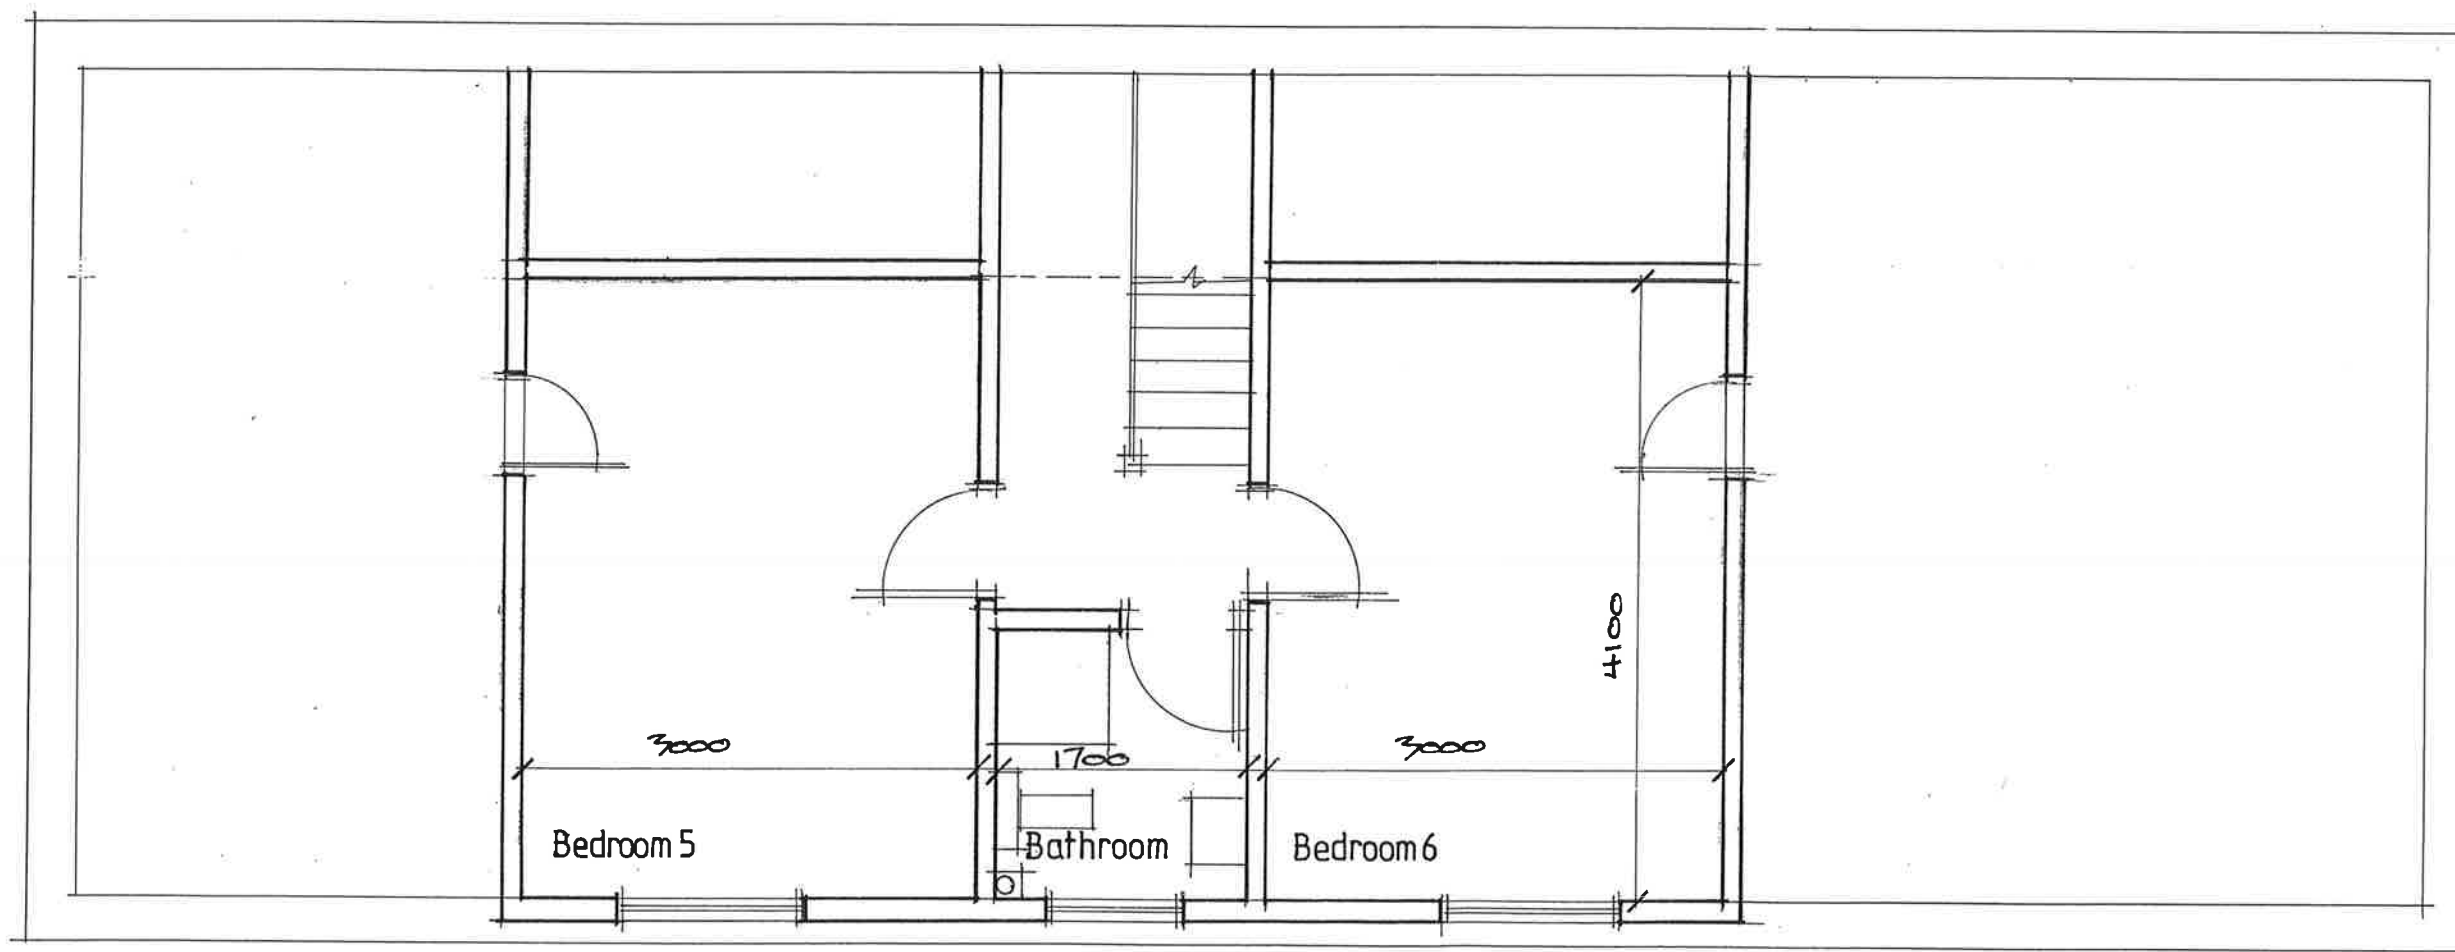

ROOF SPACE

Fine Line Architectural Services Ltd. 30 Pond Mawr Garth Maesteg Bridgend CF34 0NG Tel: 01656 732042 Fax: 01656 810318 Email: fineline248@googlemail.com			Client Mr A Shearan	
			Project 3 Nant Y Boda, Bryn, Port Talbot.	
			Drawing Title Proposed Roof Space.	
Date September 2019		Scale 1: 50	Drawing No. 5NantYBoda/WD/05	