




17 FEB 2020

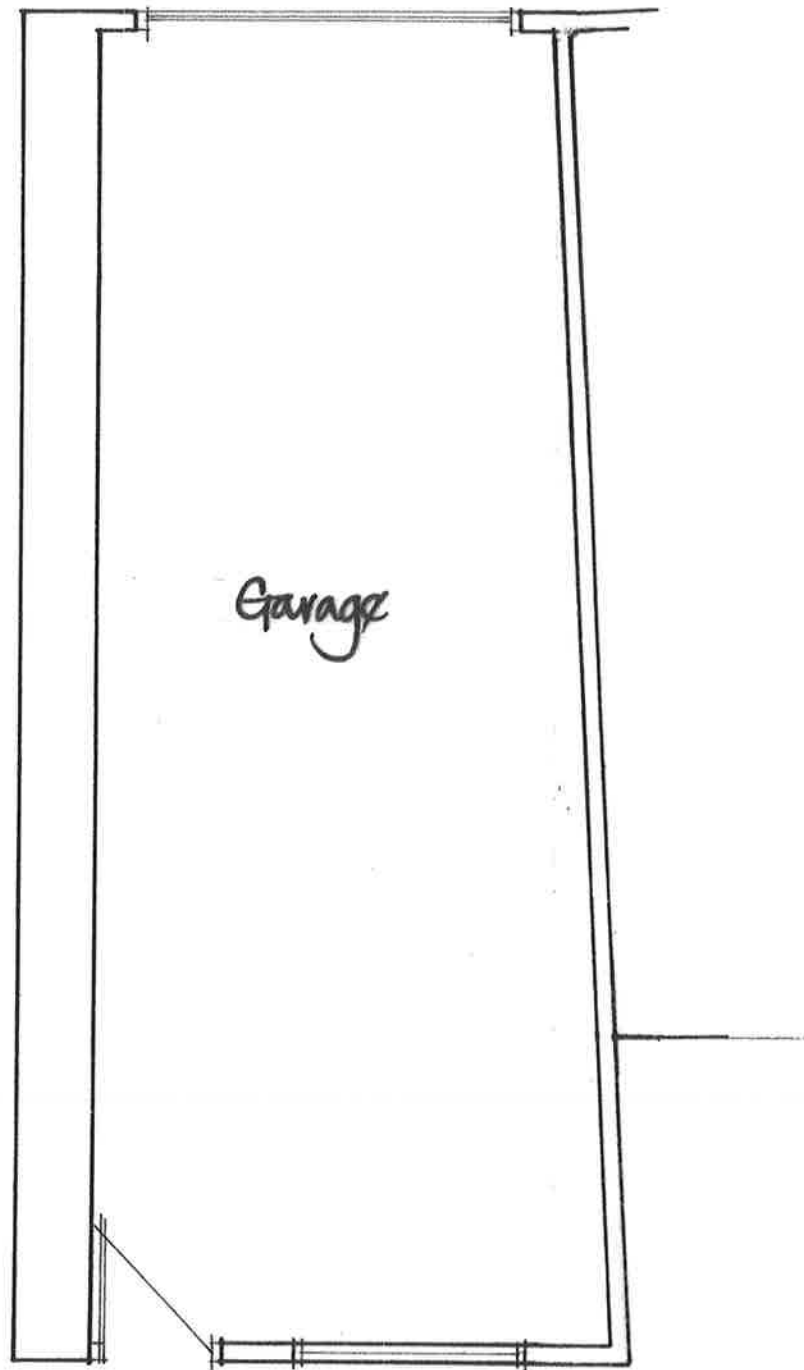


Existing Plan

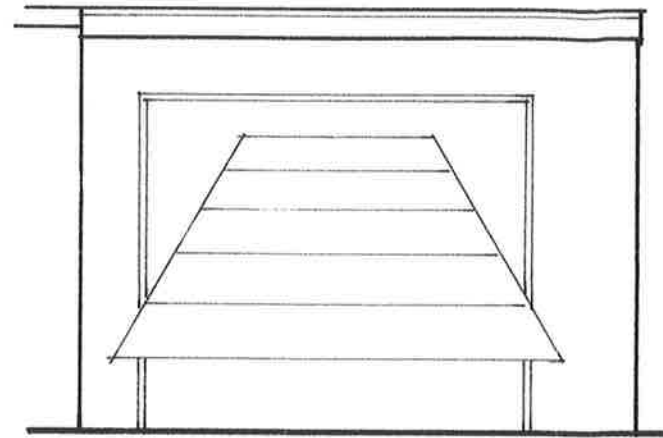


Existing Elevation to Lane

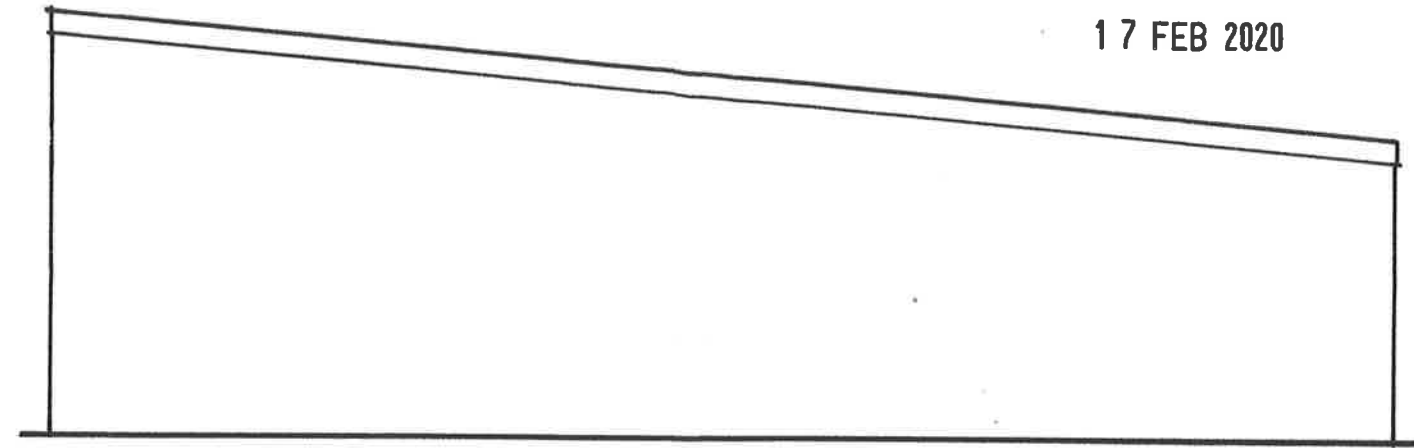

Existing Side Elevation

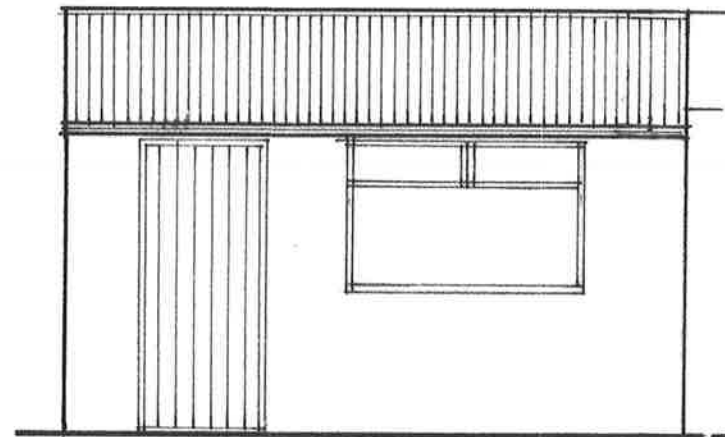

Existing Elevation to House

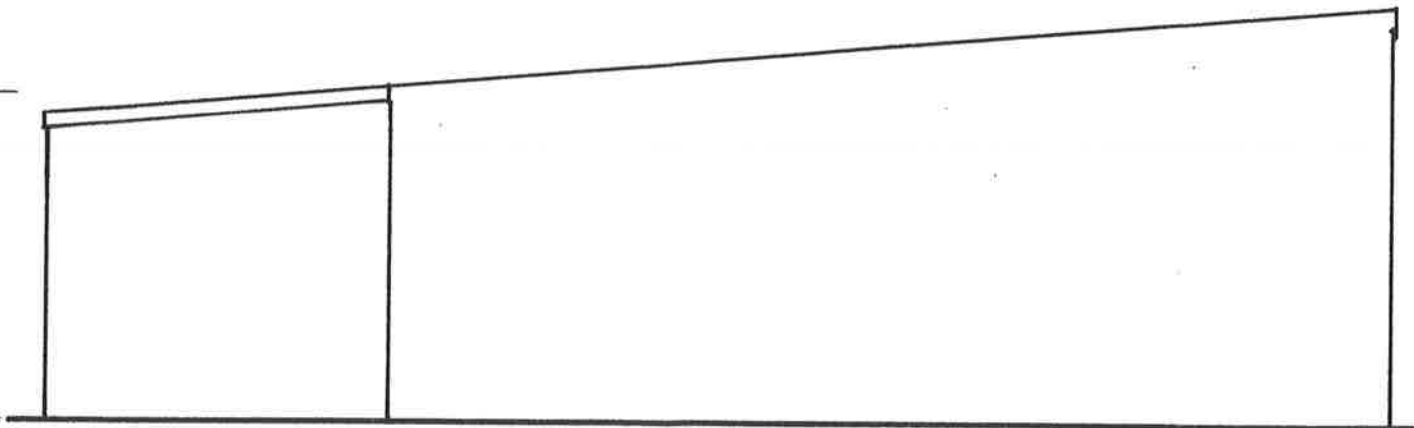

Existing Side Elevation

Scale:	Date:	Title:
1/50	Feb'20	
DWG NO:	Client:	Proposed Alterations to Garage
4/AT/01	Mr K. Thomas	
		Rear of 4, Ardwyn Tce., Reservoir