




Superseded

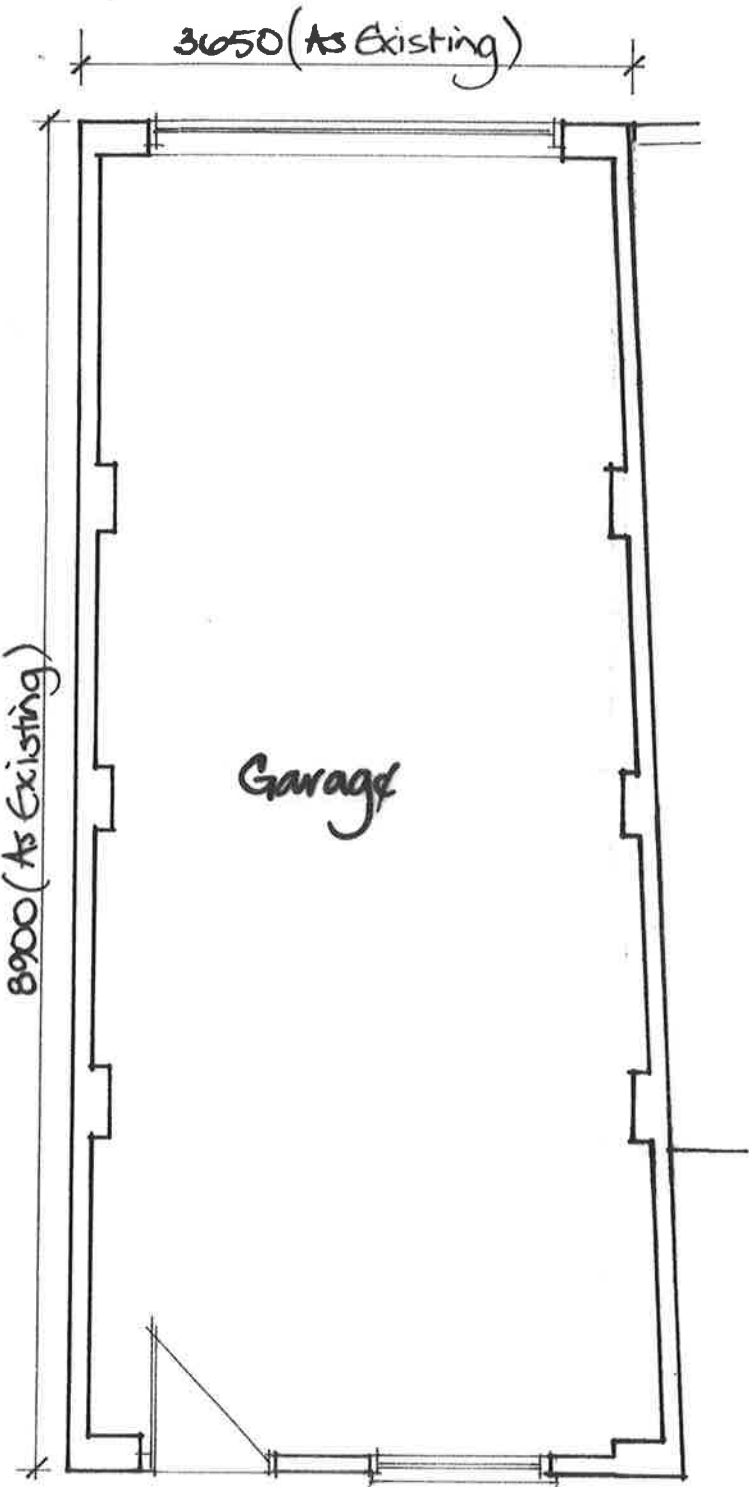


Proposed Plan

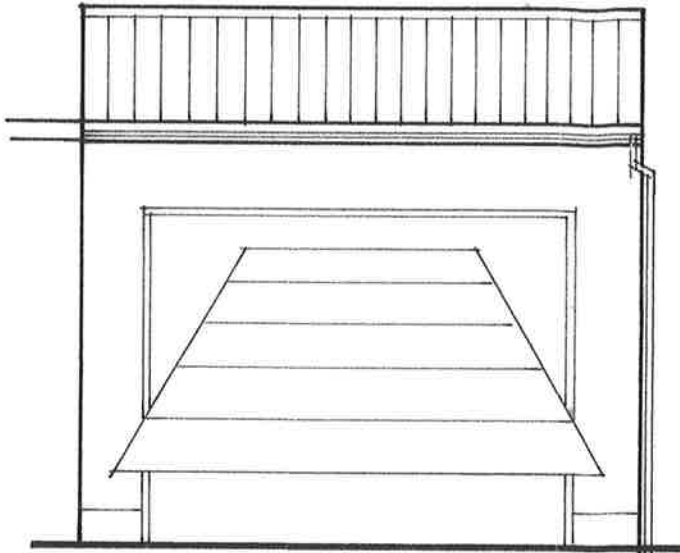


Proposed Elevation to Lane

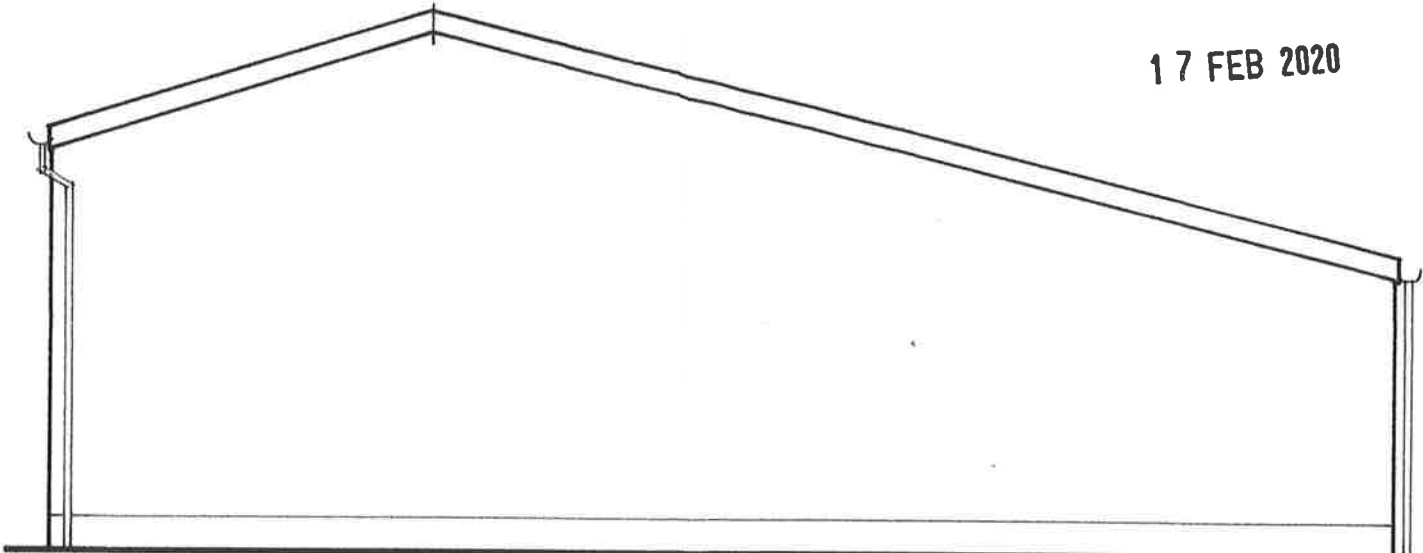

Proposed Side Elevation

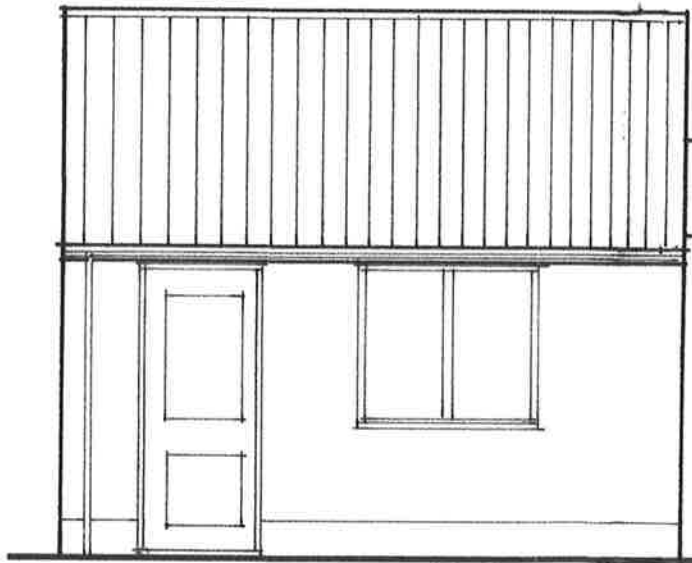

Proposed Elevation to House

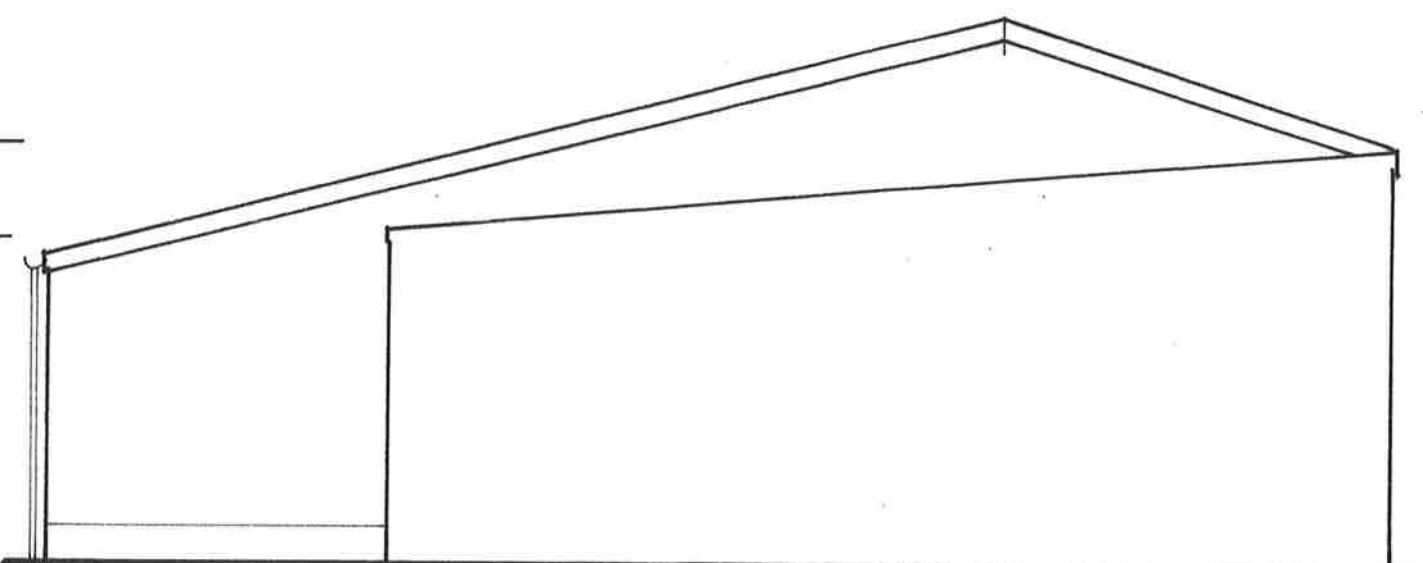

Proposed Side Elevation

Scale:	Date:	Title:
1/50	Feb '20	
Dwg No:	Client:	Proposed Alterations to Garage
4/AT/02	Mr K. Thomas	Reall of 4, Ardwyn Tce., Resolven