


Revised Block Plan 1: 200

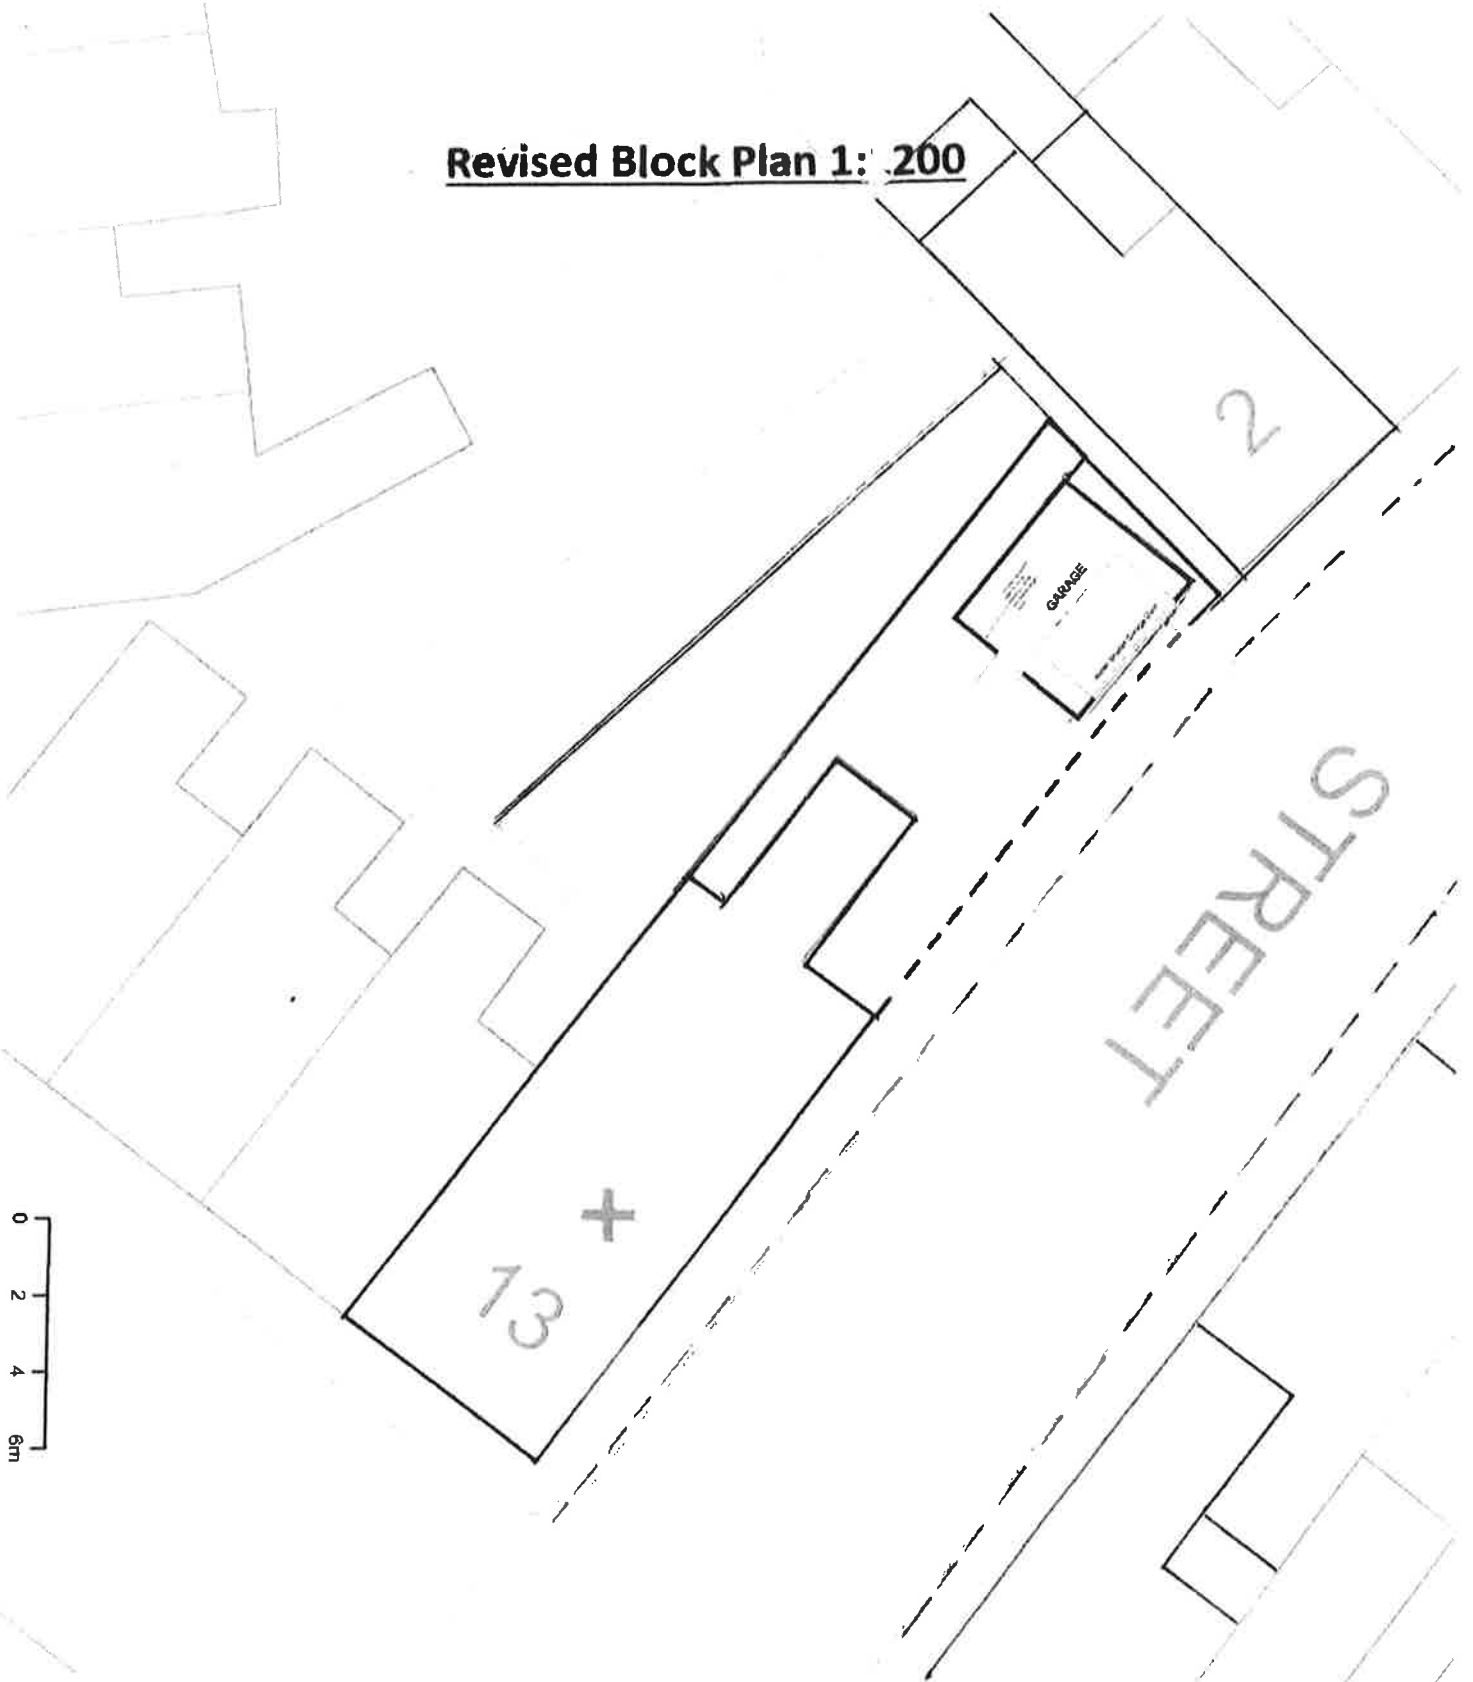

Title:

13 George Street, Neath

Scale: 1:200

Created by:

ss2725

Date: 10/02/2020

Description:

Page printed from
GeoDiscoverer

17 FEB 2020

Proposed Garage
At
RO 13 George St
Neath
Scale as shown
January 2020
Drawing 01-01A

