



Sainsbury's On the go



Project Title: Euro Garages
Sainsbury's on the go Neath
8mtr totem



Existing totem signage



Proposed totem signage



Qty:		CUSTOMER/SITE			PROJECT		
• 1 x		EURO GARAGES / NEATH			8MTR TOTEM		
		JOB N°	SCALE	PAGE SIZE	PAGE N°	all dimensions are in mm unless otherwise stated	
		C-6360-1	1:40	A3	1 / 1		
		REV	CONCEPTUAL			DATE	DRAWN BY
		A				06/01/2020	K C
		B	SITE PLAN ADDED & PHOTO VISUAL			24/01/2020	K C
		C	SITE PLAN AMENDED / TOTEM POSITION AMENDED & NEATH TEXT REMOVED			17/02/2020	K C

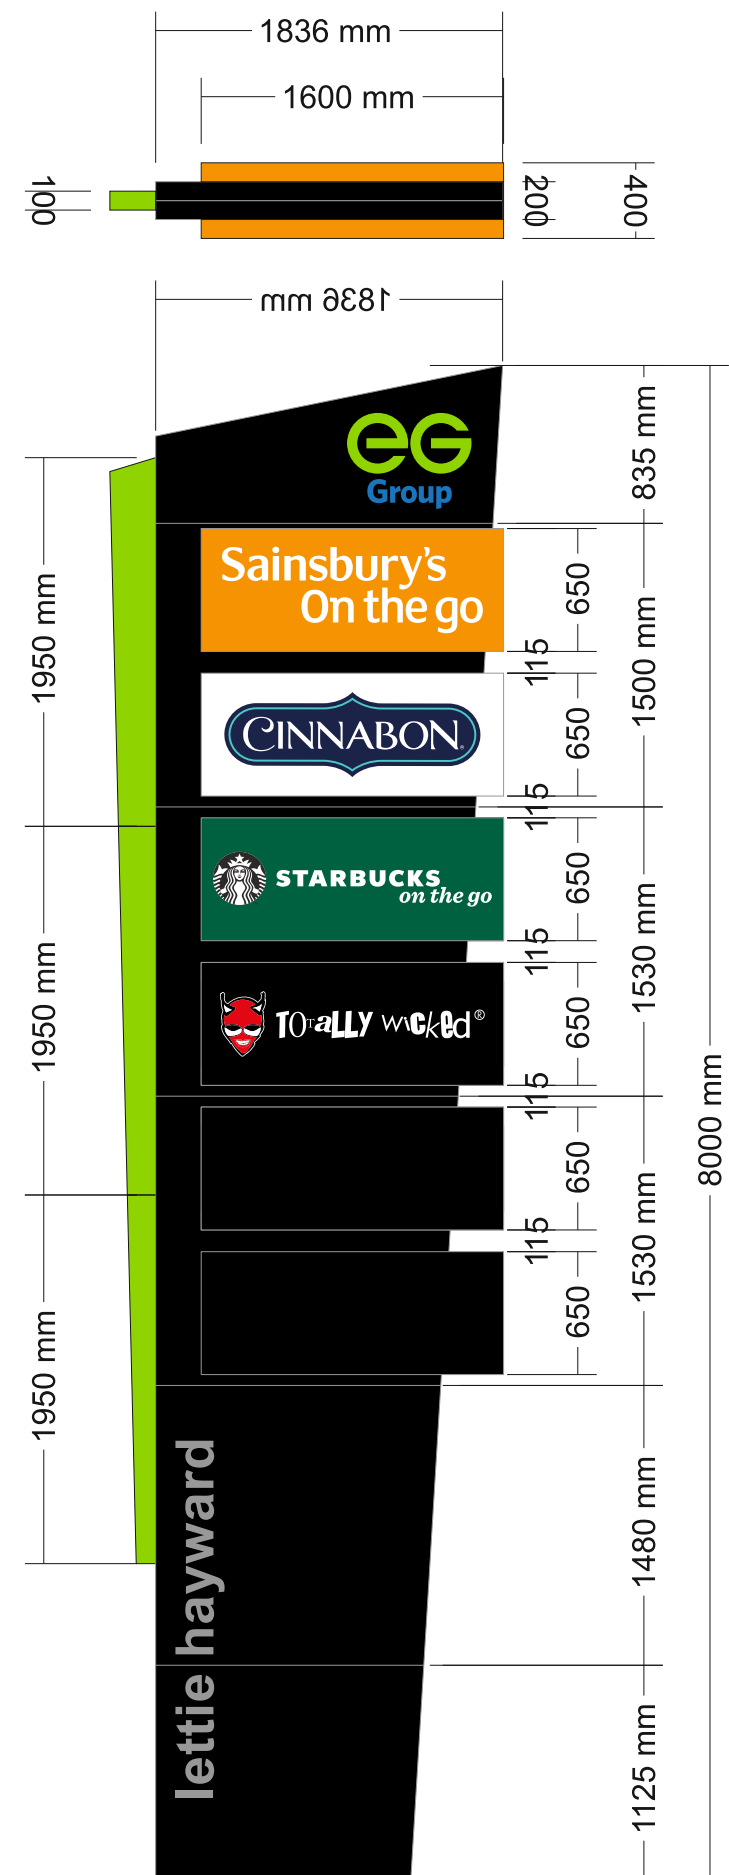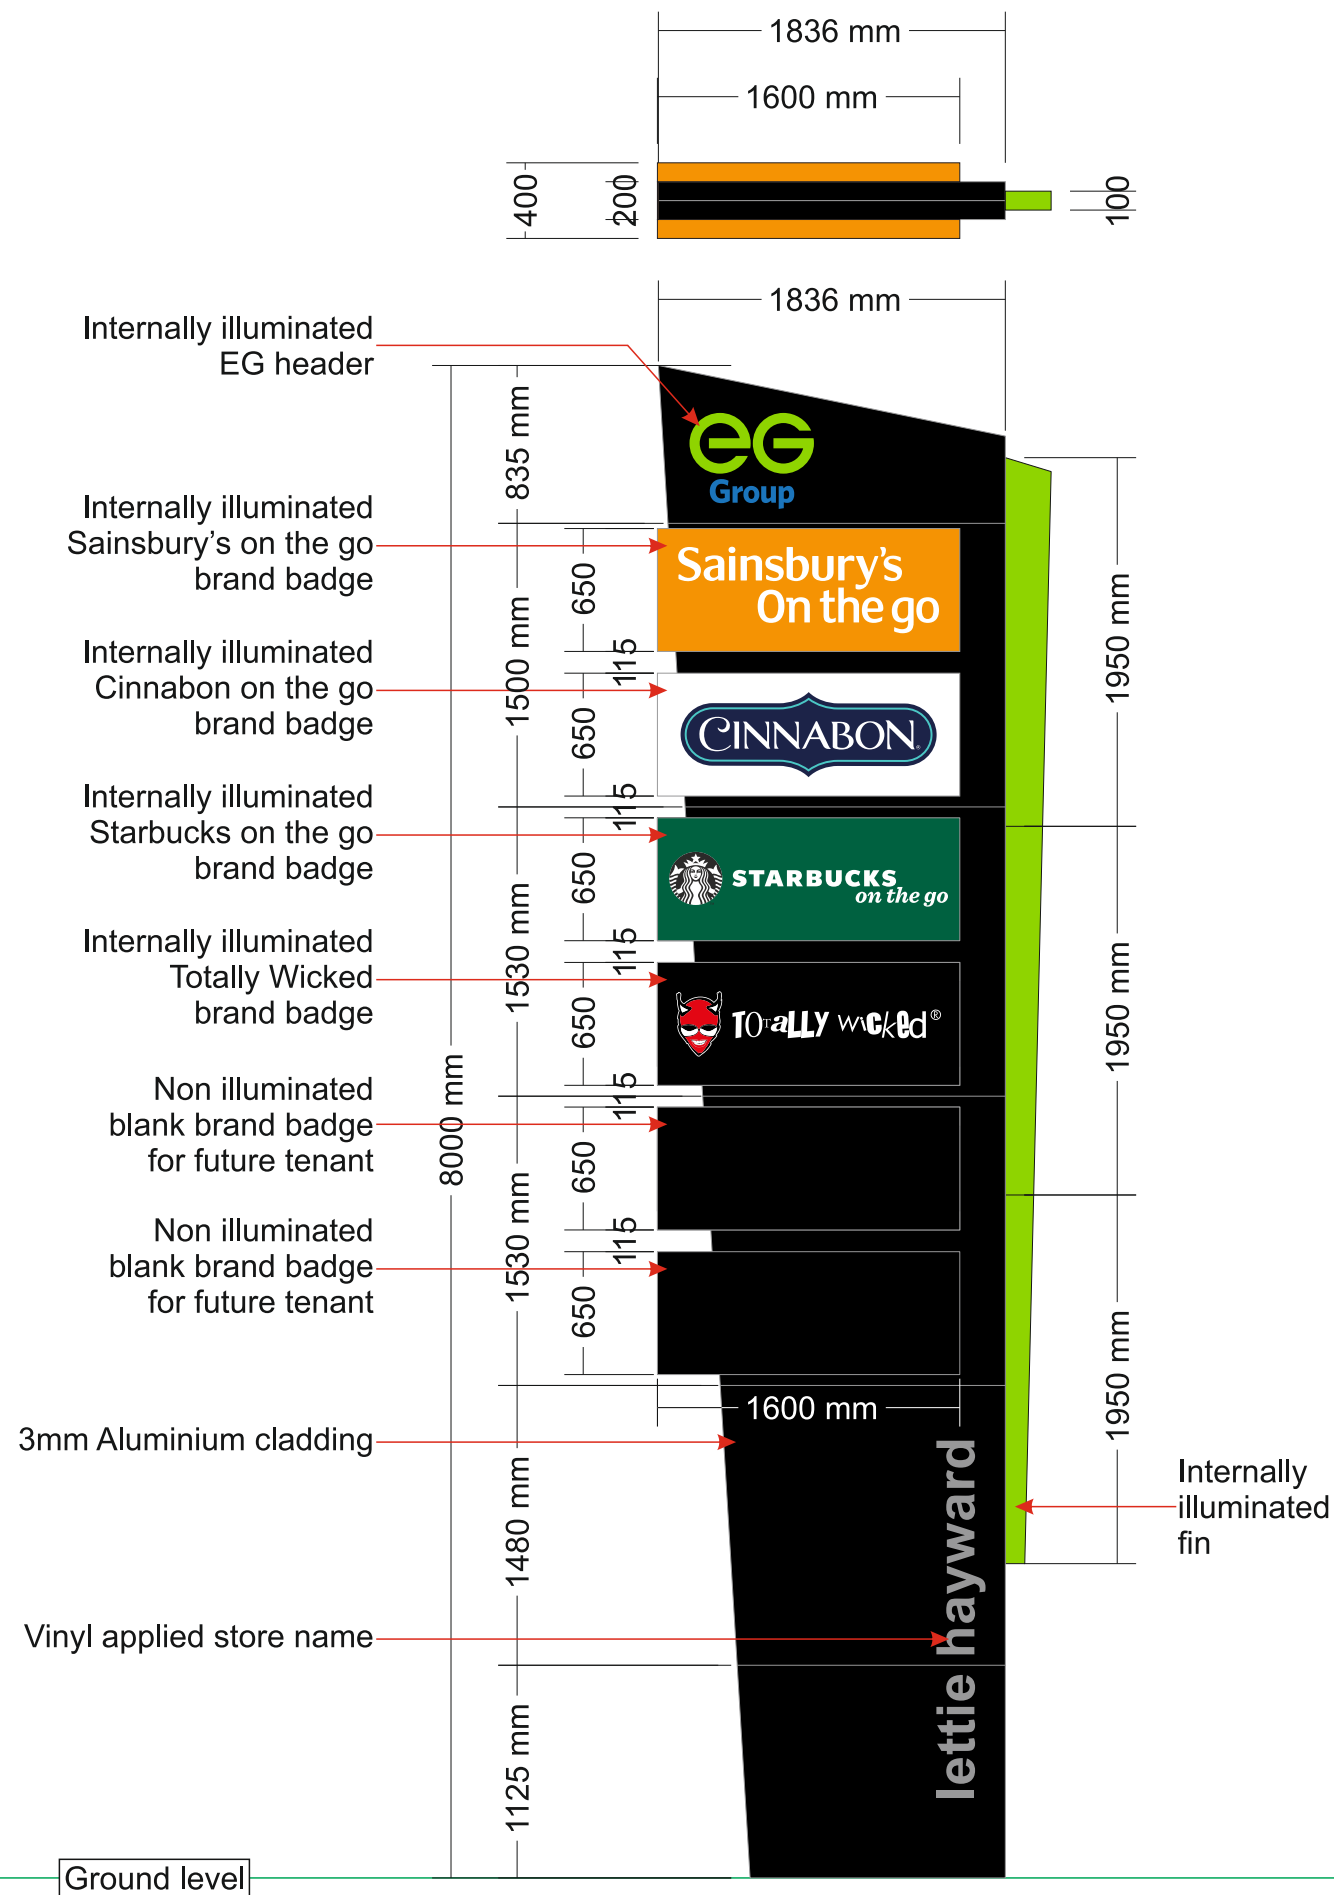

Qty:

• 1 x

CUSTOMER/SITE			PROJECT		
EURO GARAGES / NEATH			8MTR TOTEM		
JOB N°	C-6360-1	SCALE	1:40	PAGE SIZE	A3
REV	A	DATE	06/01/2020	PAGE N°	1 / 1
B	CONCEPTUAL			DATE	24/01/2020
C	SITE PLAN AMENDED / TOTEM POSITION AMENDED & NEATH TEXT REMOVED			DATE	17/02/2020
			DRAWN BY		
			K C		

**Units 2-3
Orchard Business Centre
Badsell Road
Five Oak Green
Tonbridge
Kent
TN12 6QU**

**01732 447650
www.ivcsigns.co.uk**