


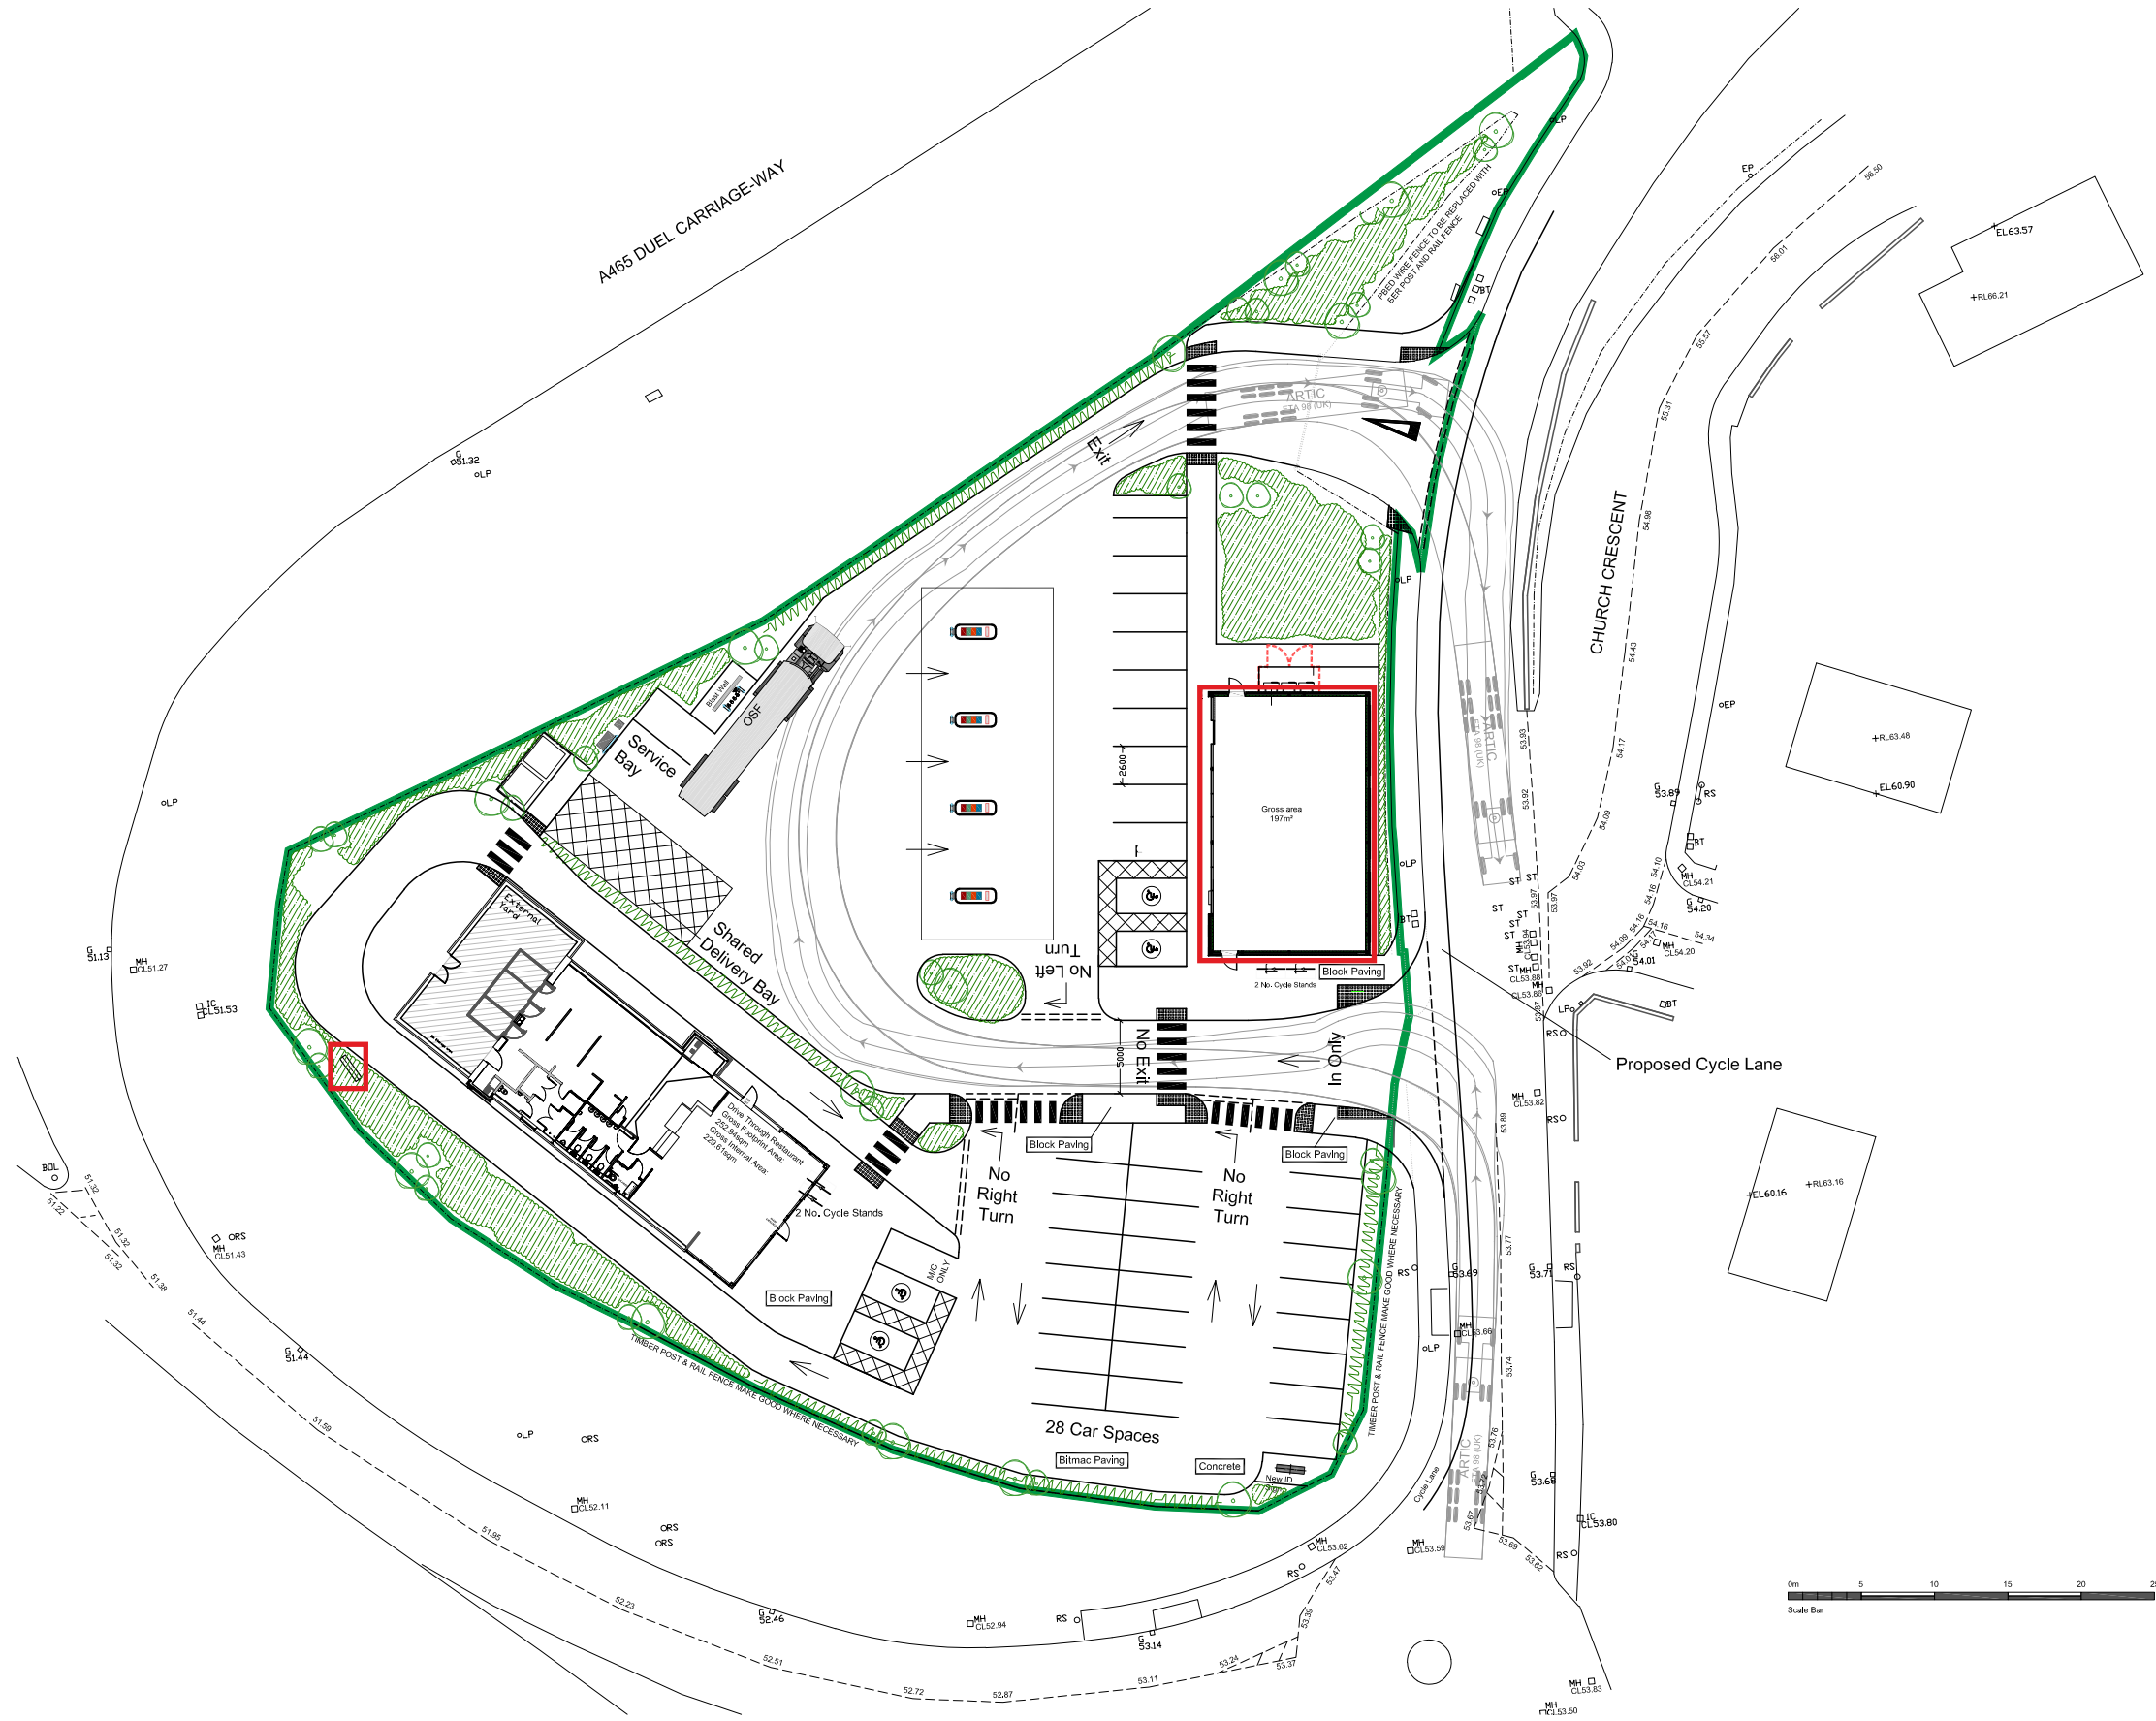

CUSTOMER/SITE			PROJECT/PRODUCT		
Euro Garages Blaengwrach Neath			Location Plan Sa11 5NZ		
JOB N°	SP-6400-1A	SCALE	1:500	PAGE SIZE	A3
REV	A	DATE	17/02/2020	PAGE N°	1 / 1
Initial proposal			AAT		

Copyright IVC Signs Ltd. No part of this drawing may be copied or reproduced without the express written permission of IVC Signs Ltd.