



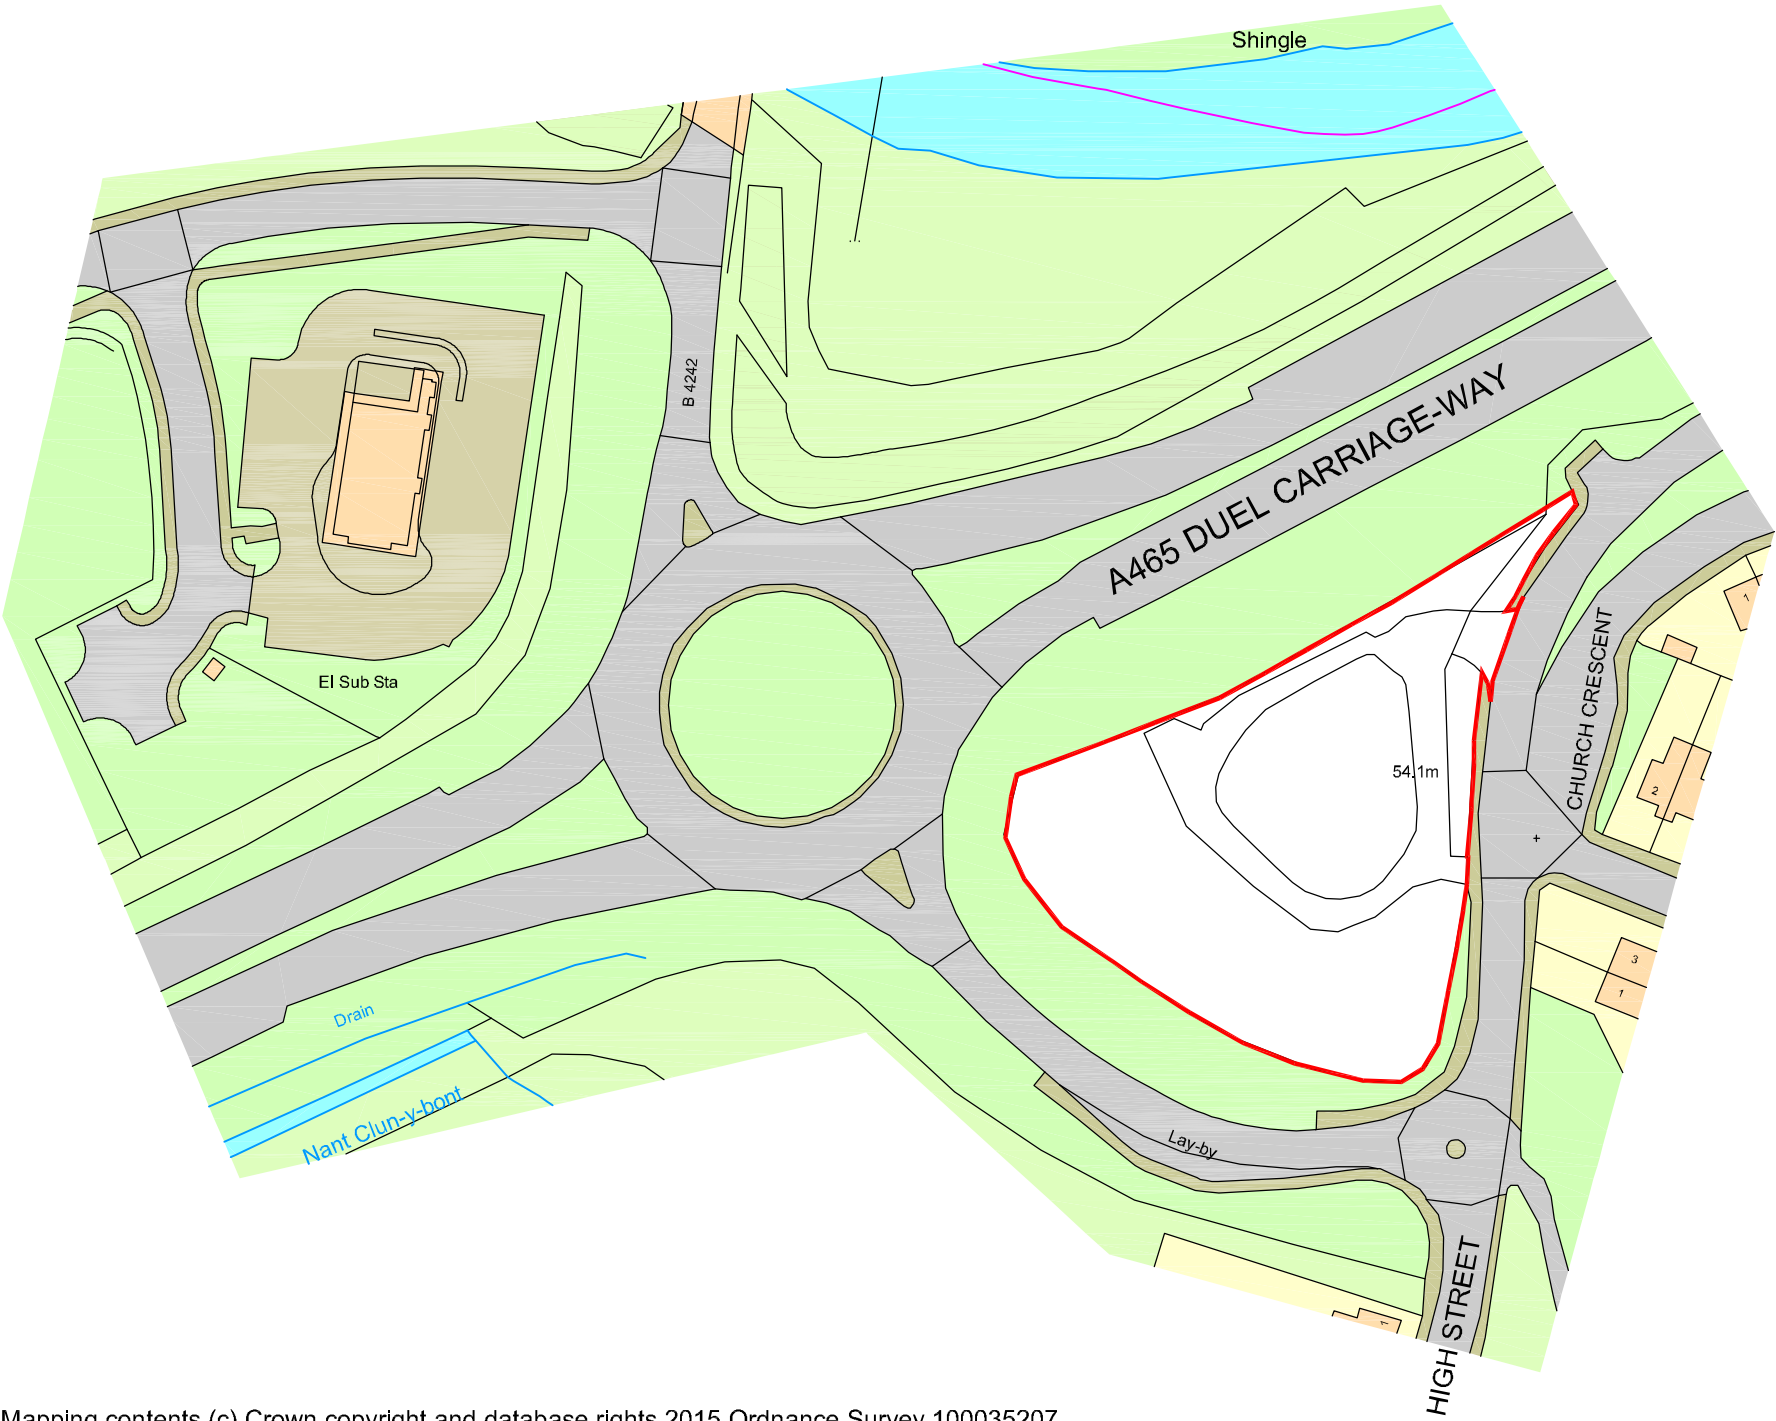

Mapping contents (c) Crown copyright and database rights 2015 Ordnance Survey 100035207

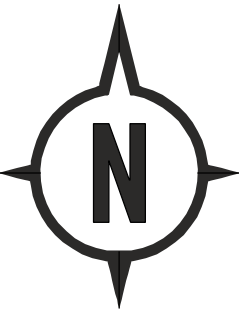

CUSTOMER/SITE			PROJECT/PRODUCT		
Euro Garages Blaengwrach Neath			Location Plan		
JOB N°	LP-6400-1A	SCALE	1:1250	PAGE SIZE	A3
REV	A	Initial proposal	DATE	17/02/2020	DRAWN BY
					AAT