




existing section a-a

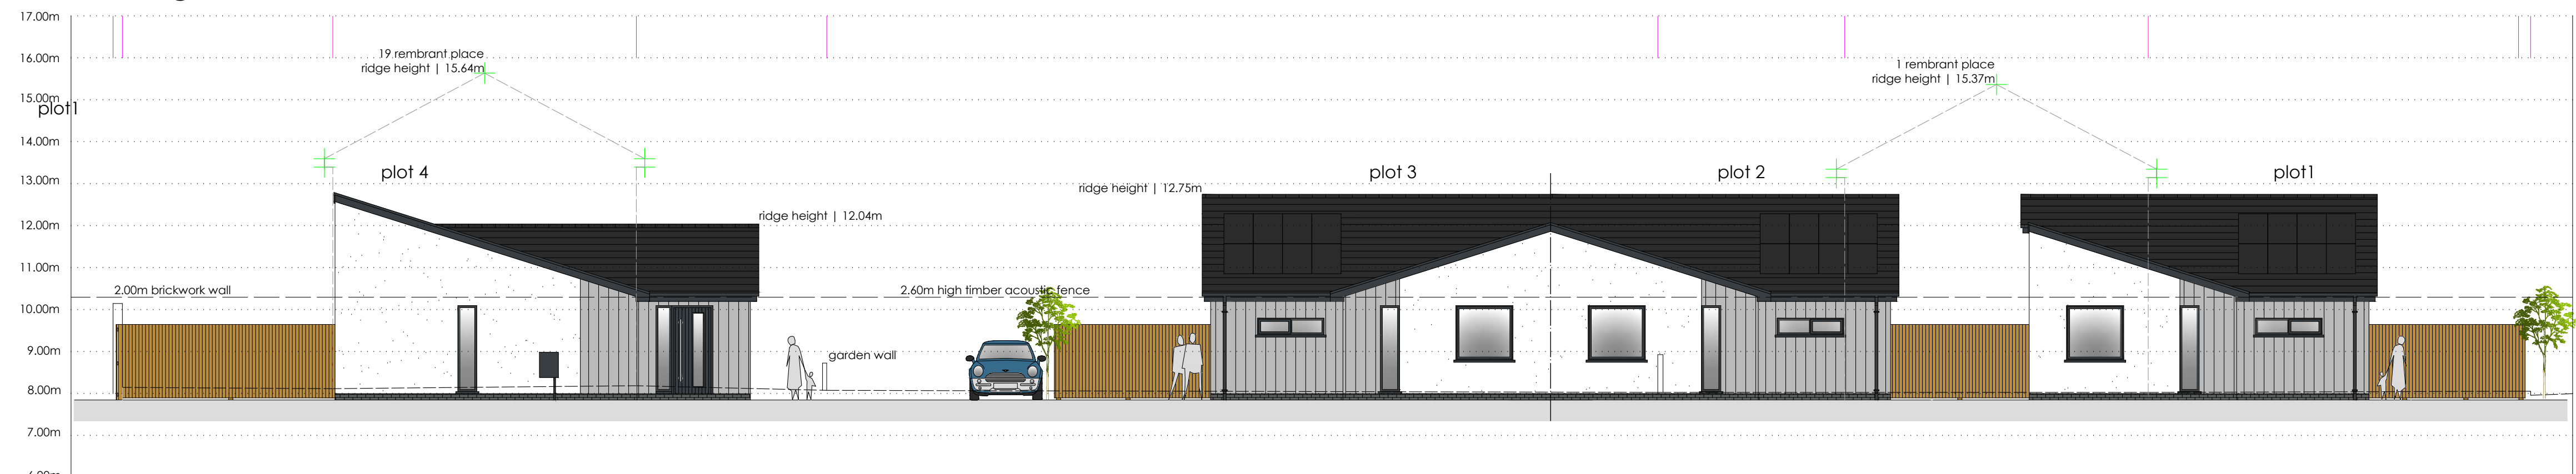

proposed section a-a

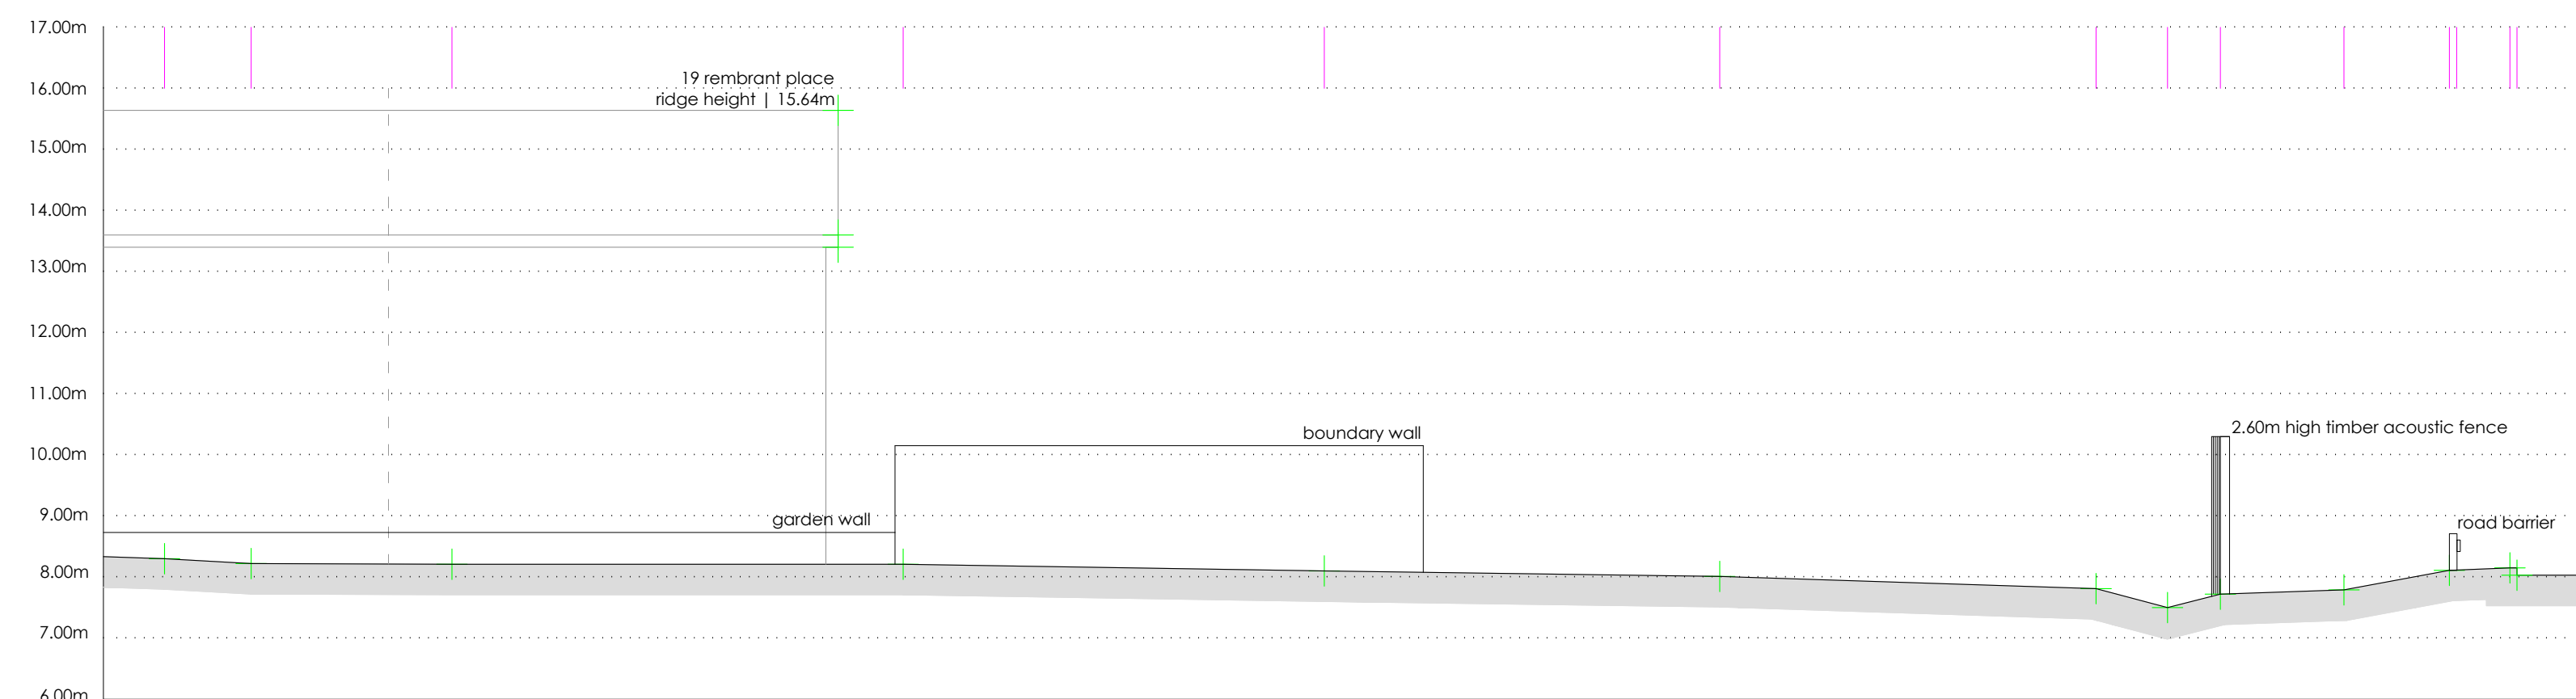

existing section b-b

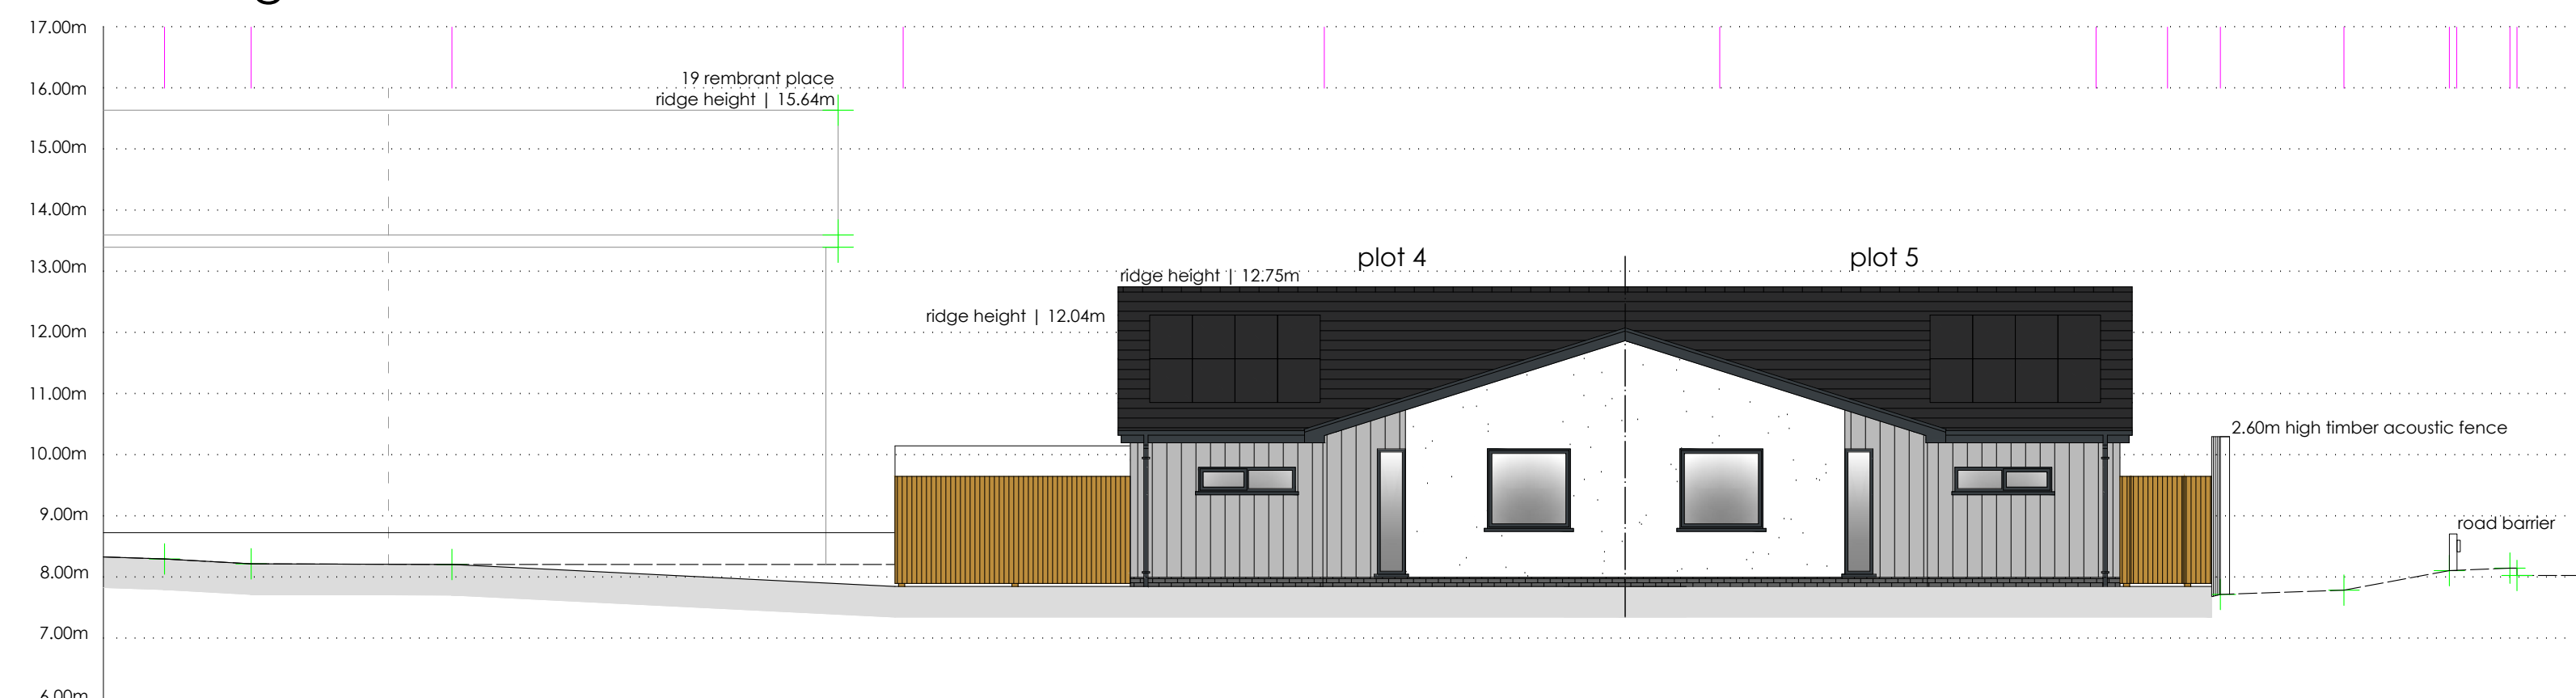

proposed section b-b