


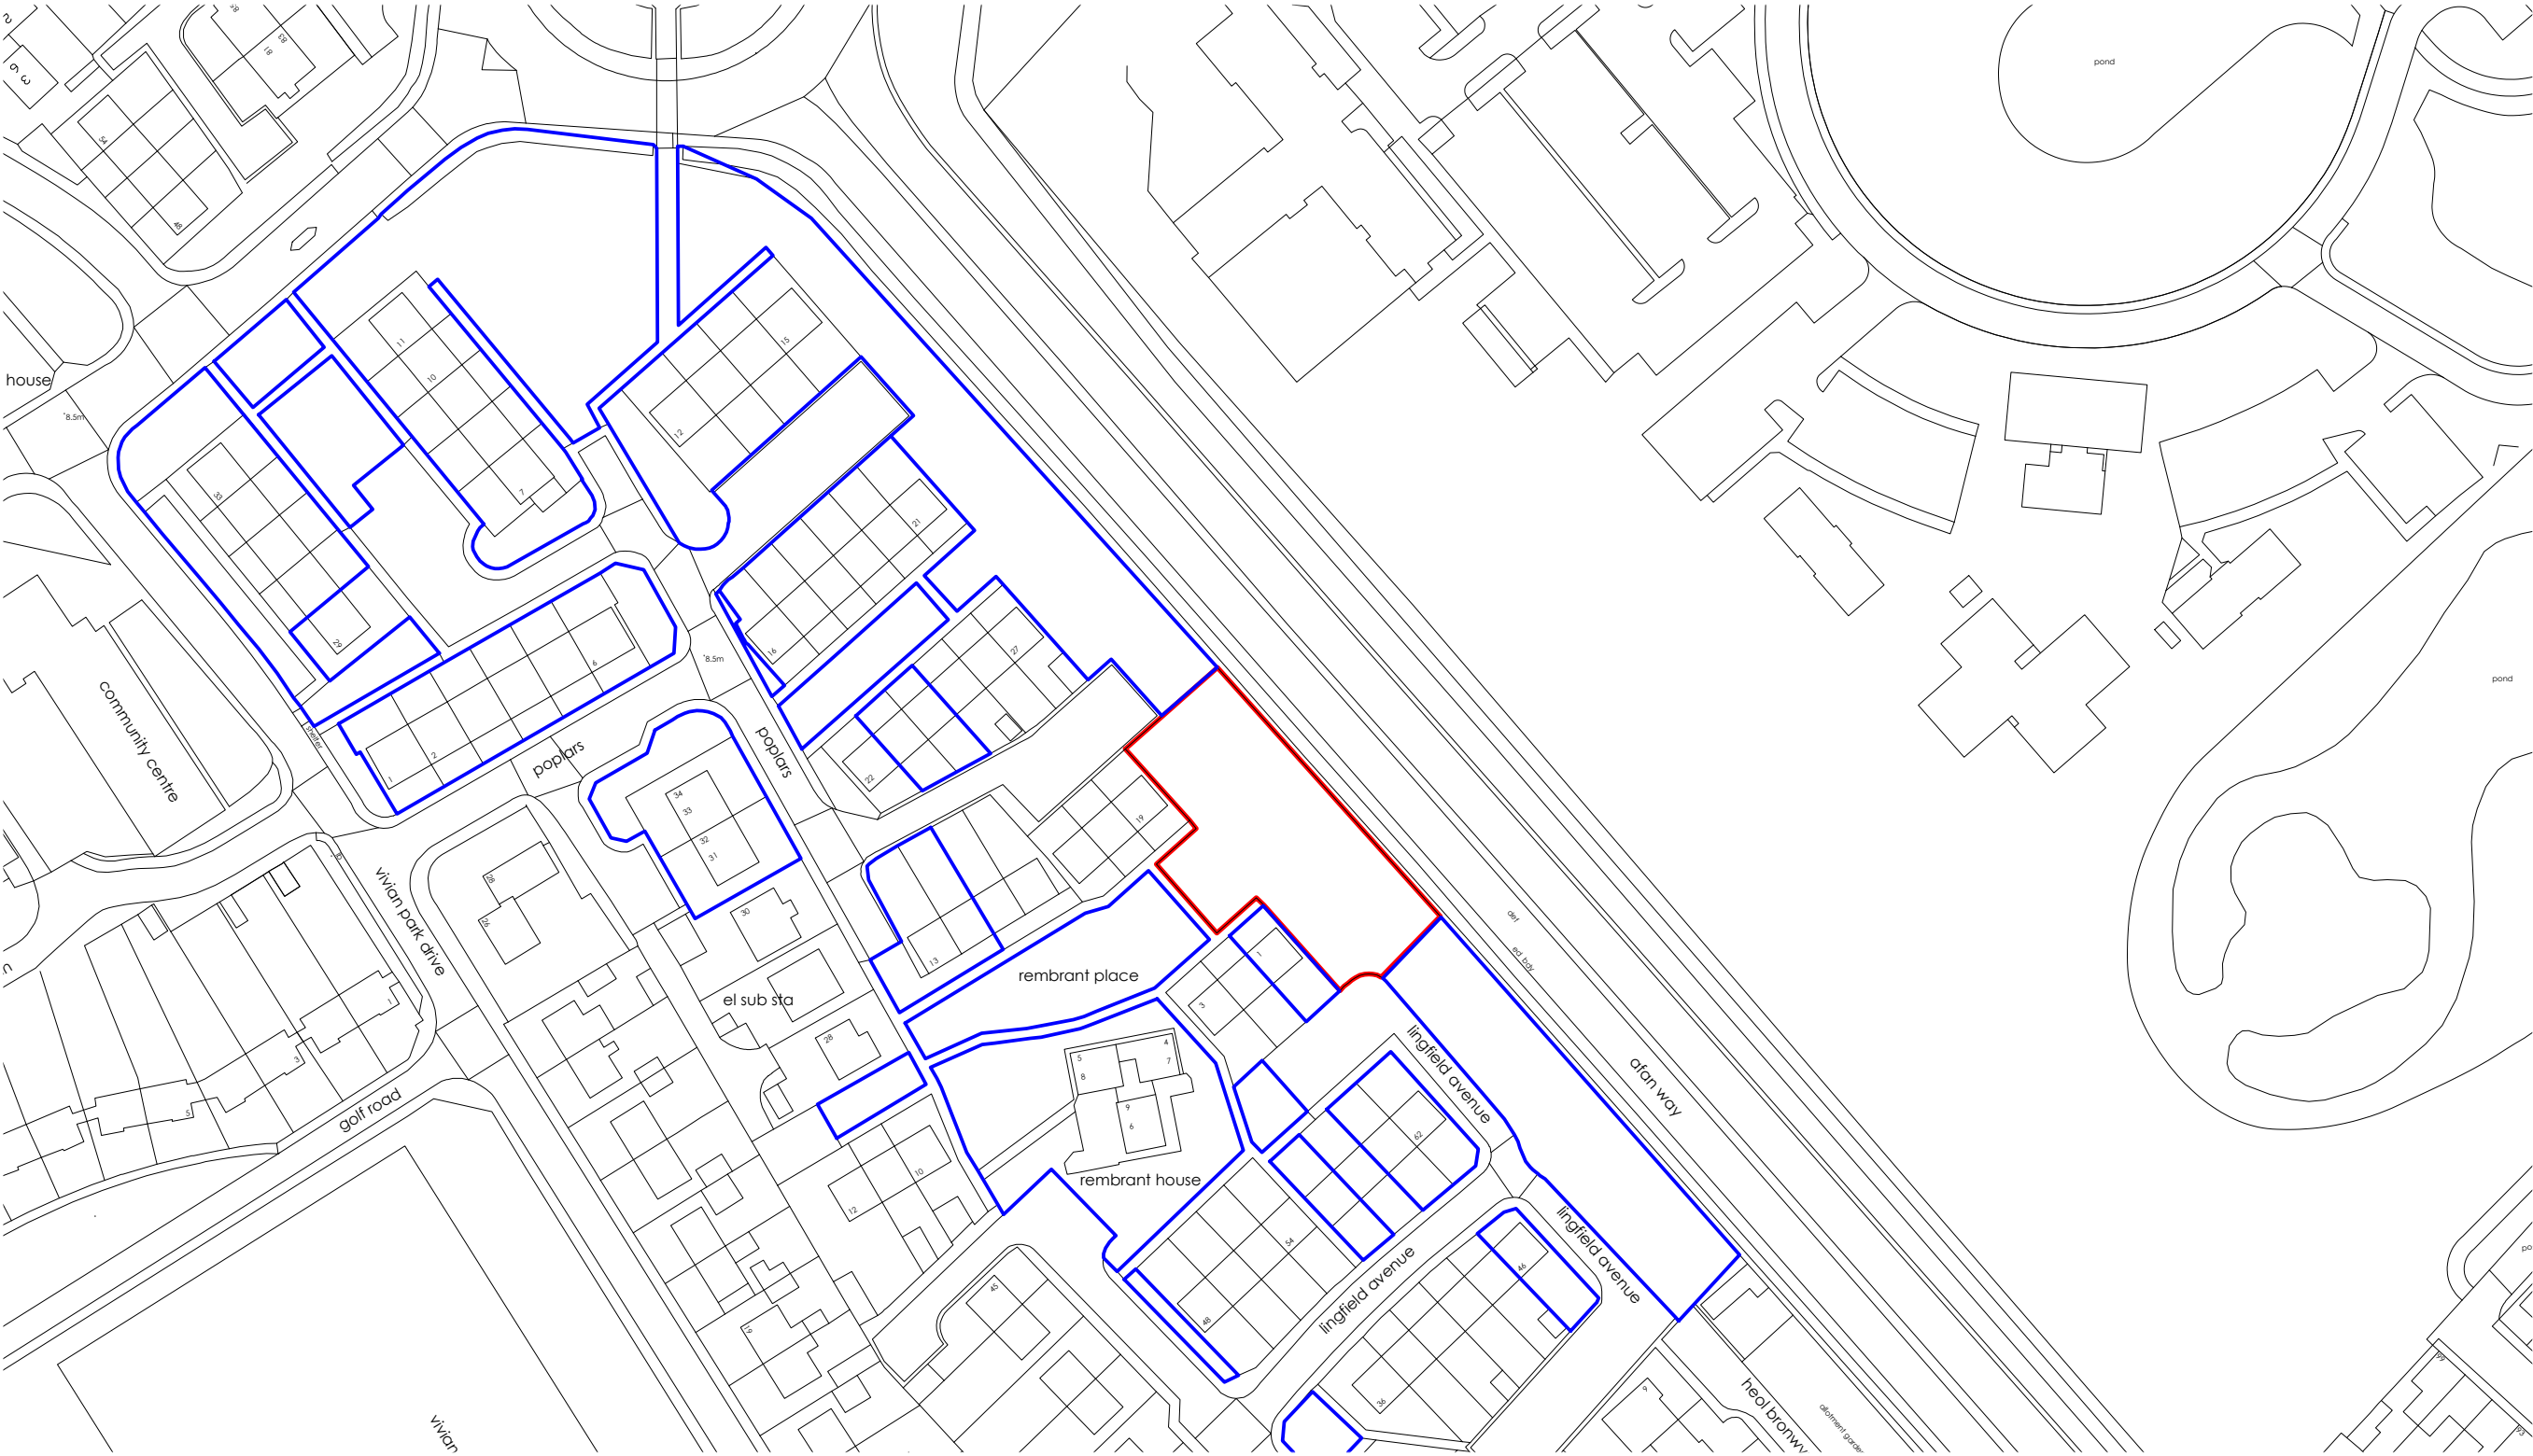

— application site | 1420m² (0.14ha)
— tai tarian ownership



project	drawing	date
LINGFIELD AVENUE, SANDFIELDS, PORT TALBOT	LOCATION PLAN	FEB 2020
client	drawing no.	scale
TAI TARIAN	19.229.11	1 1250 @ A3
www.iplanarchitecture.co.uk	hello@iplanarchitecture.co.uk	07765 660189