


Superseded

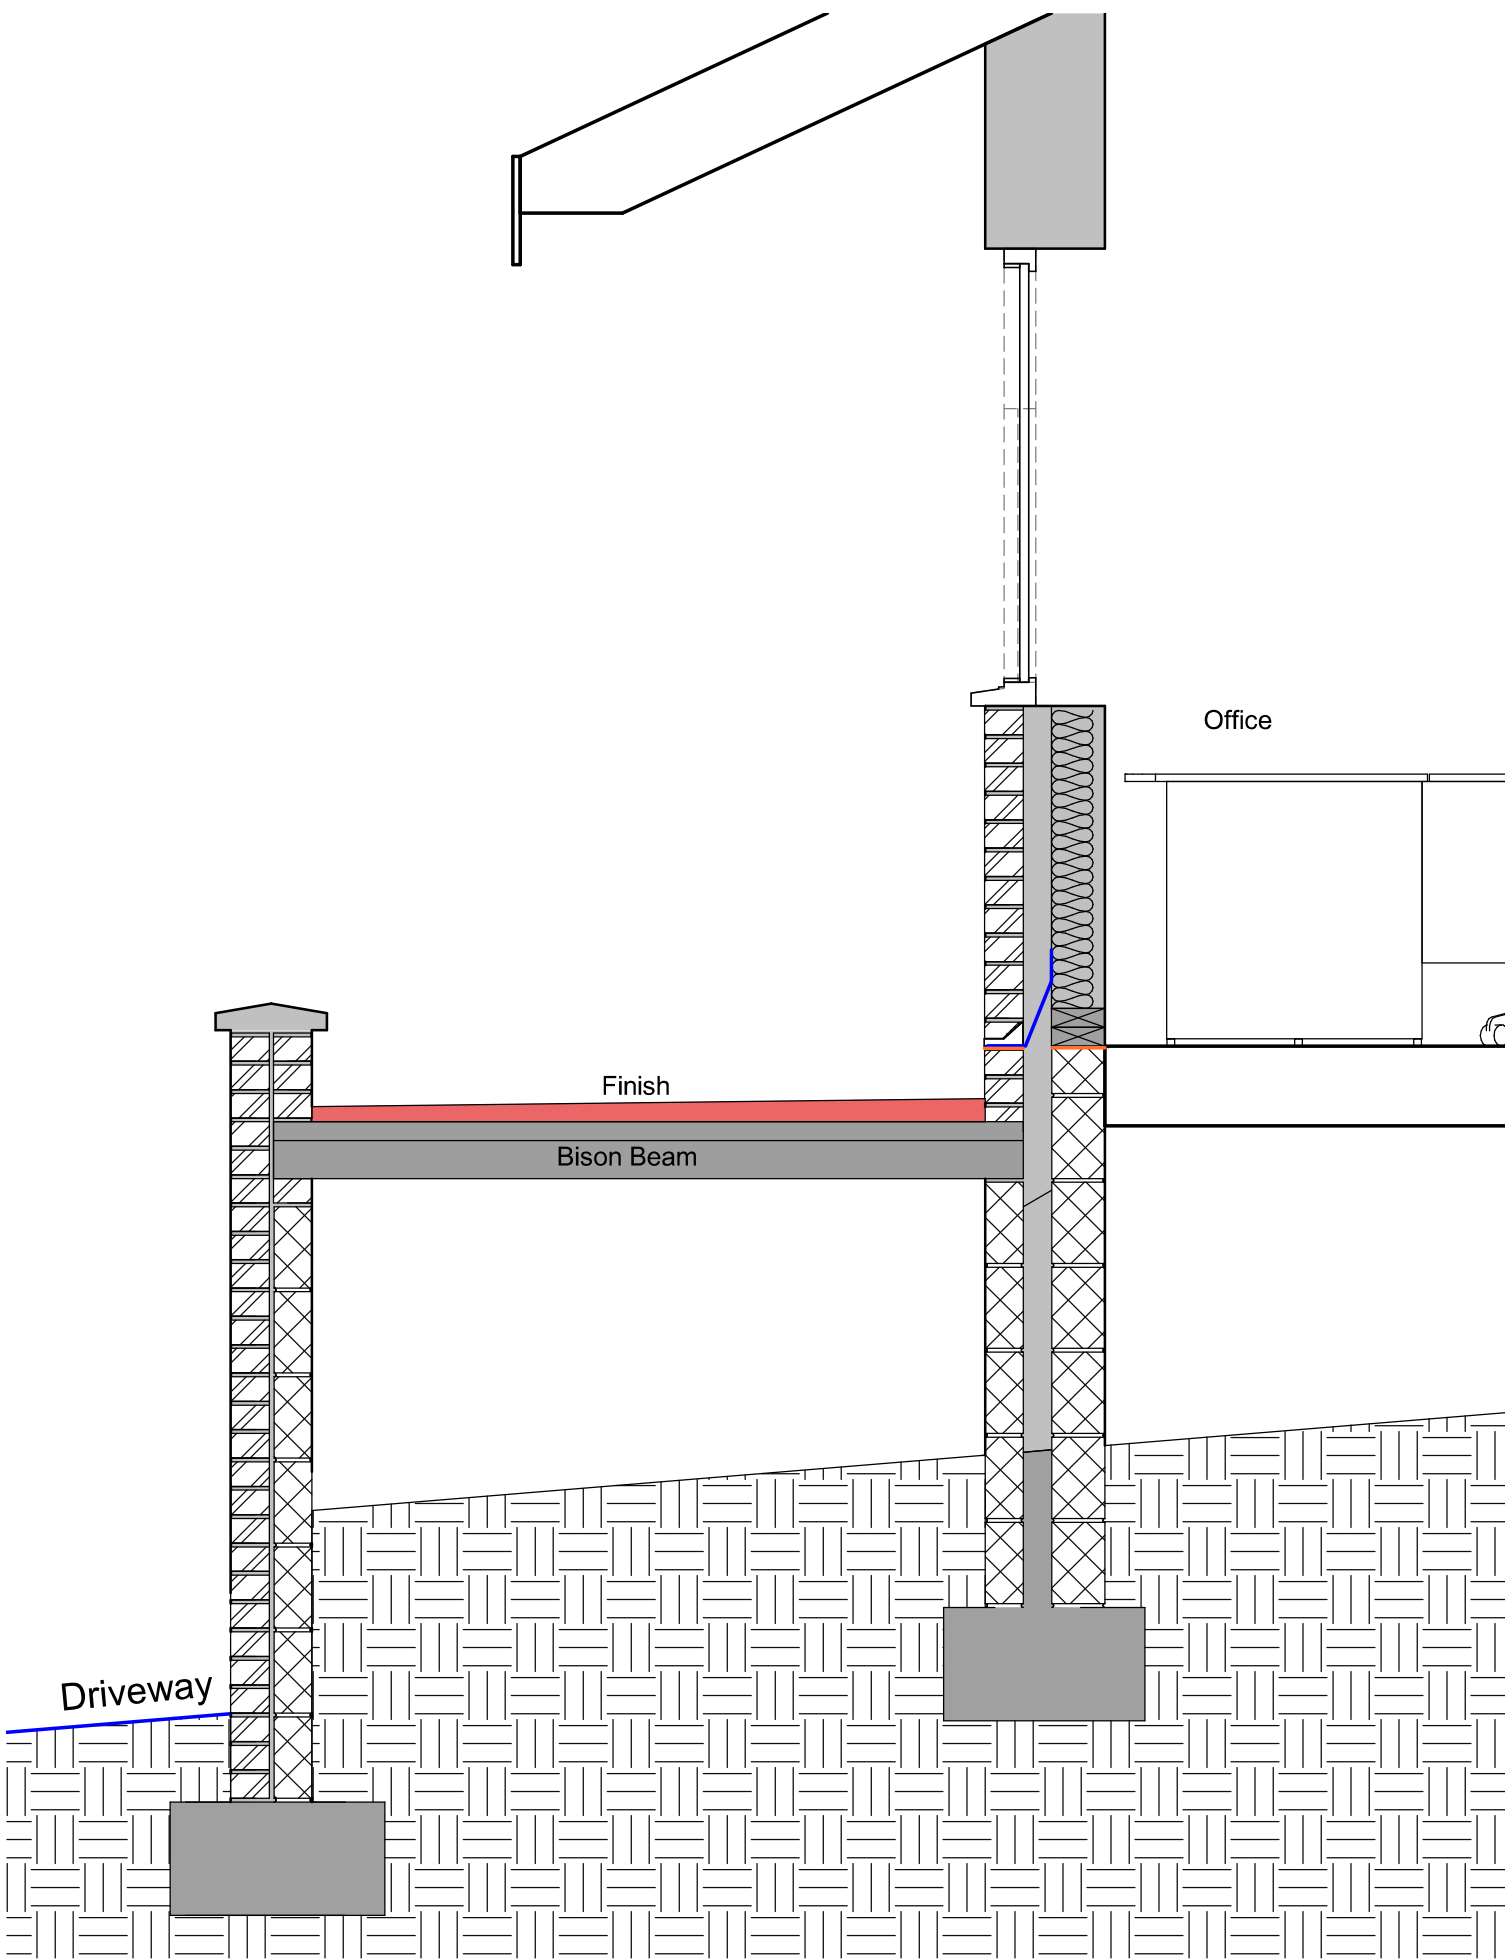

NOTES:



DRAWING STATUS

Planning

PROJECT

Plot 28 Owen Jones Way, Bryn

TITLE

External Landing Section

CLIENT

Mr A Fitzpatrick

DRAWN BY
Gareth Owen

DATE
07.02.20

SCALE (@A3)
1 : 20

PROJECT NO.
GOCD AF01

DRAWING NO.
A701

REV
P1

GO CONCEPT DESIGNS, 9 DARWIN RD, PORT TALBOT, SA12 6BT
GOConceptDesigns@hotmail.com