


Superseded

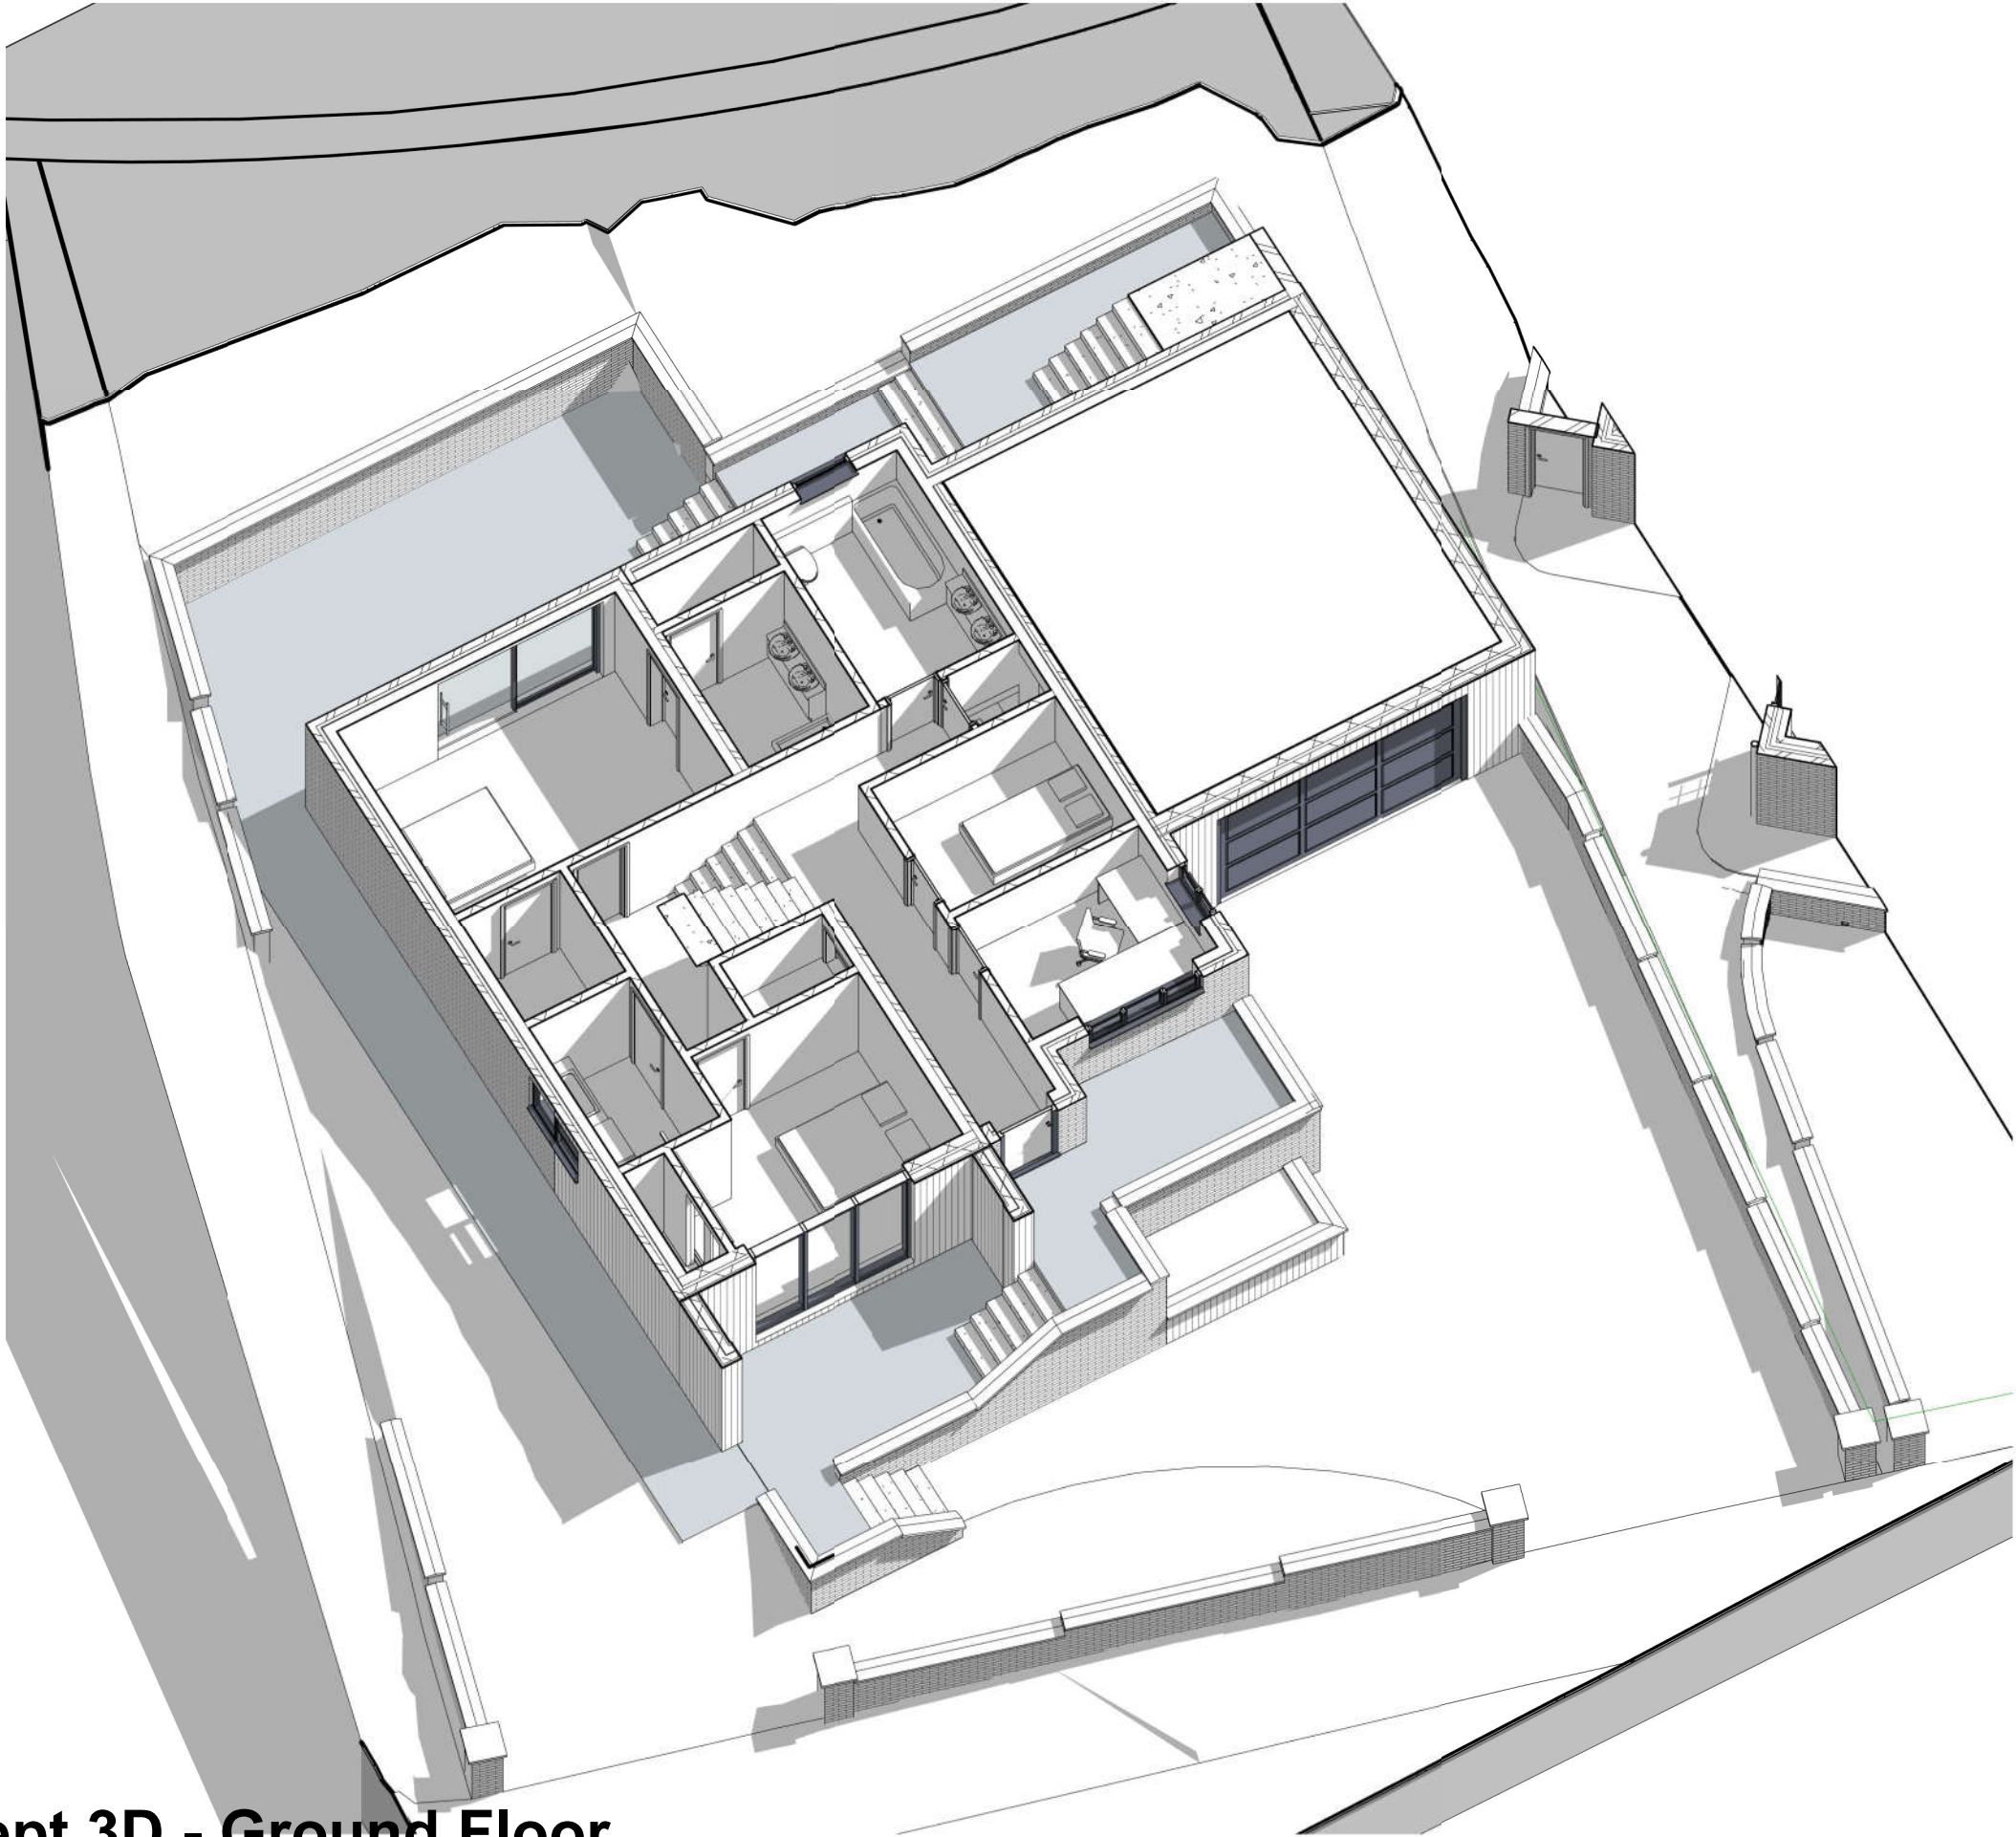

NOTES:



DRAWING STATUS

Planning

PROJECT

Plot 28 Owen Jones Way, Bryn

TITLE

Concept 3D - Ground Floor

CLIENT

Mr A Fitzpatrick

DRAWN BY
Gareth Owen

DATE
07.02.20

SCALE (@A3)


PROJECT NO.
GOCD AF01

DRAWING NO.
A500

REV
P1

GO CONCEPT DESIGNS, 9 DARWIN RD, PORT TALBOT, SA12 6BT
GOConceptDesigns@hotmail.com

Superseded

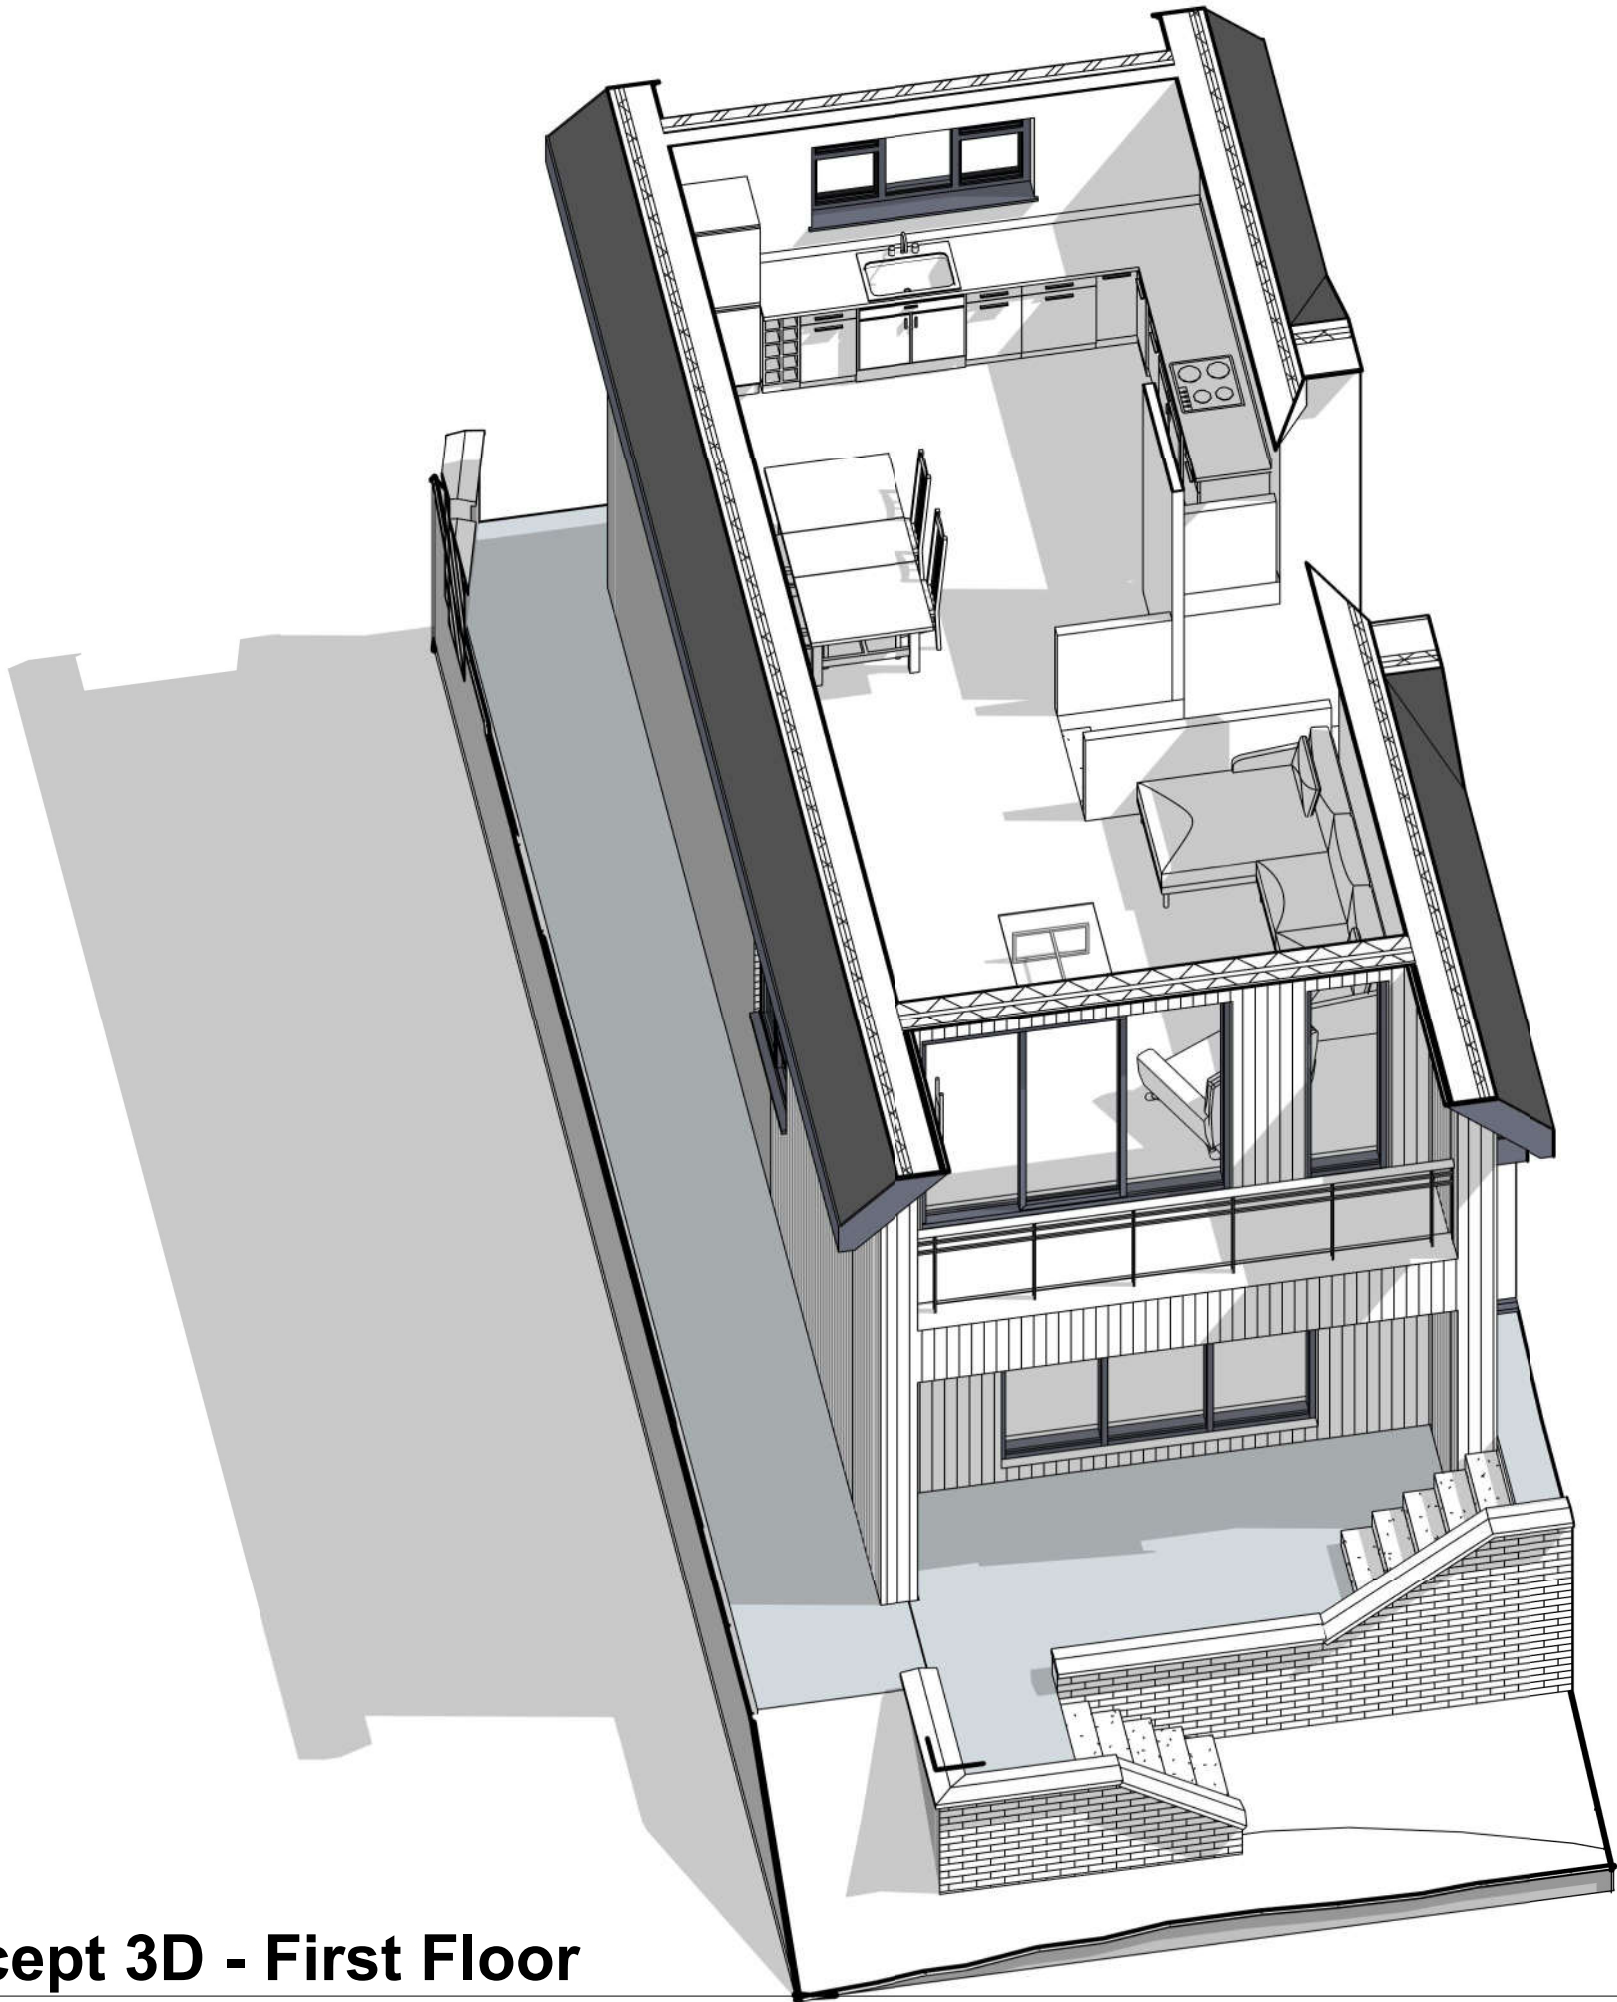

1

Concept 3D - First Floor

NOTES:



DRAWING STATUS

Planning

PROJECT

Plot 28 Owen Jones Way, Bryn

TITLE

Concept 3D - First Floor

CLIENT

Mr A Fitzpatrick

DRAWN BY
Gareth Owen

DATE
07.02.20

SCALE (@A3)

PROJECT NO.
GOCD AF01

DRAWING NO.
A501

REV
P1

GO CONCEPT DESIGNS, 9 DARWIN RD, PORT TALBOT, SA12 6BT
GOConceptDesigns@hotmail.com

Superseded



1

Concept 3D - Full

NOTES:



DRAWING STATUS

Planning

PROJECT

Plot 28 Owen Jones Way, Bryn

TITLE

Concept 3D - Full

CLIENT

Mr A Fitzpatrick

DRAWN BY
Gareth Owen

DATE
07.02.20

SCALE (@A3)

PROJECT NO.
GOCD AF01

DRAWING NO.
A502

REV
P1

GO CONCEPT DESIGNS, 9 DARWIN RD, PORT TALBOT, SA12 6BT
GOConceptDesigns@hotmail.com