


Superseded

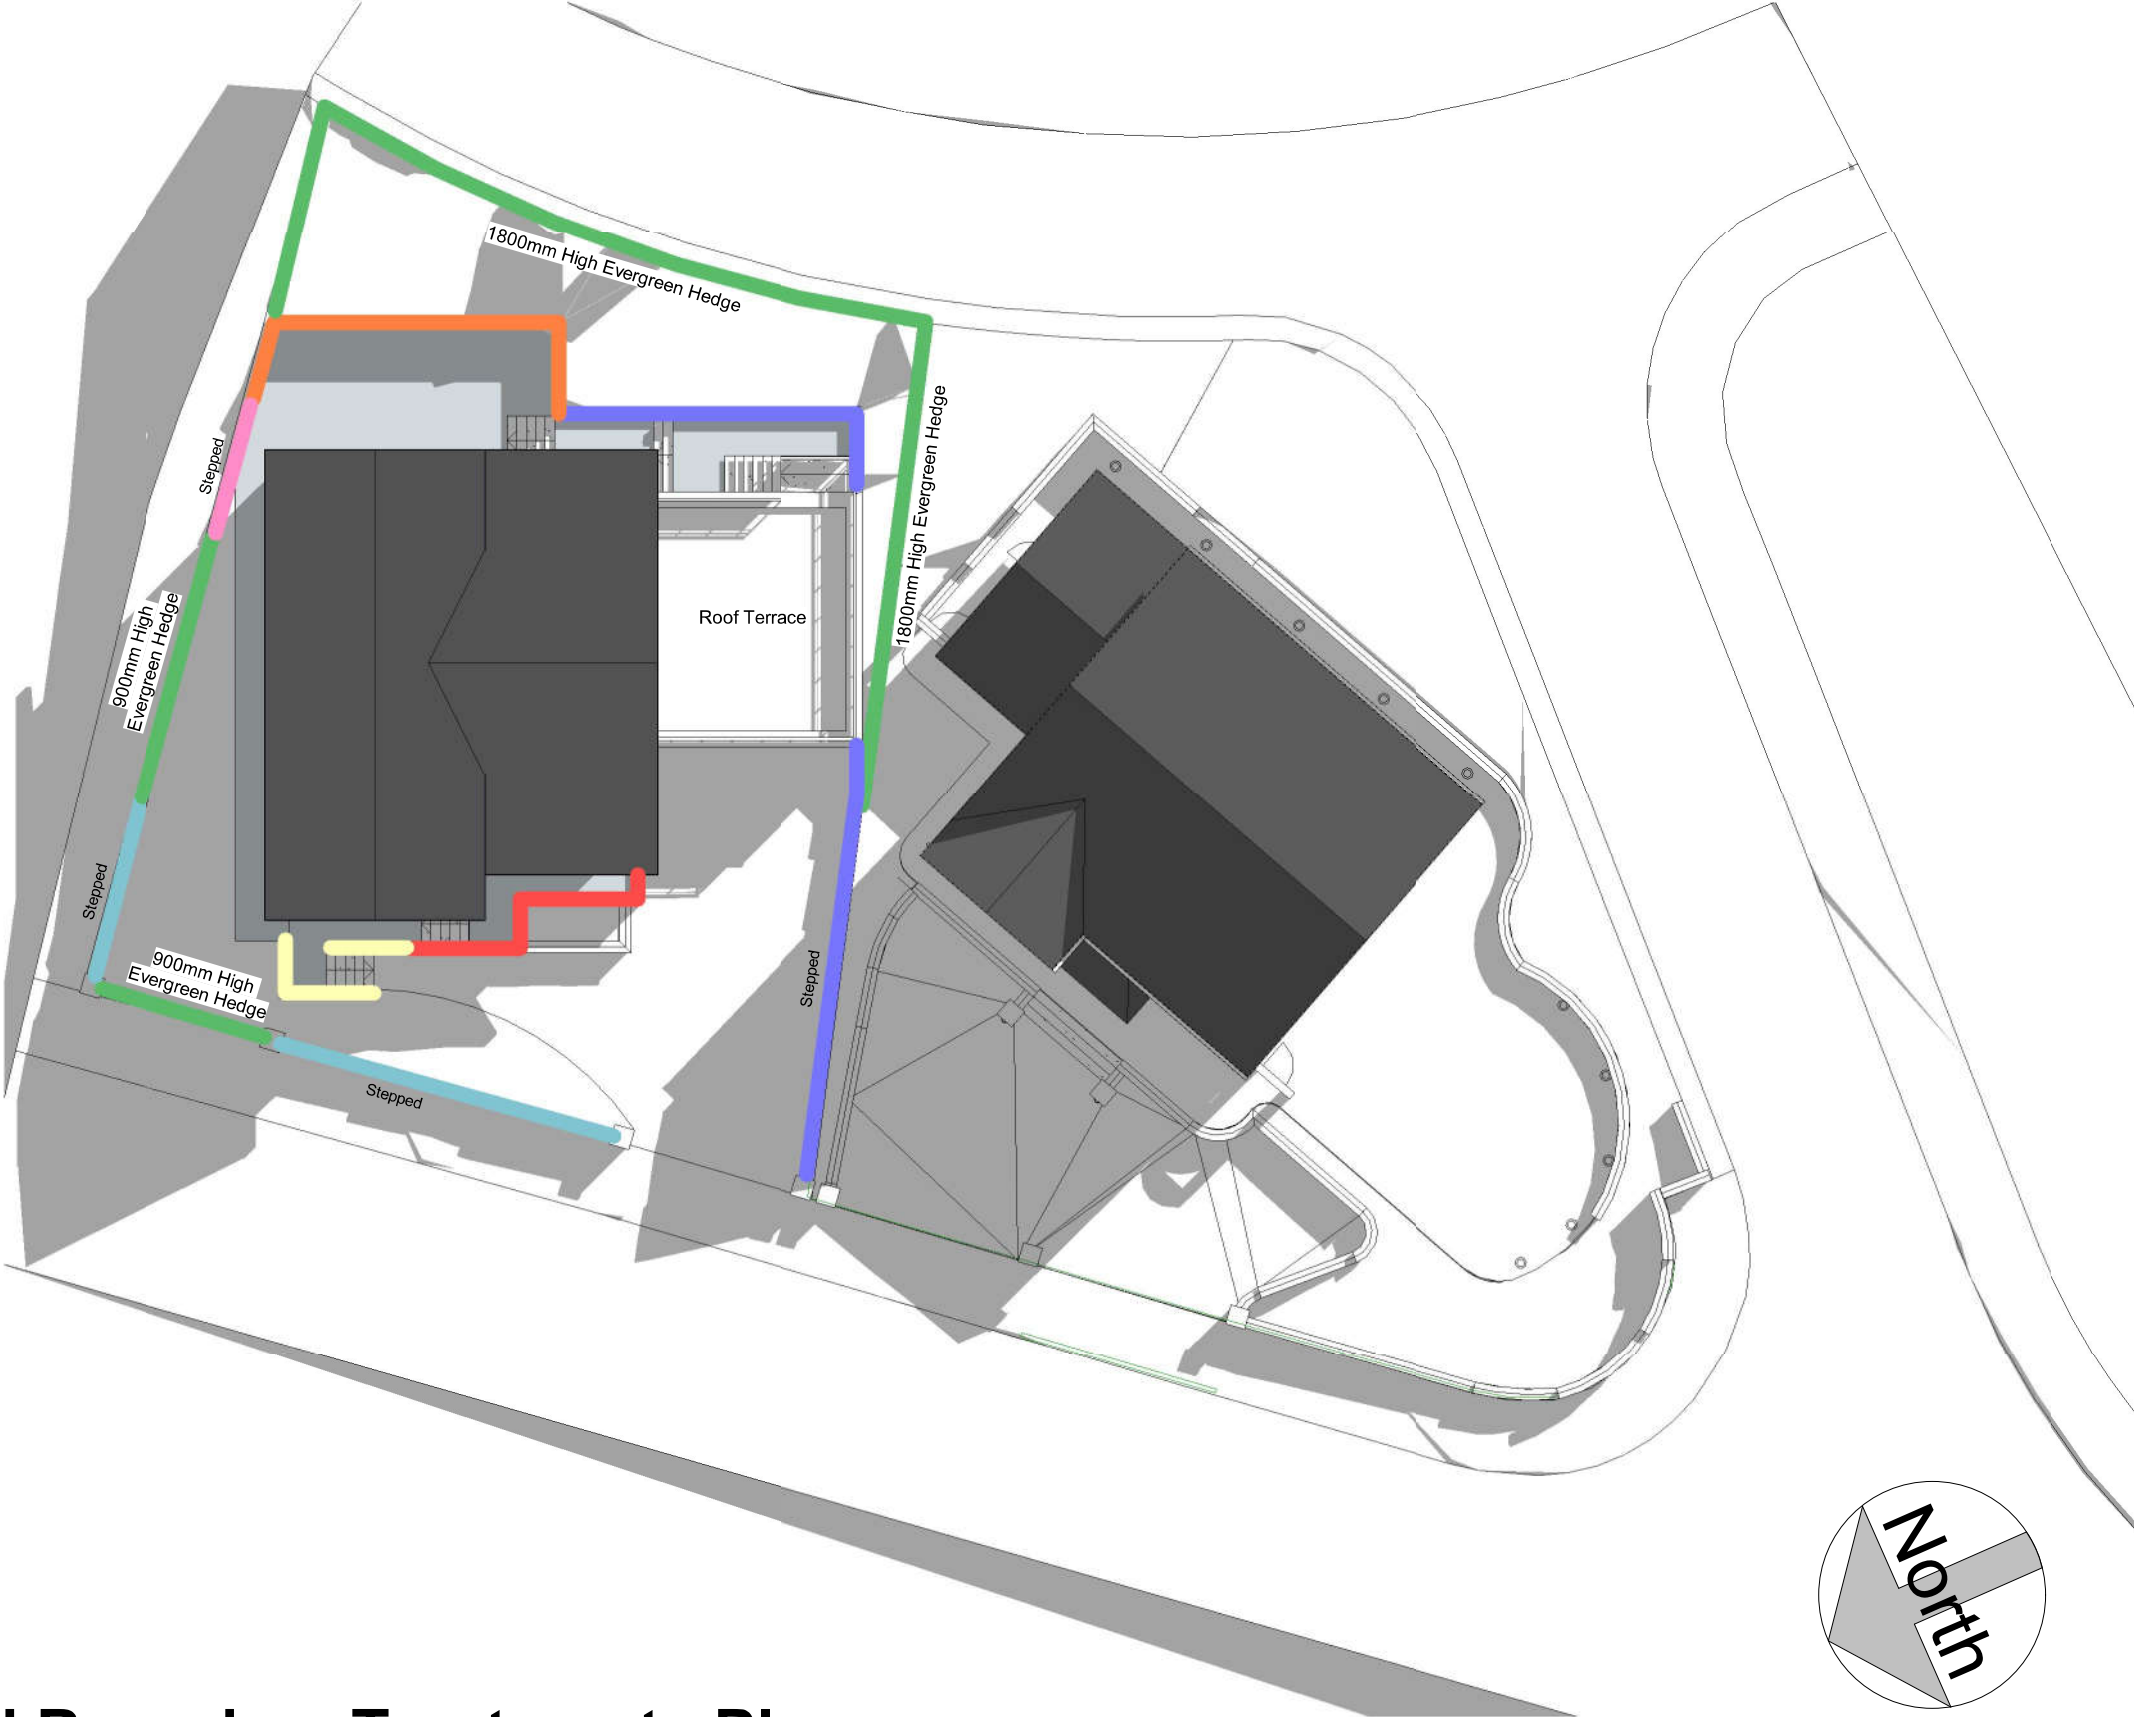

- NOTES:
- 600mm Brick Faced Retaining Wall
 - 1125mm Brick Faced Retaining Wall
 - 1000mm Brick Faced Wall
 - 2000mm Brick Faced Wall
 - 900mm Brick Faced Wall
 - Evergreen Hedge
 - 2000mm Brick Faced Retaining Wall



DRAWING STATUS	
Planning	
PROJECT	
Plot 28 Owen Jones Way, Bryn	
TITLE	
Proposed Boundary Treatments Plan	
CLIENT	
Mr A Fitzpatrick	
DRAWN BY Gareth Owen	DATE 07.02.20
SCALE (@A3) 1 : 200	PROJECT NO. GOCD AF01
DRAWING NO. A102	REV P1
GO CONCEPT DESIGNS, 9 DARWIN RD, PORT TALBOT, SA12 6BT GOConceptDesigns@hotmail.com	

1 Proposed Boundary Treatments Plan
1 : 200