




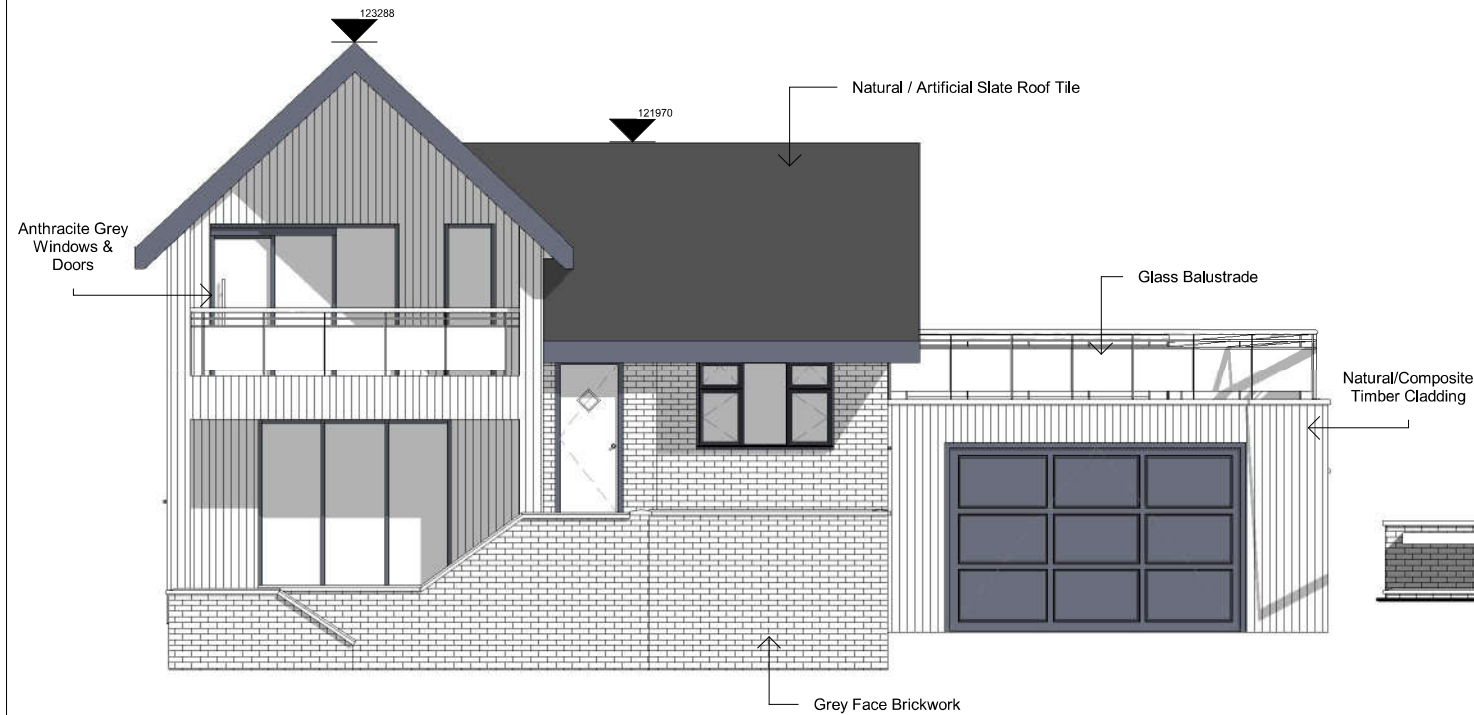


1 Front
1 : 100

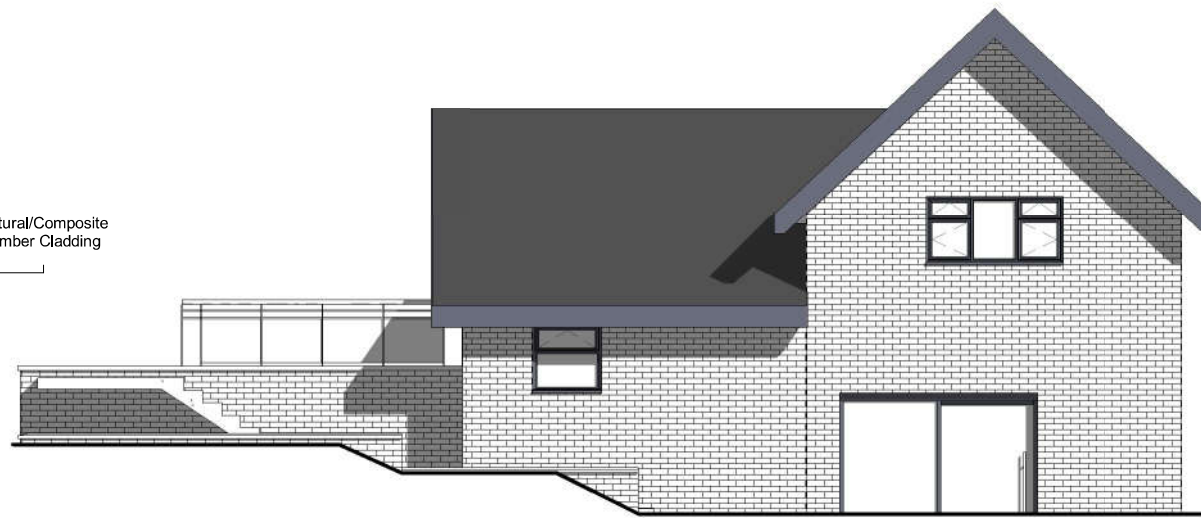

2 Rear
1 : 100

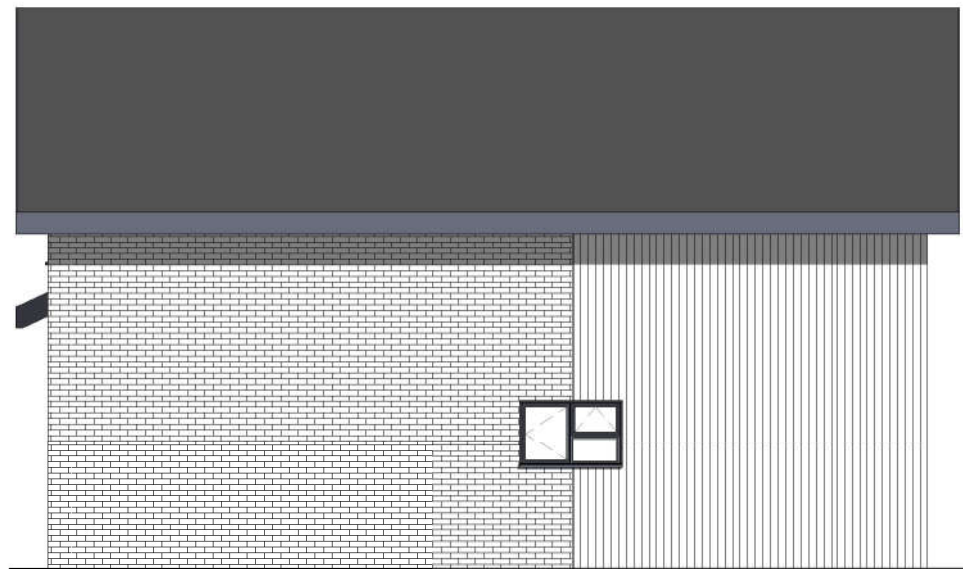

3 Left
1 : 100

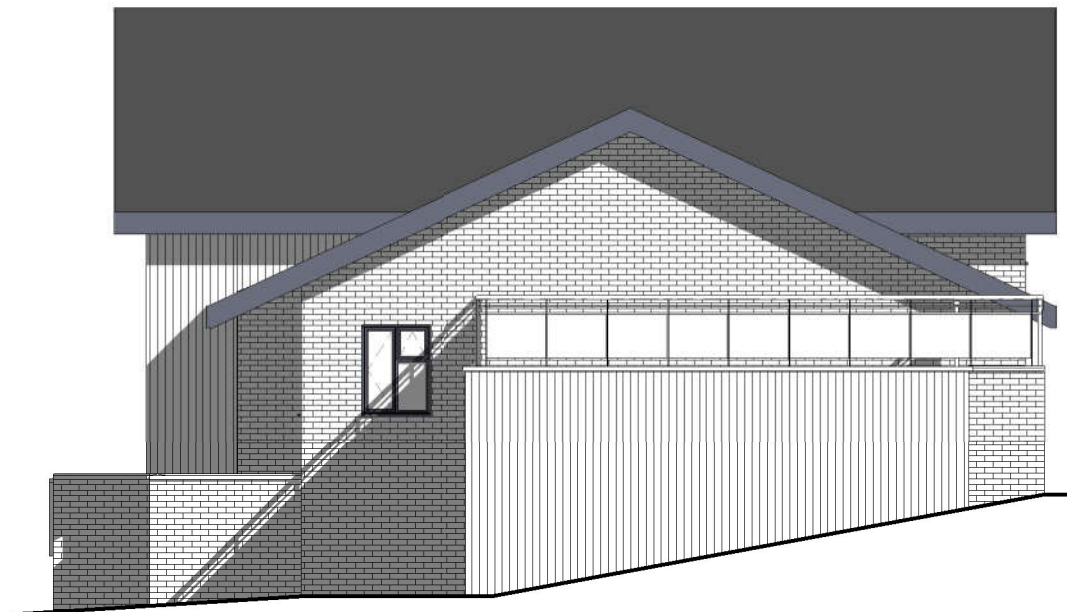

4 Right
1 : 100

NOTES:



DRAWING STATUS

Planning

PROJECT

Plot 28 Owen Jones Way, Bryn

TITLE

Proposed Elevations

CLIENT

Mr A Fitzpatrick

DRAWN BY
Gareth Owen

DATE
07.02.20

SCALE (@A3)
1 : 100

PROJECT NO.
GOCD AF01

DRAWING NO.
A400

REV
P1

GO CONCEPT DESIGNS, 9 DARWIN RD, PORT TALBOT, SA12 6BT
GOConceptDesigns@hotmail.com