


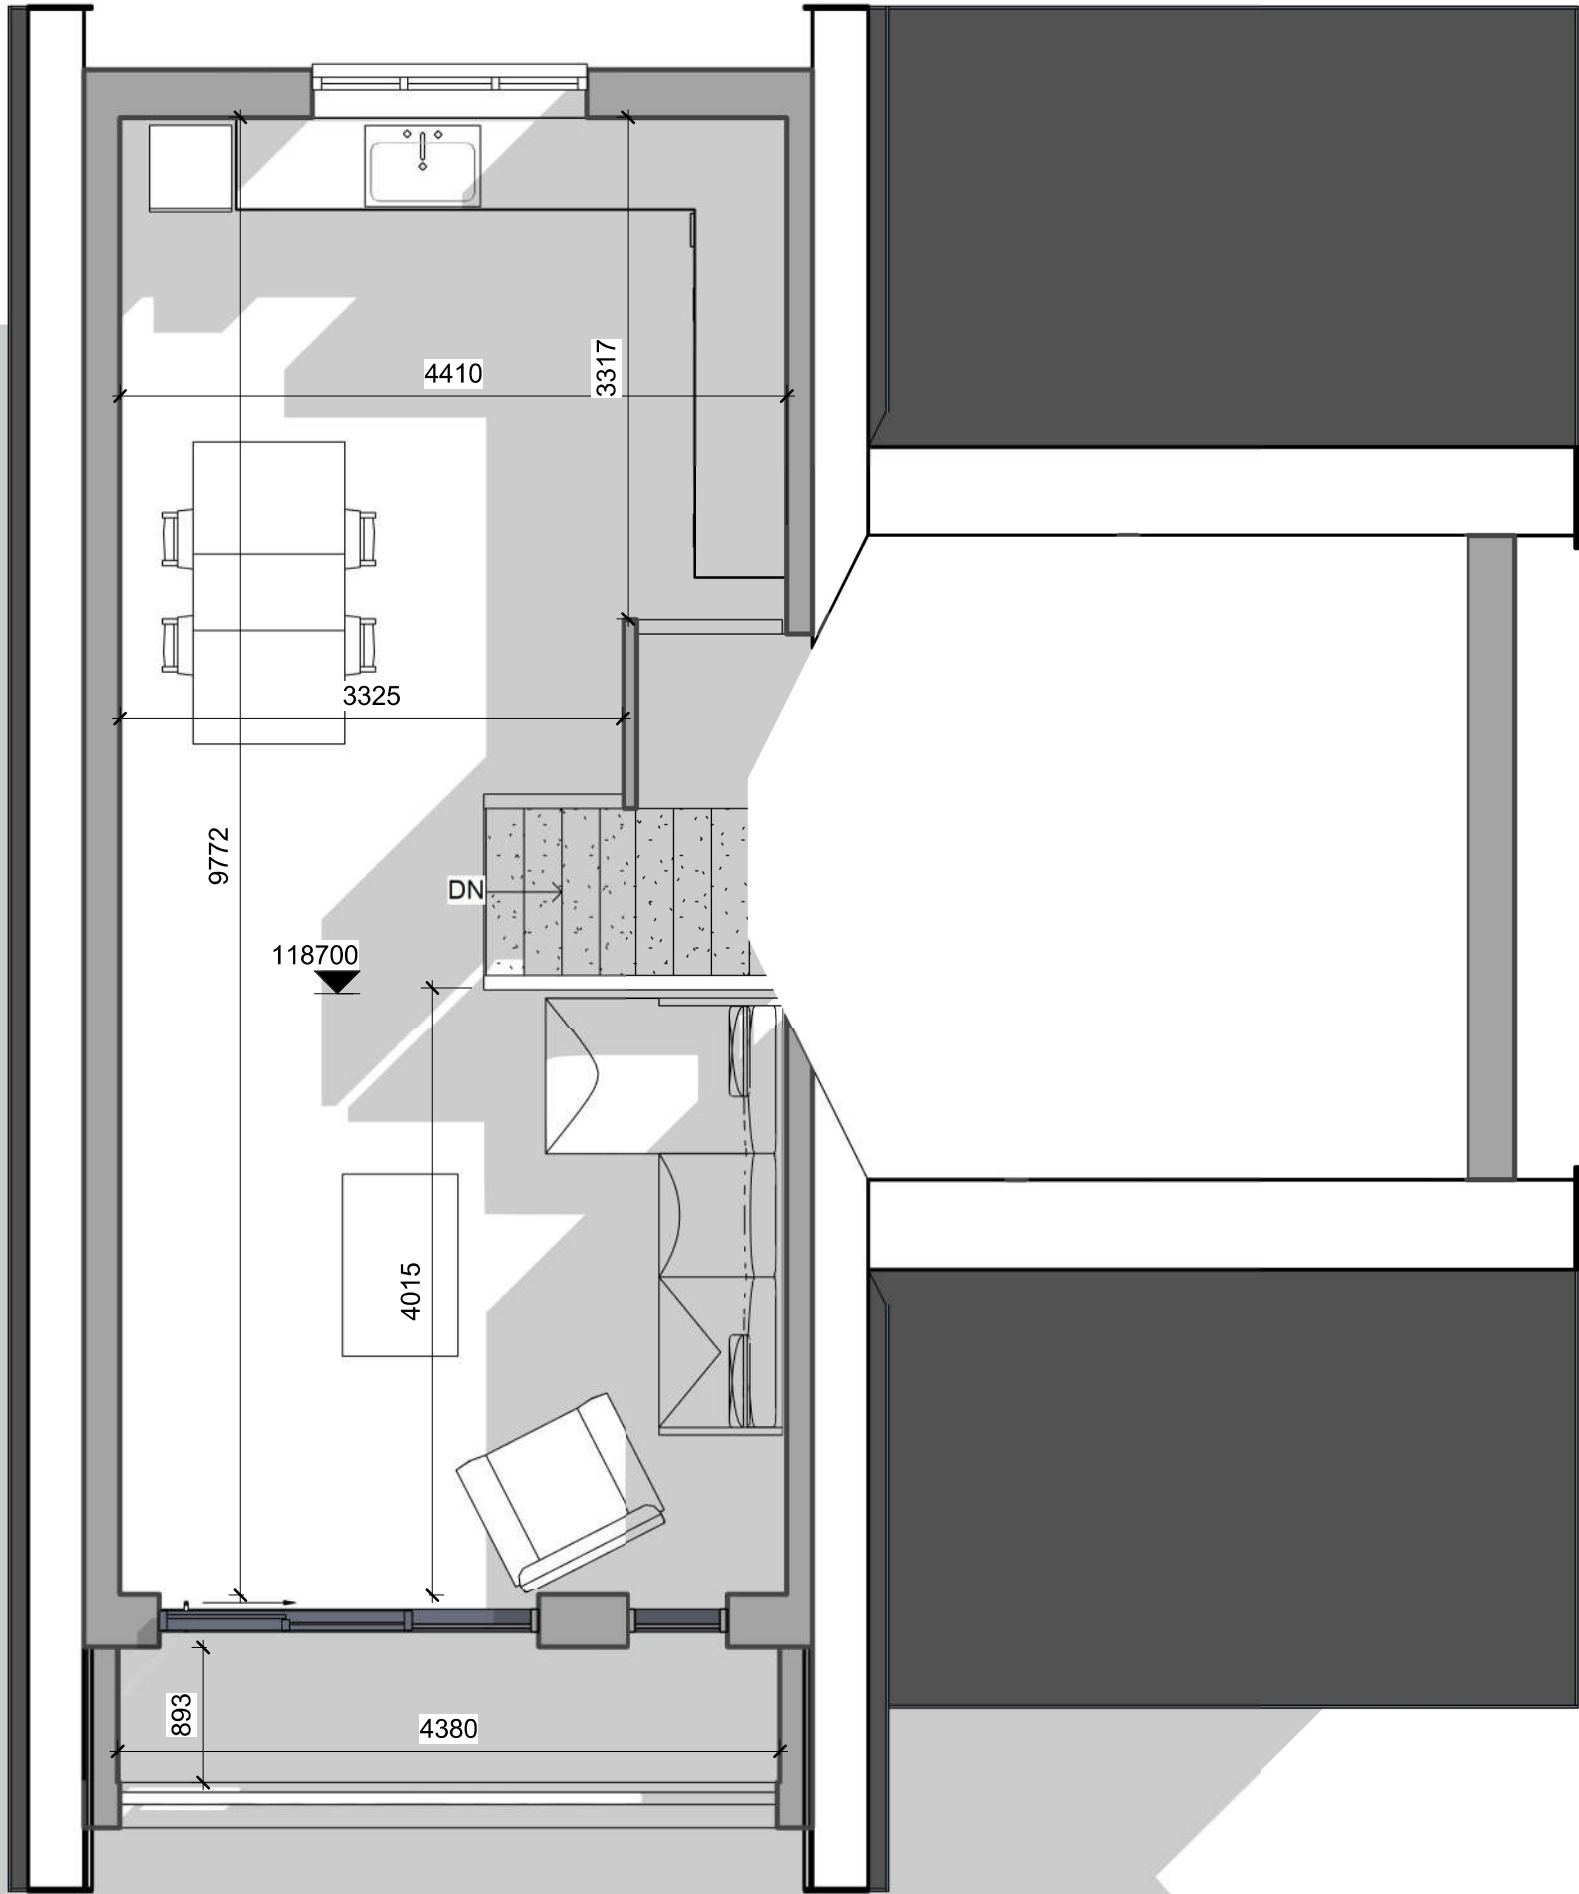

NOTES:



DRAWING STATUS

Planning

PROJECT

Plot 28 Owen Jones Way, Bryn

TITLE

Proposed First Floor

CLIENT

Mr A Fitzpatrick

DRAWN BY

Gareth Owen

DATE

07.02.20

SCALE (@A3)

1 : 50

PROJECT NO.

GOCD AF01

DRAWING NO.

A201

REV

P1

GO CONCEPT DESIGNS, 9 DARWIN RD, PORT TALBOT, SA12 6BT
GOConceptDesigns@hotmail.com

1

Proposed First Floor

1 : 50