

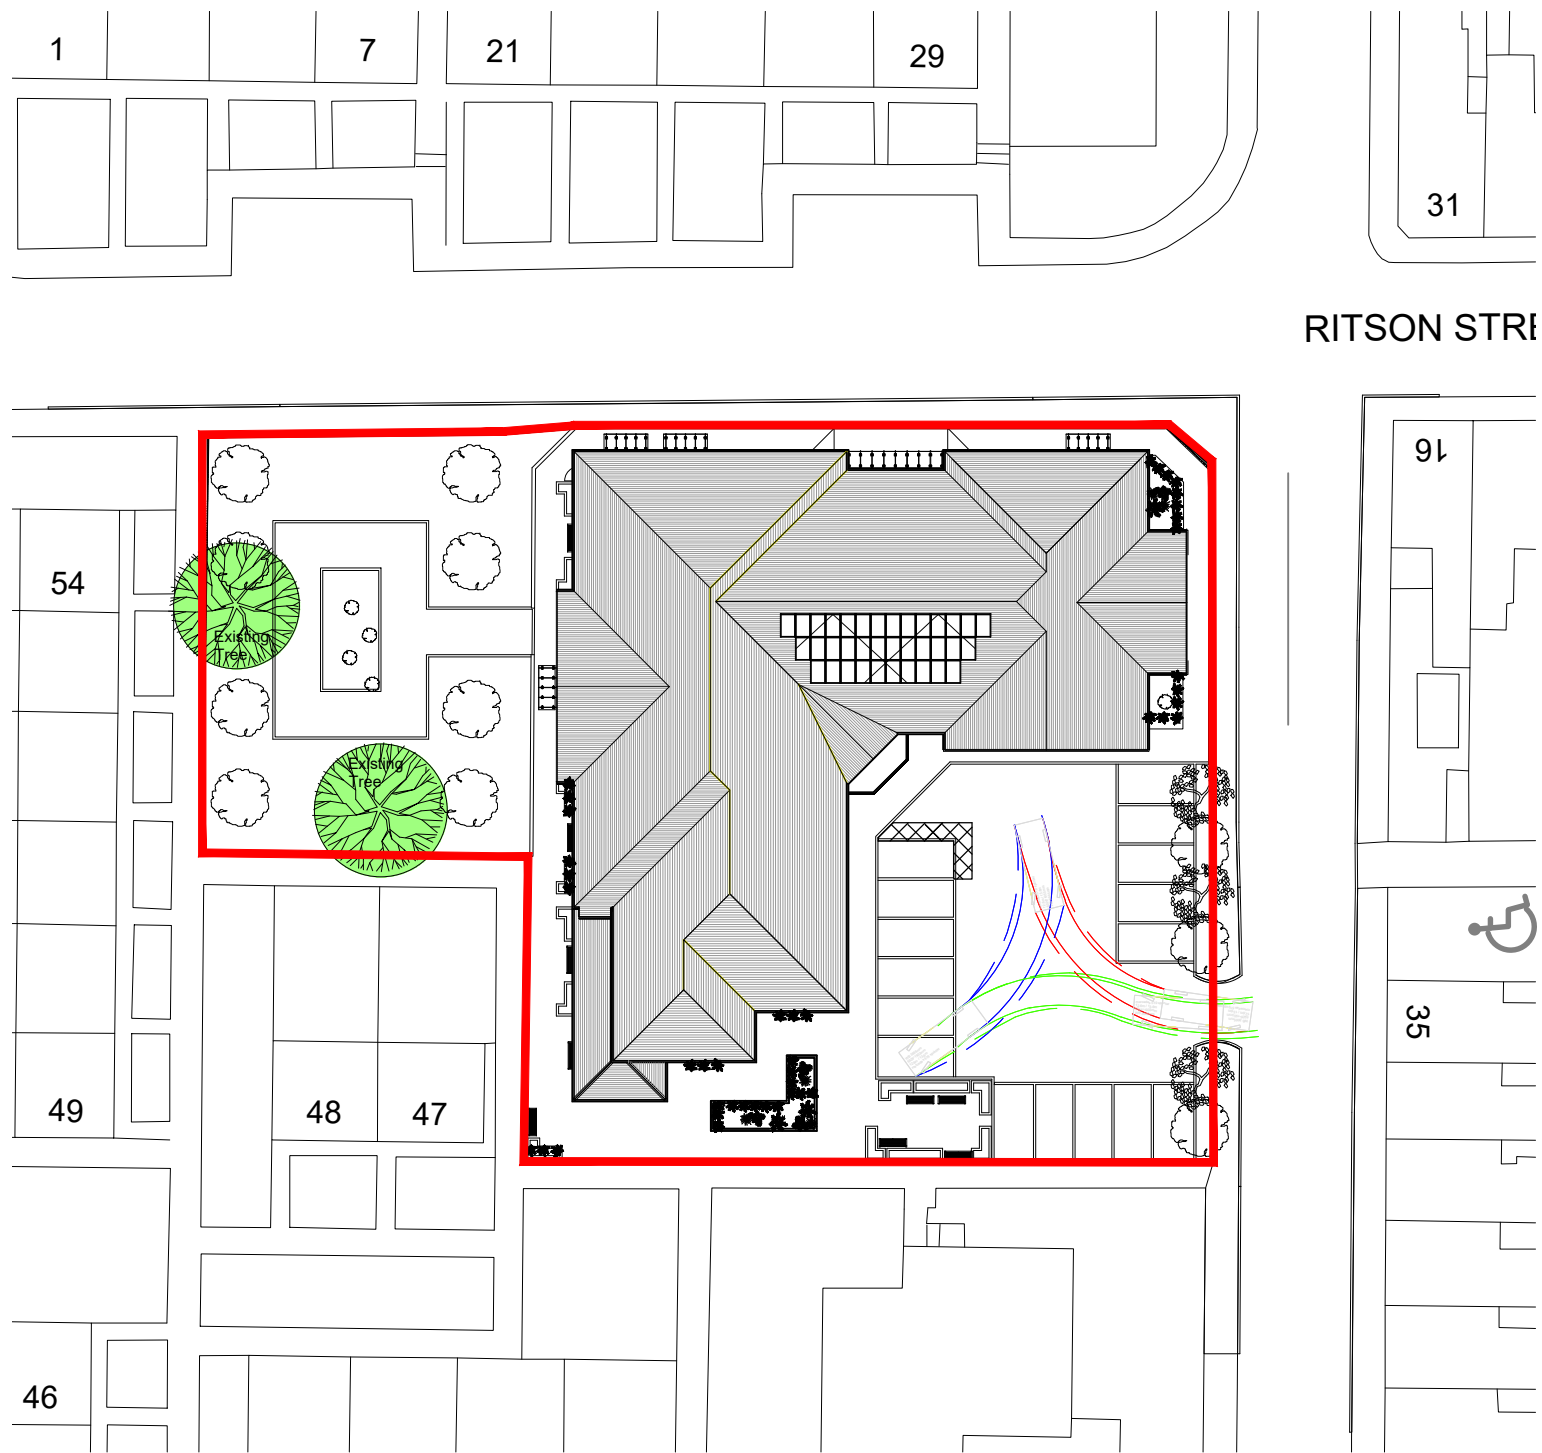


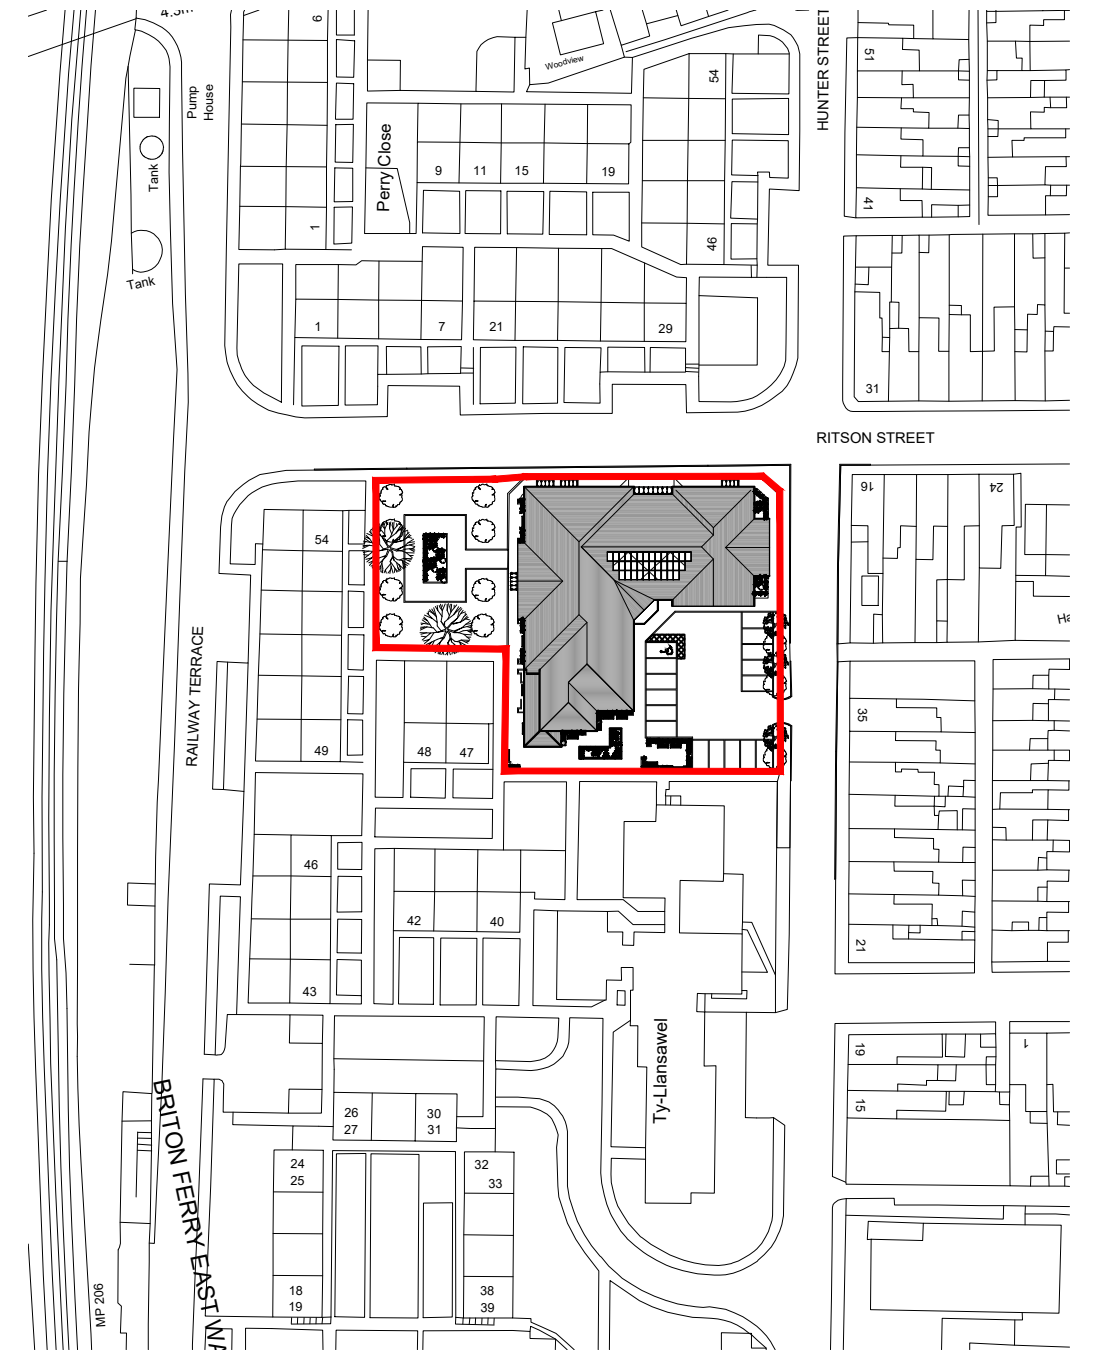

BLOCK PLAN
1 : 500

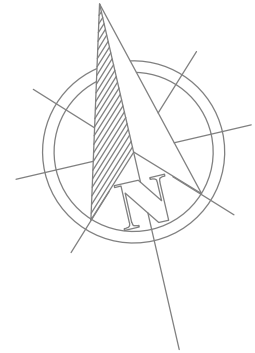

LOCATION PLAN
1 : 1250

Date	Rev		Briton Ferry Nursing Home Ritson Street, Briton Ferry	
	B	South wing reduced by 1400mm in length, windows slightly altered to suit brick dims, internal alterationsSouth wing reduced by 1400mm in length, windows slightly altered to suit brick dims, internal alterations - Location plan added		
06/03/18	C	For Fire Officer	BLOCK PLAN & LOCATION PLAN	
27/11/18	D	Planning Issue		
			Project number	Project Number
			Date	10-12-17
			Drawn by	Author
			Scale	As indicated
			A3 - A107 rev D	