


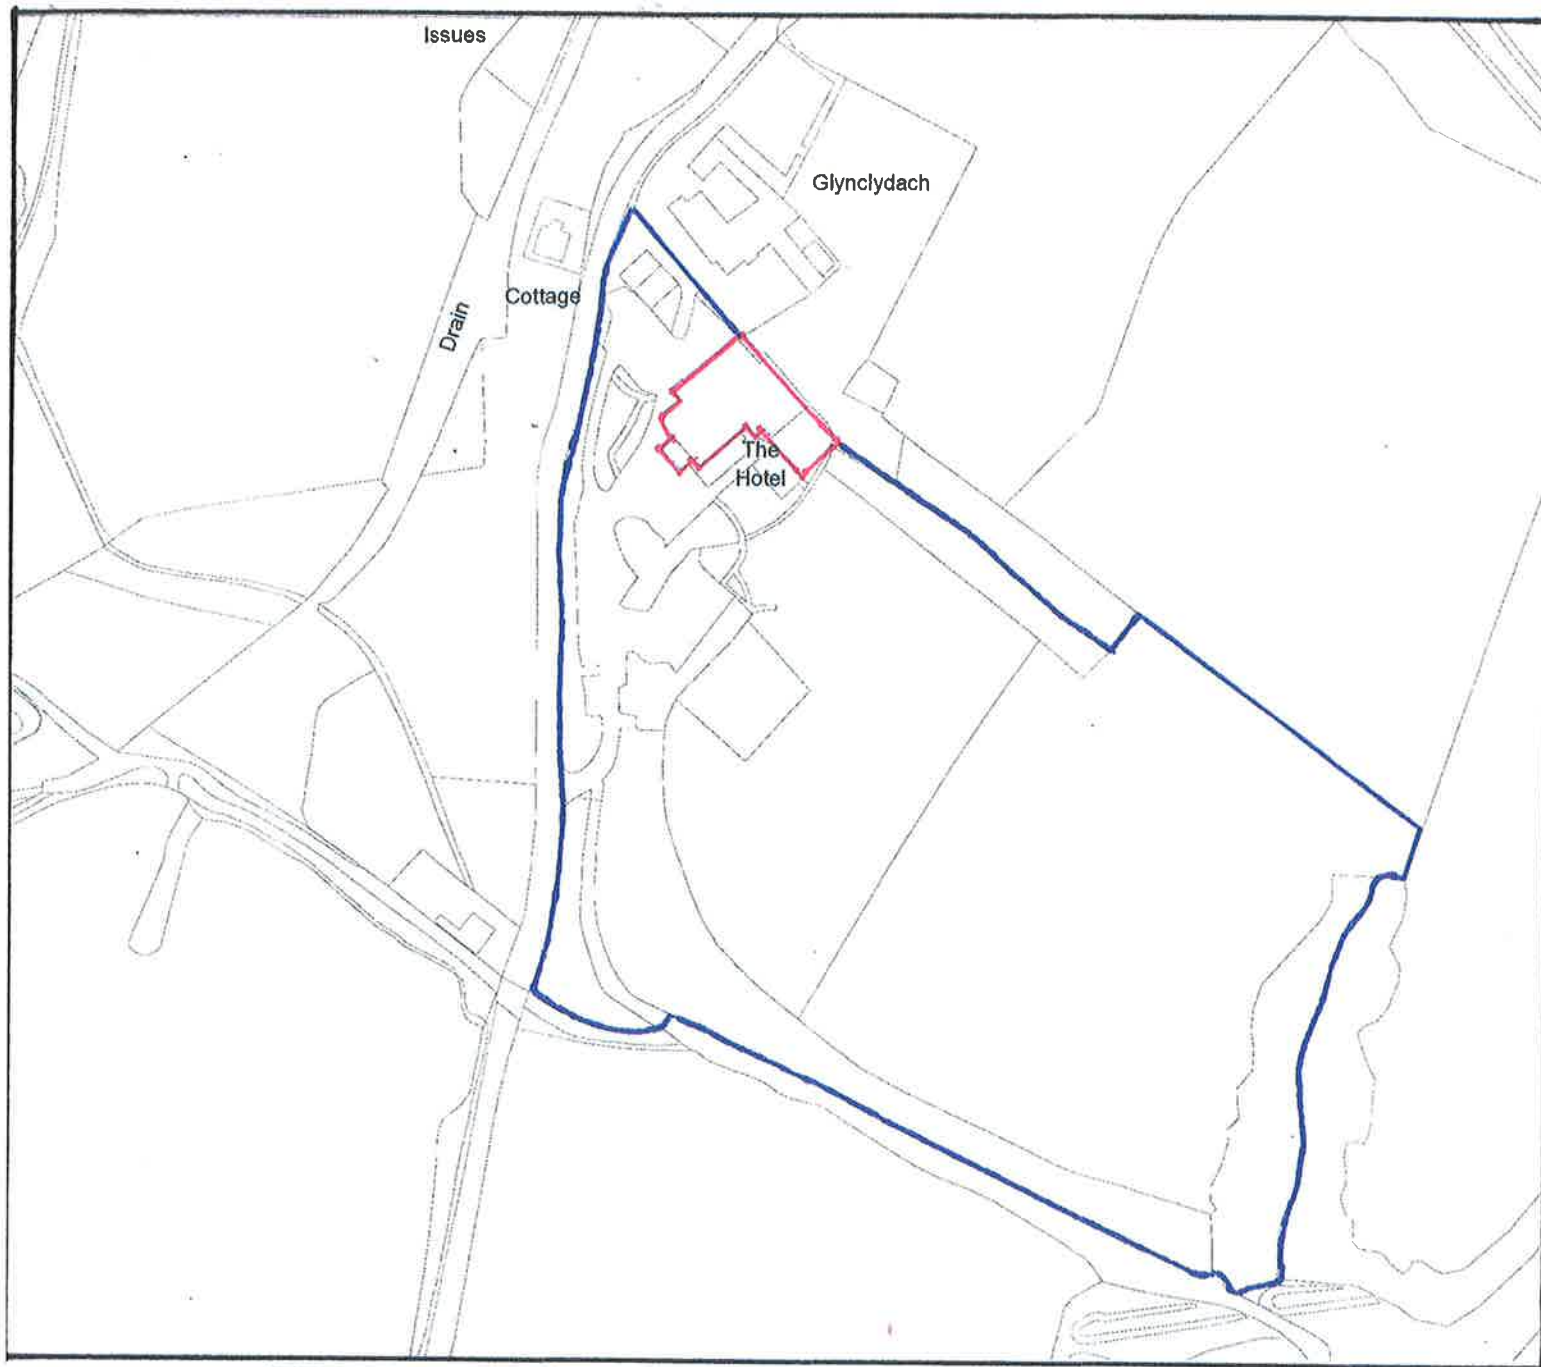

Scheme:

Proposed Extension to Function Room
Glyn Clydach Hotel, Neath Abbey.

Title:

Location Plan

Dwg:

GCH/05

Date:

Feb '20

Scale:

1/2500

Client:

Mr Colin Sheppard