




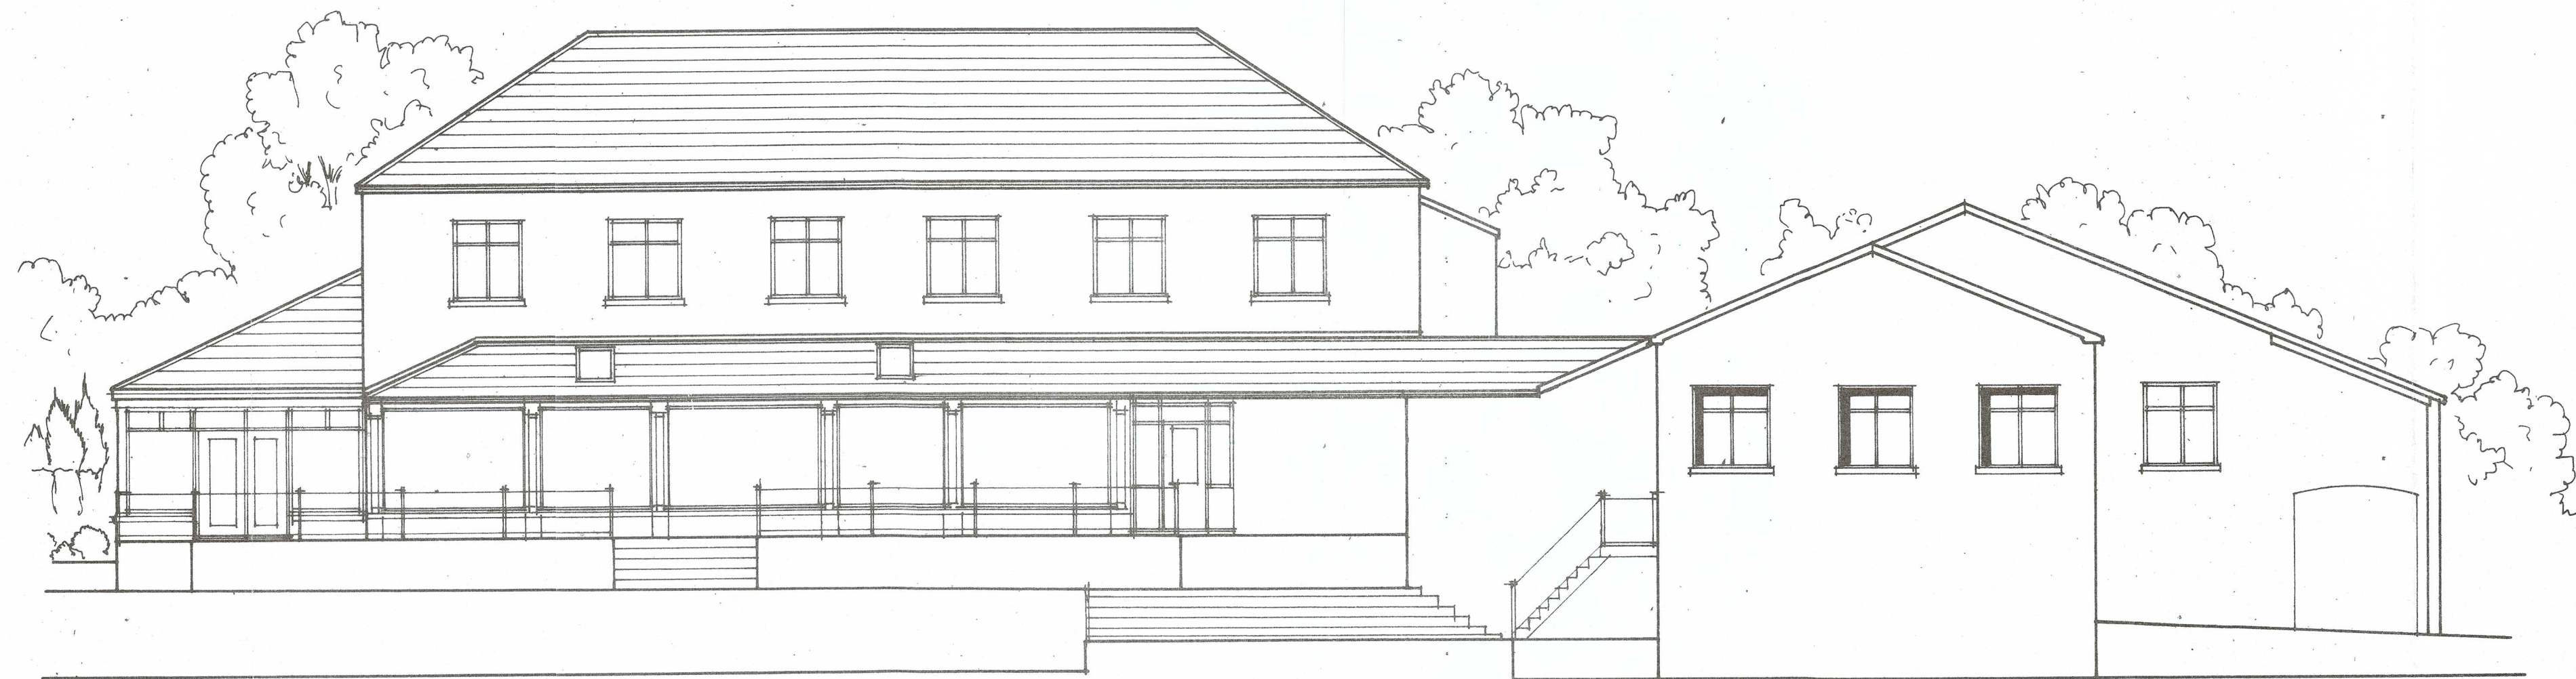

Elevation to South-east

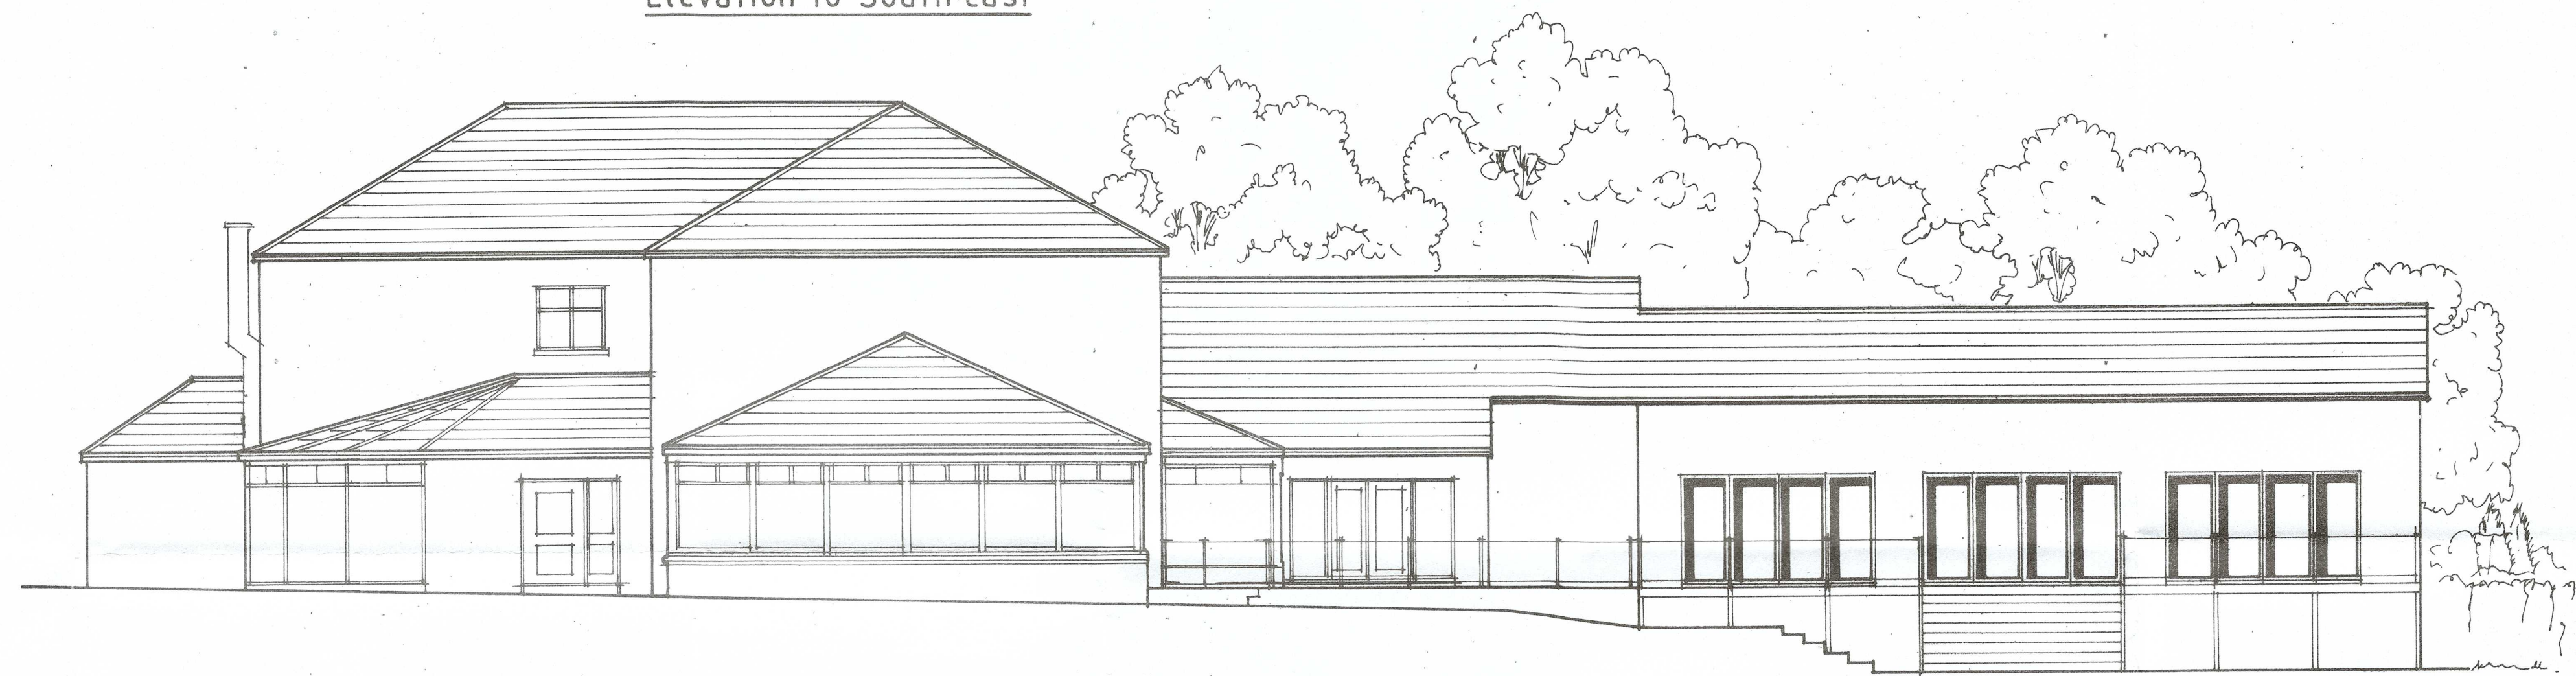

Elevation to South-west

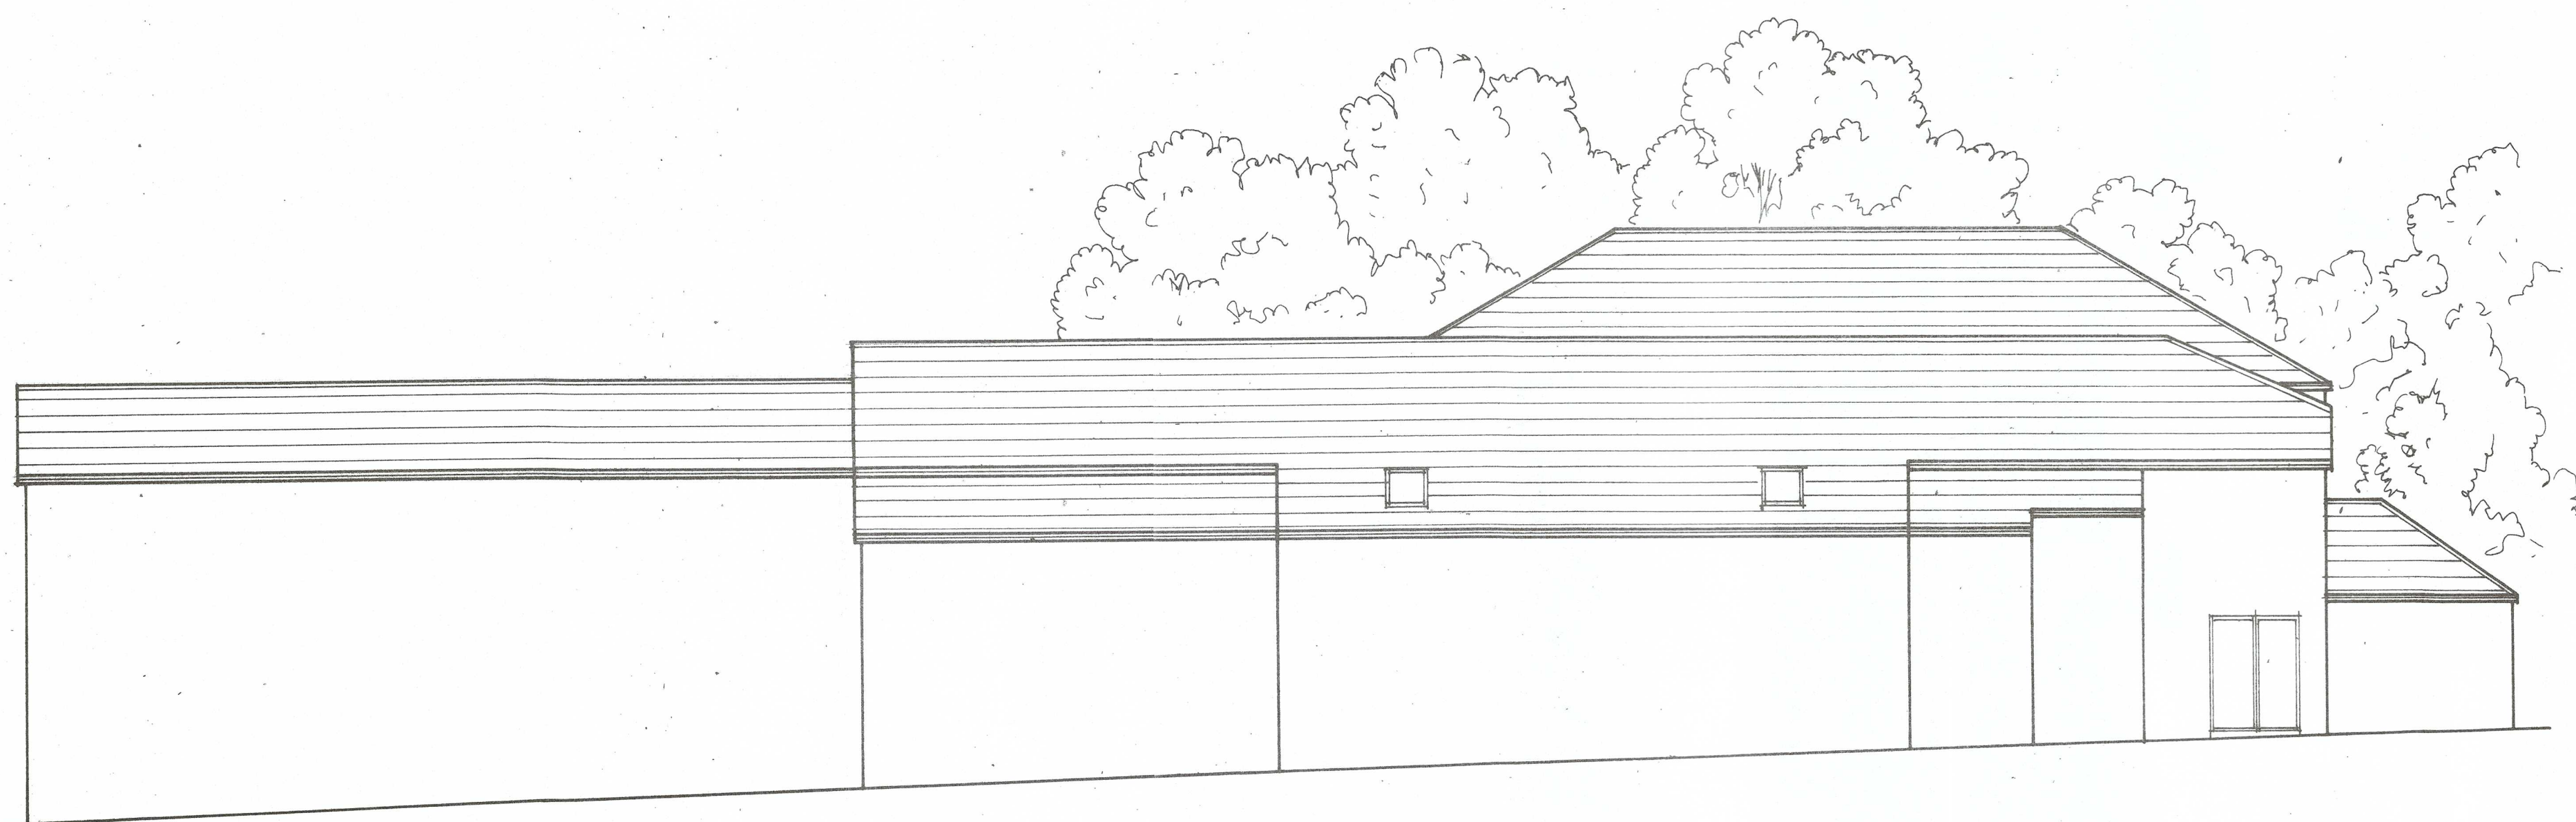

Elevation to North-east

<u>Scheme:</u>		
Proposed Extension to Function Room Glyn Clydach Hotel, Neath Abbey.		
<u>Title:</u>		
Proposed Elevations		
<u>Draft:</u>	<u>Date:</u>	<u>Scale:</u>
GCH/ 03	Feb '20	1 / 100
<u>Client:</u>		
Mr Colin Sheppard		