



BLOCK PLAN 1:200

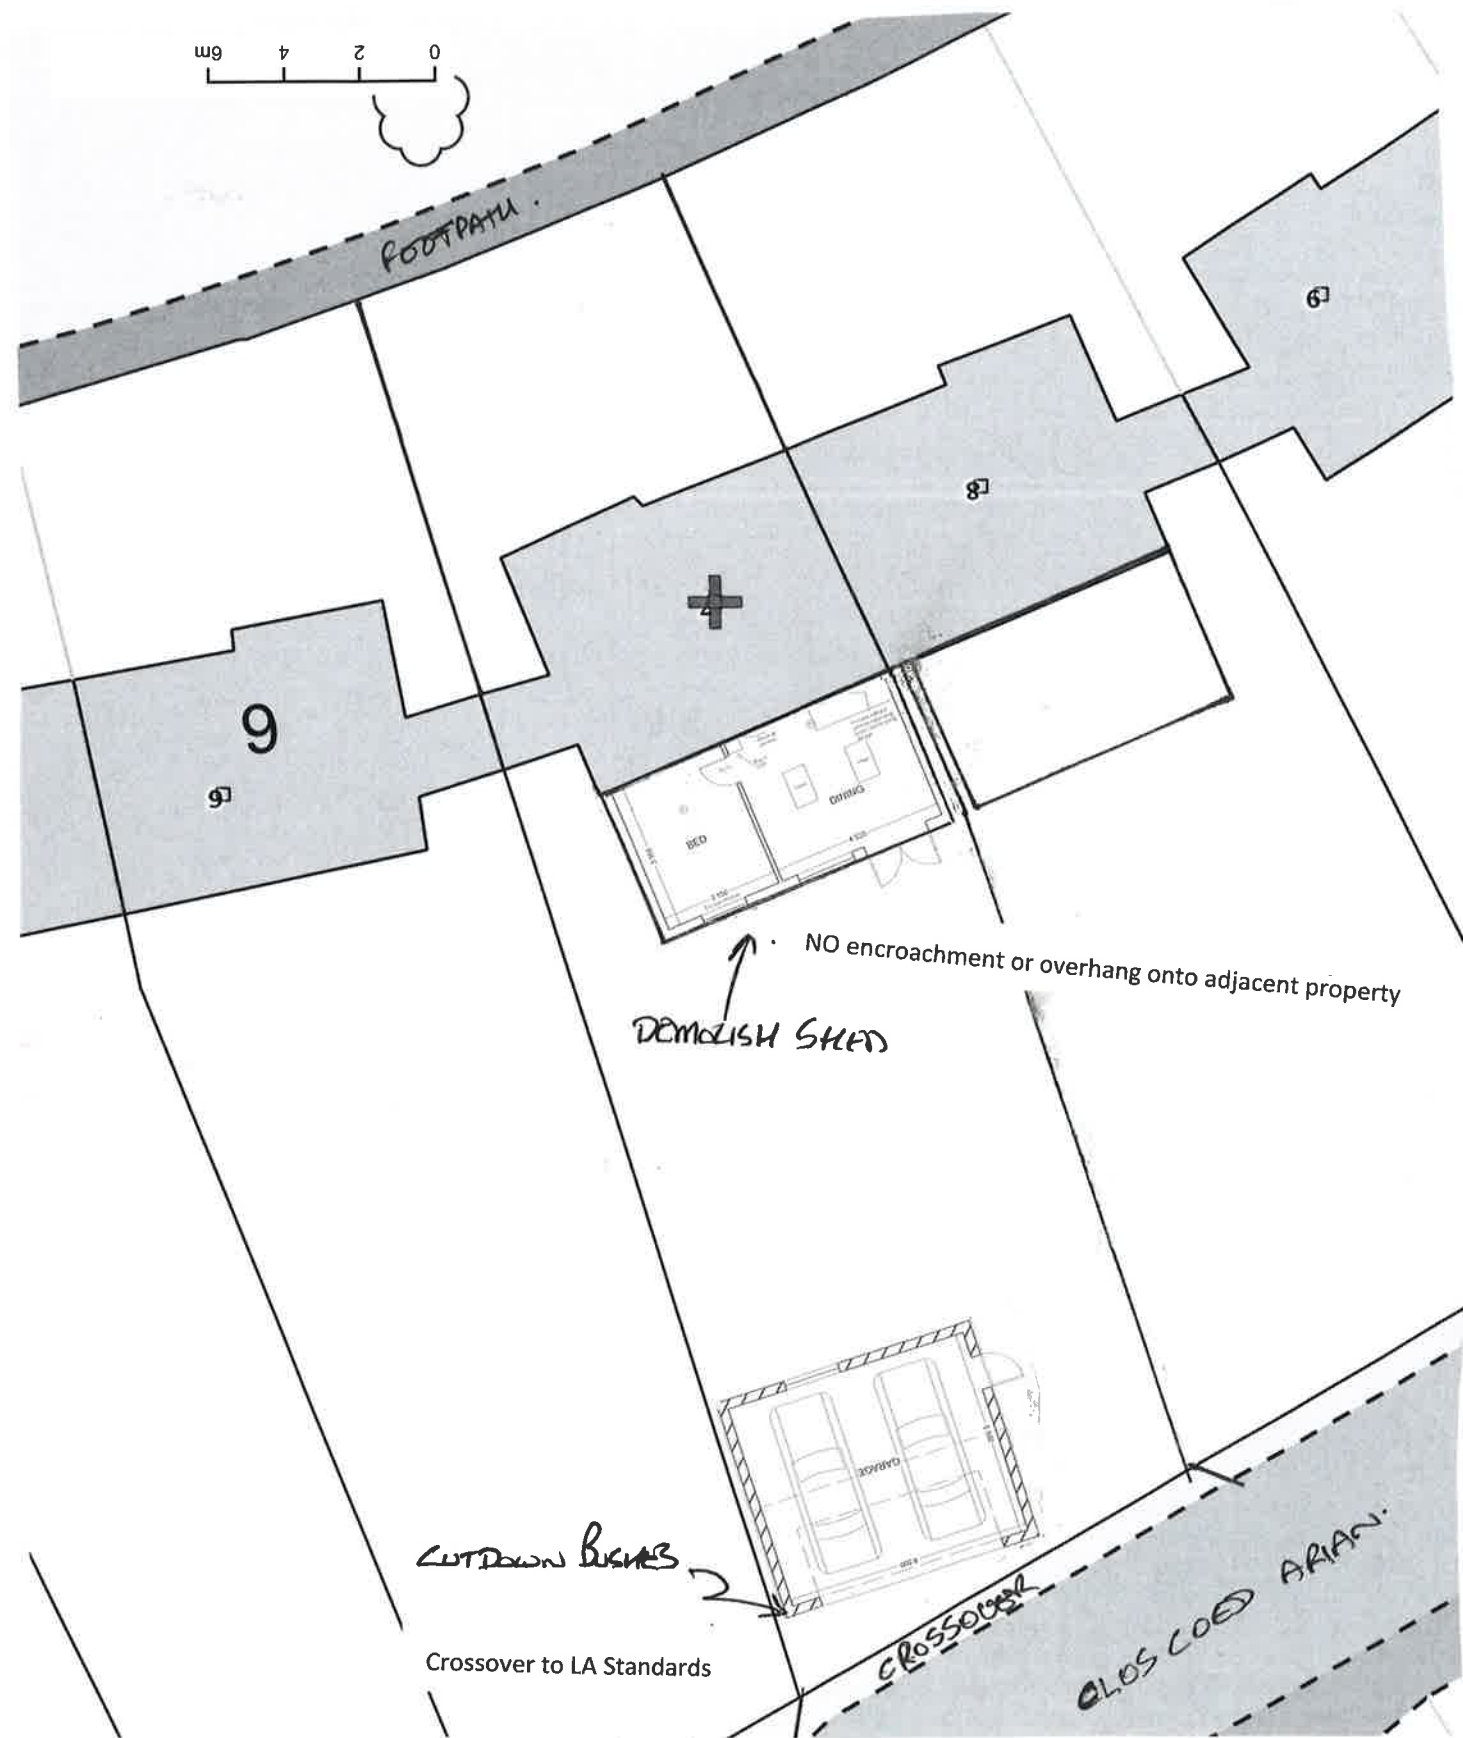

LOCATION PLAN 1:1250

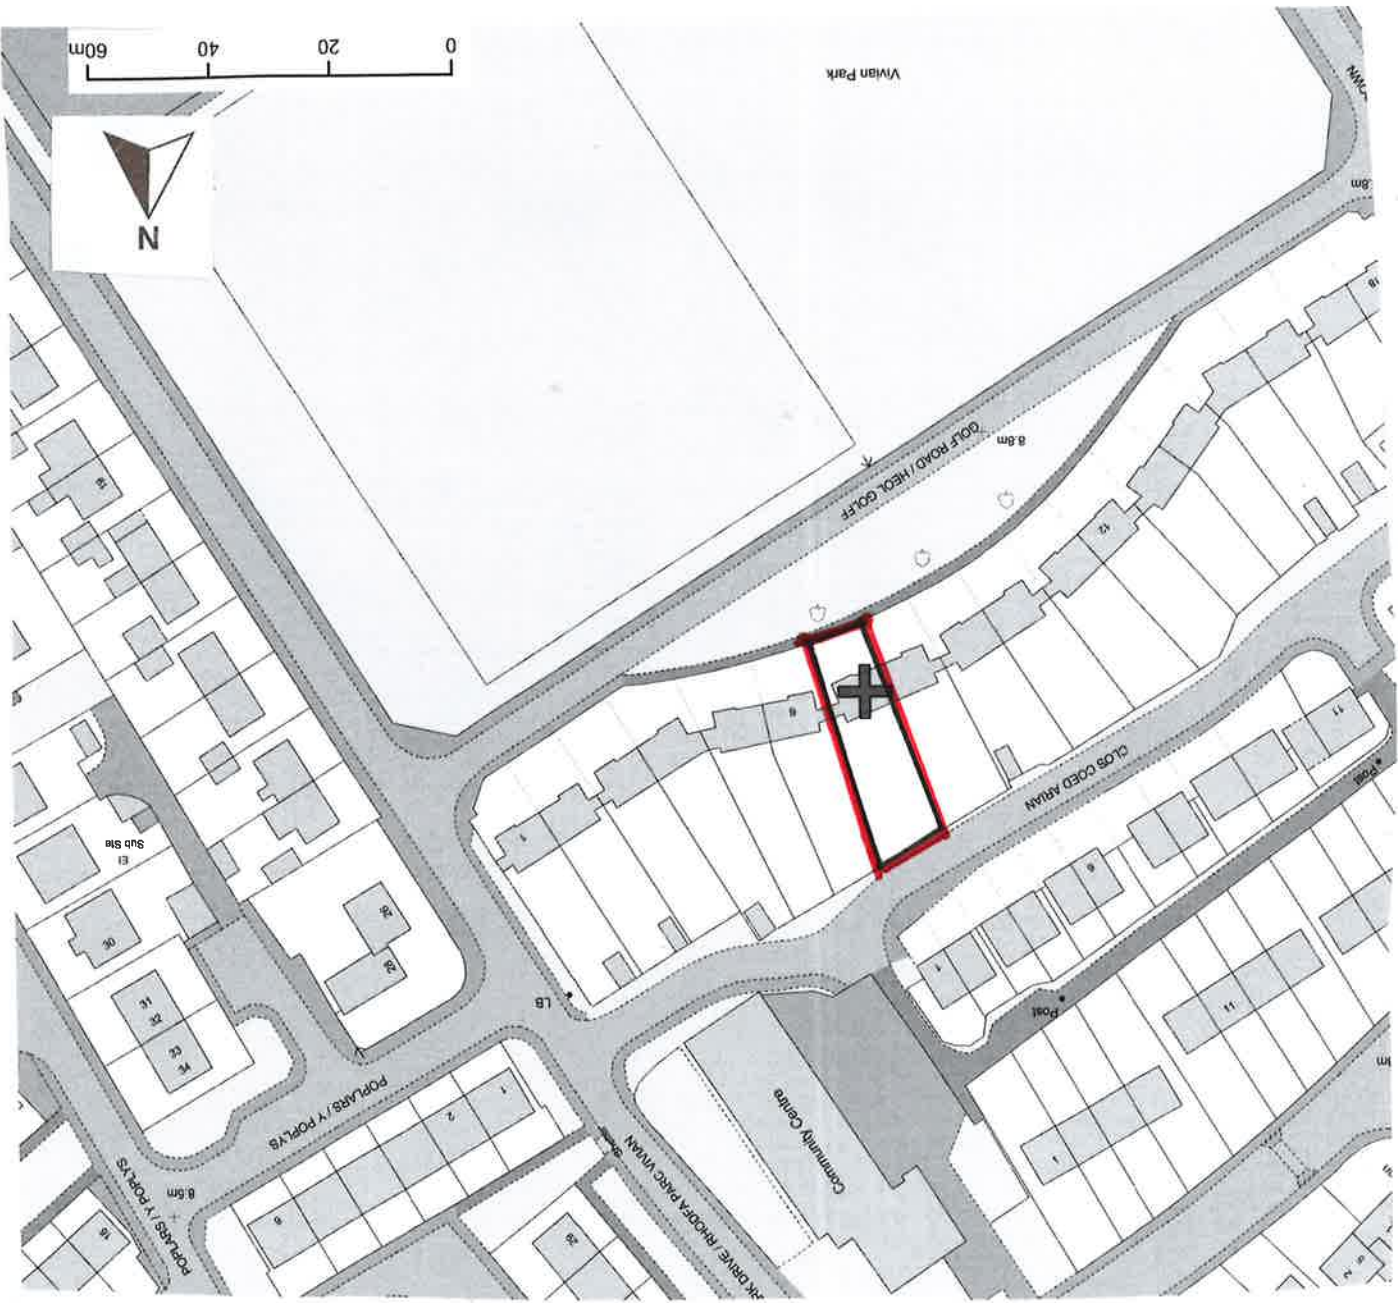



Proposed Extension, Improvements
& Detached Garage
At
7 Golf Road
Port Talbot
Scale as shown
February 2020
Drawing 01