



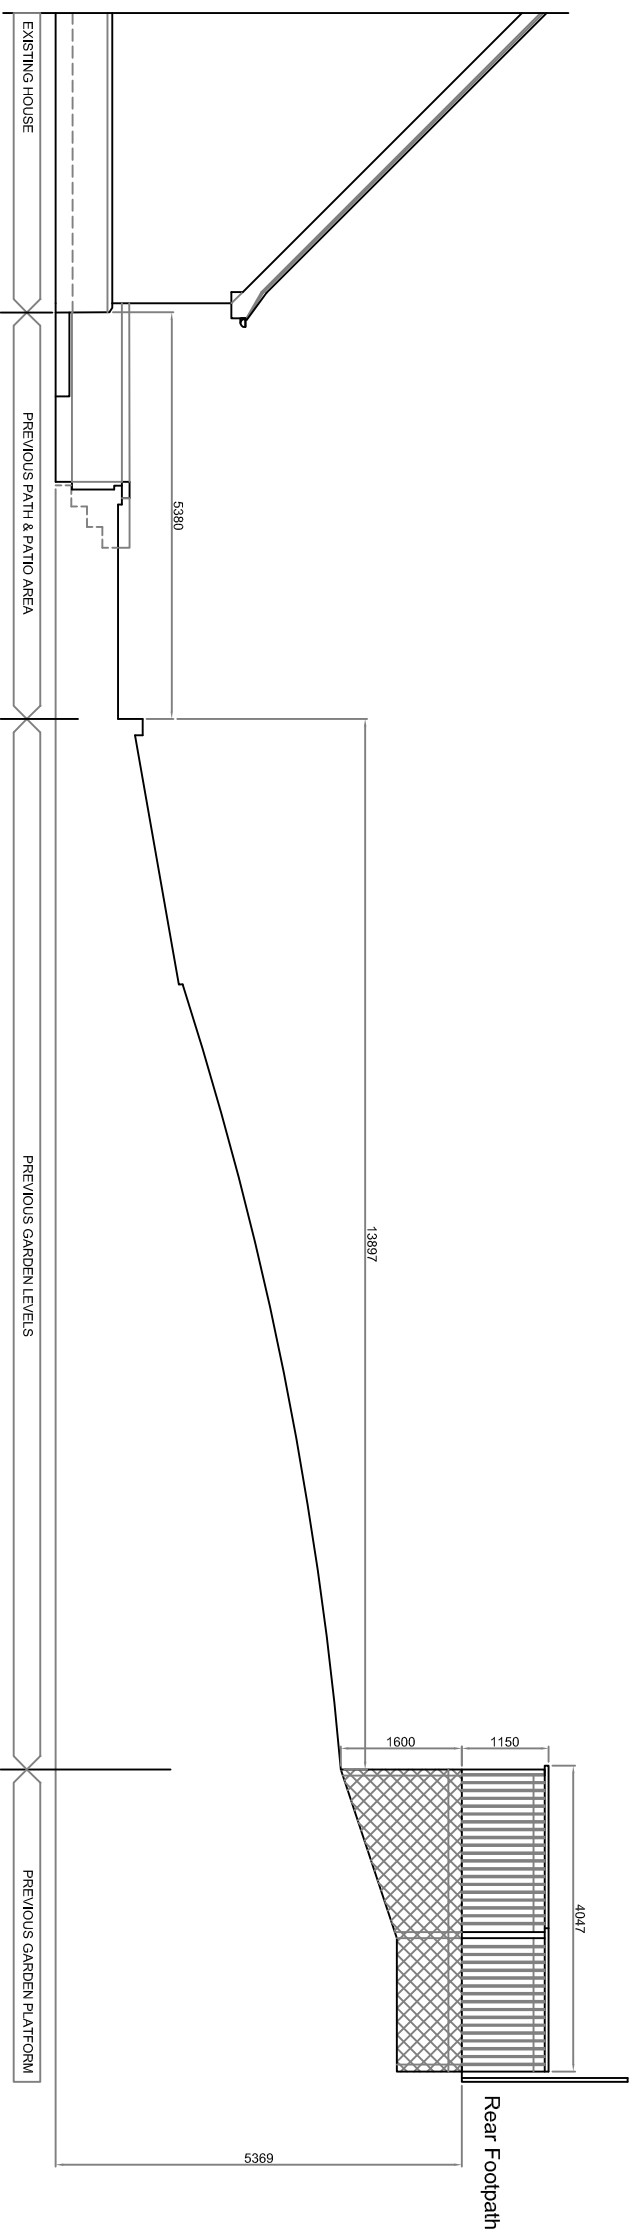

PREVIOUS GARDEN LEVELS SECTION

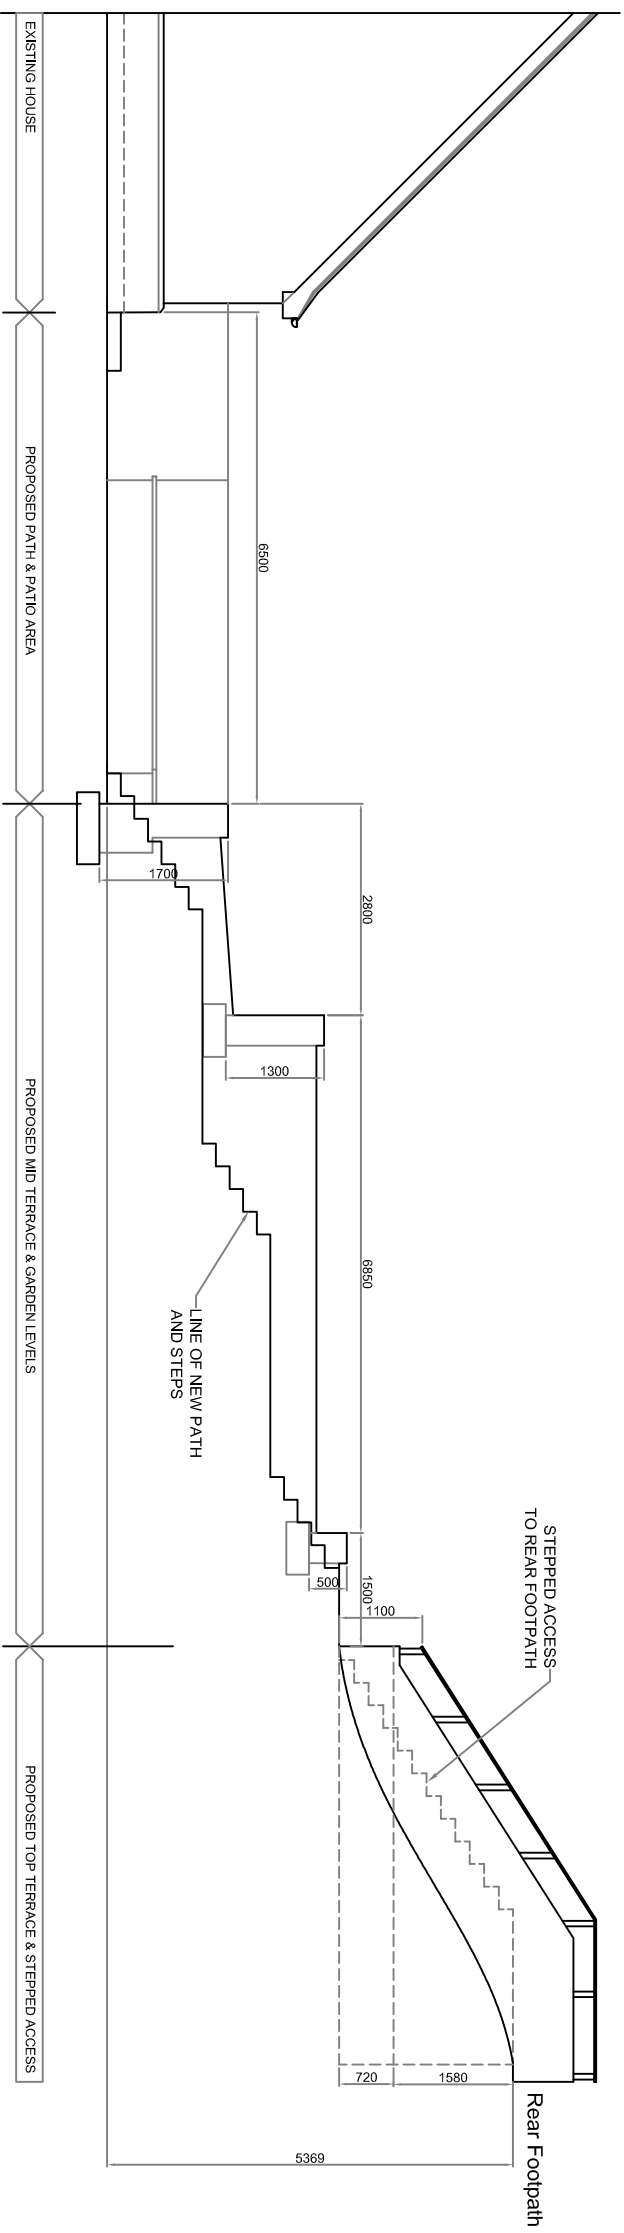

PROPOSED GARDEN LEVELS SECTION

Rev	Description	Date
-----	-------------	------

SEAGREY
07800 789453
01639 282789
carolineg@seagreydesign.co.uk
www.seagreydesign.com
design for: extensions / house renovations / conversions

GERARD & JO BEDDIS
TYFYNNON
DANYFFYNNON, PORT TALBOT SA13 2EY

Proposed Garden
Level Sections
General Arrangement

Drawn By:	Date:
CLG	15/02/2020

Scale:	Dwg No:
1:100 @ A3L	19-286P/105

REV							
-----	--	--	--	--	--	--	--