




EXISTING BLOCK PLAN

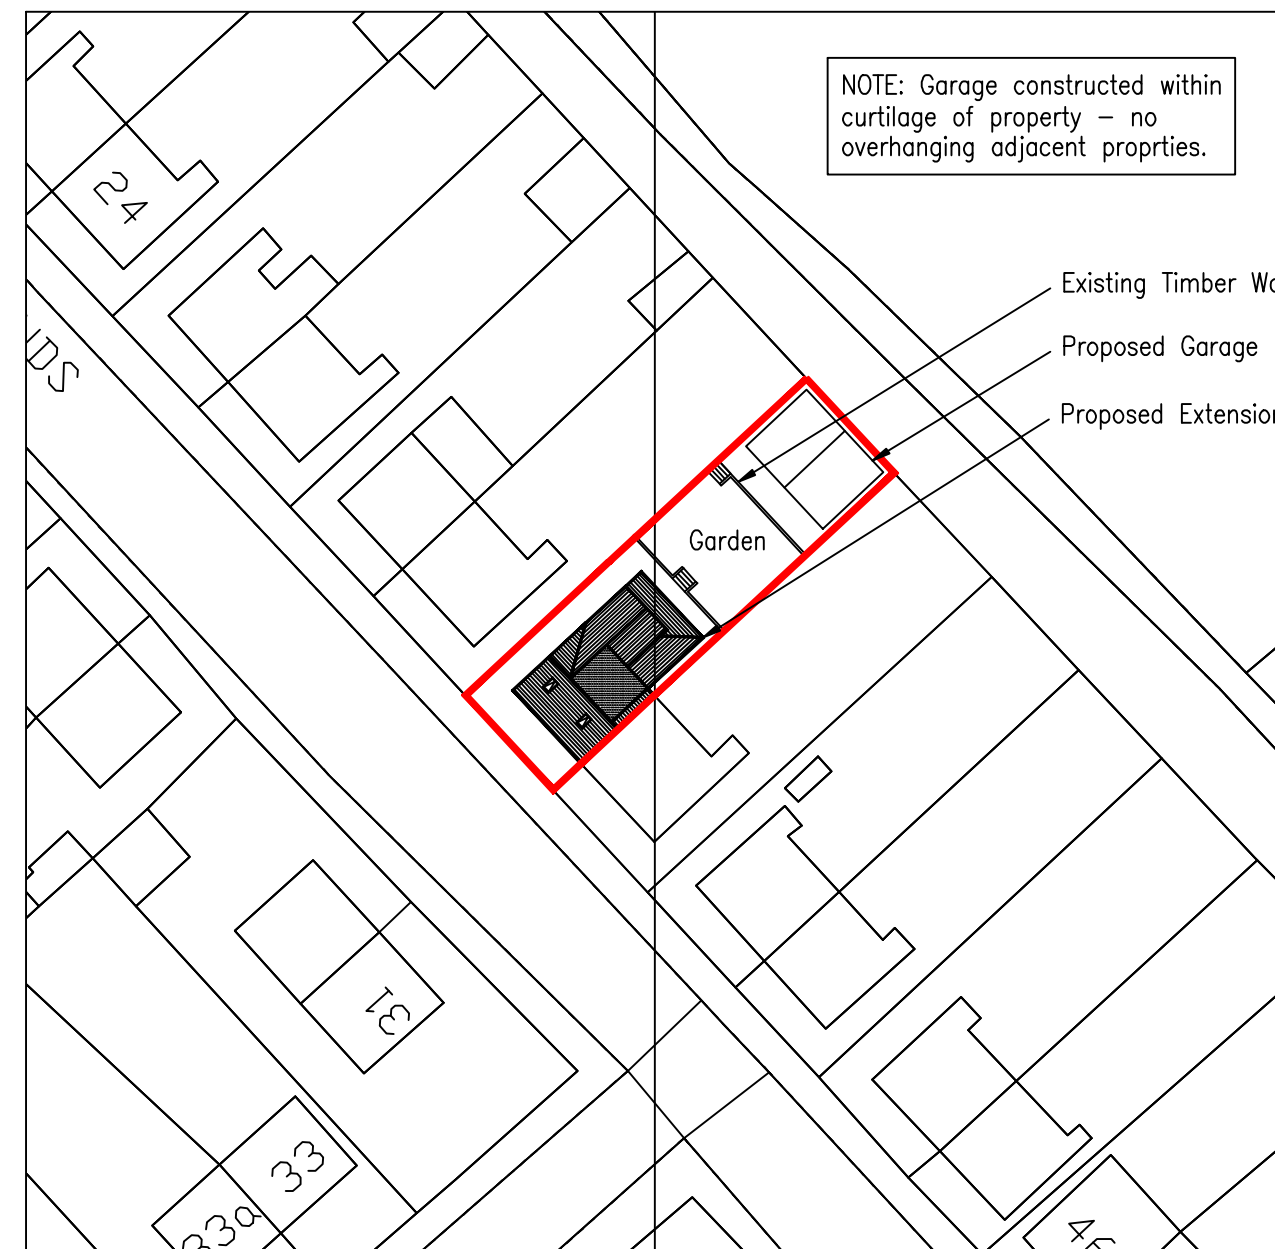

PROPOSED BLOCK PLAN

Rev.	Date	Amendment		
Client: Mr D Meades, 34 Moorlands, Dyffryn Cellwen, Neath SA10 9HU.		Title: Existing & Proposed Block Plan		
		Drawn:	Scale: 1:500	Date: 19.03.19
Project: Proposed Double Extension.		Job No. DM.02	Drawing No. DM.02.PL.04	Rev.