



- EXTERNAL FINISHES
- | | |
|-------------------|---|
| ROOF - | MARLEY MODERN ANTHRACITE INTERLOCKING TILE |
| BRICKWORK - | STAFFORDSHIRE BLUE BRICKWORK PLINTH |
| FASCIAS/SOFFITS - | UPVC GREY (COLOUR RAL7016) |
| RAINWATER GOODS - | UPVC GREY (COLOUR RAL7016) |
| WINDOWS/DOORS - | ALUMINIUM (COLOUR RAL7016) |
| CLADDING - | TATA STEEL COLORCOAT URBAN (COLOUR WINTER SKY RAL 7040) |
| RENDER - | SMOOTH FINISH COLOUR WHITE |

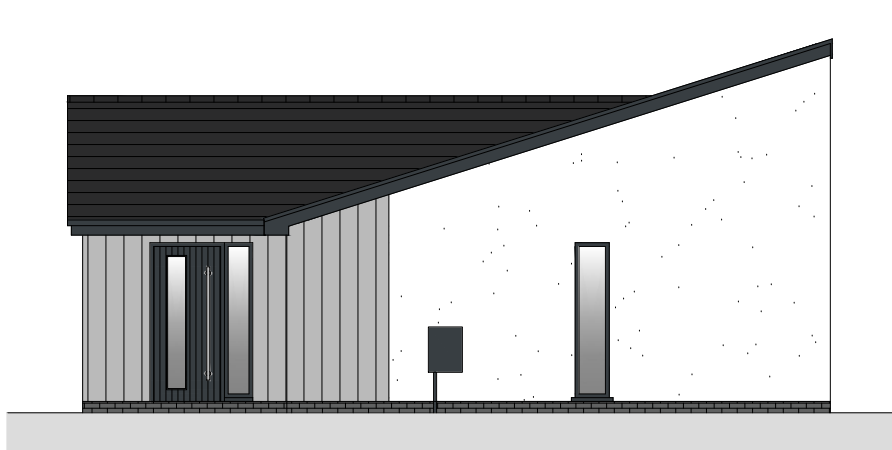


south west elevation
south east elevation
scale 1 | 50







south east elevation
north east elevation
scale 1 | 50

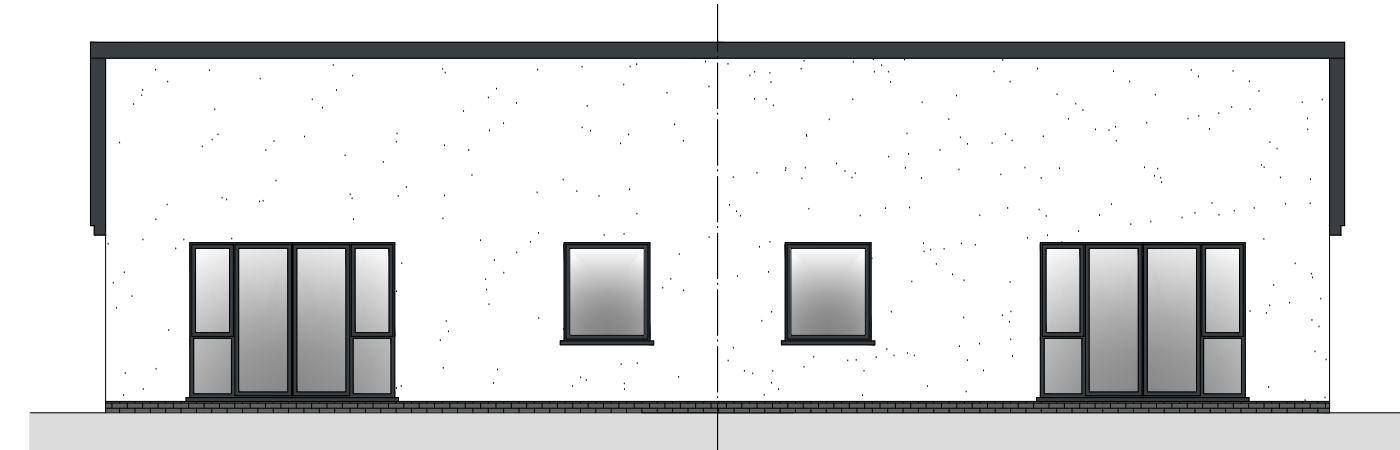


north east elevation
north west elevation
scale 1 | 50

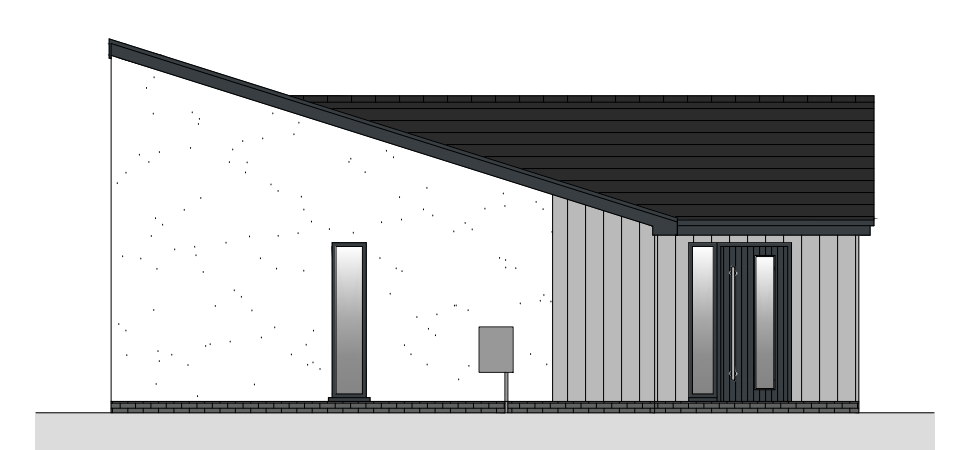



north west elevation
north west elevation
scale 1 | 50

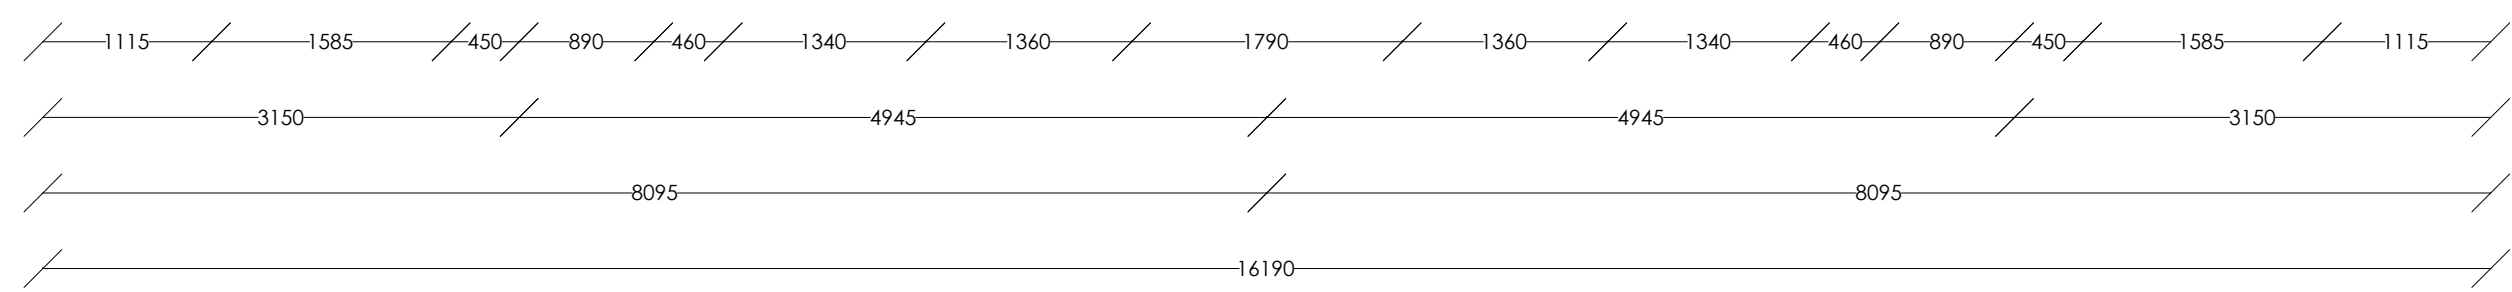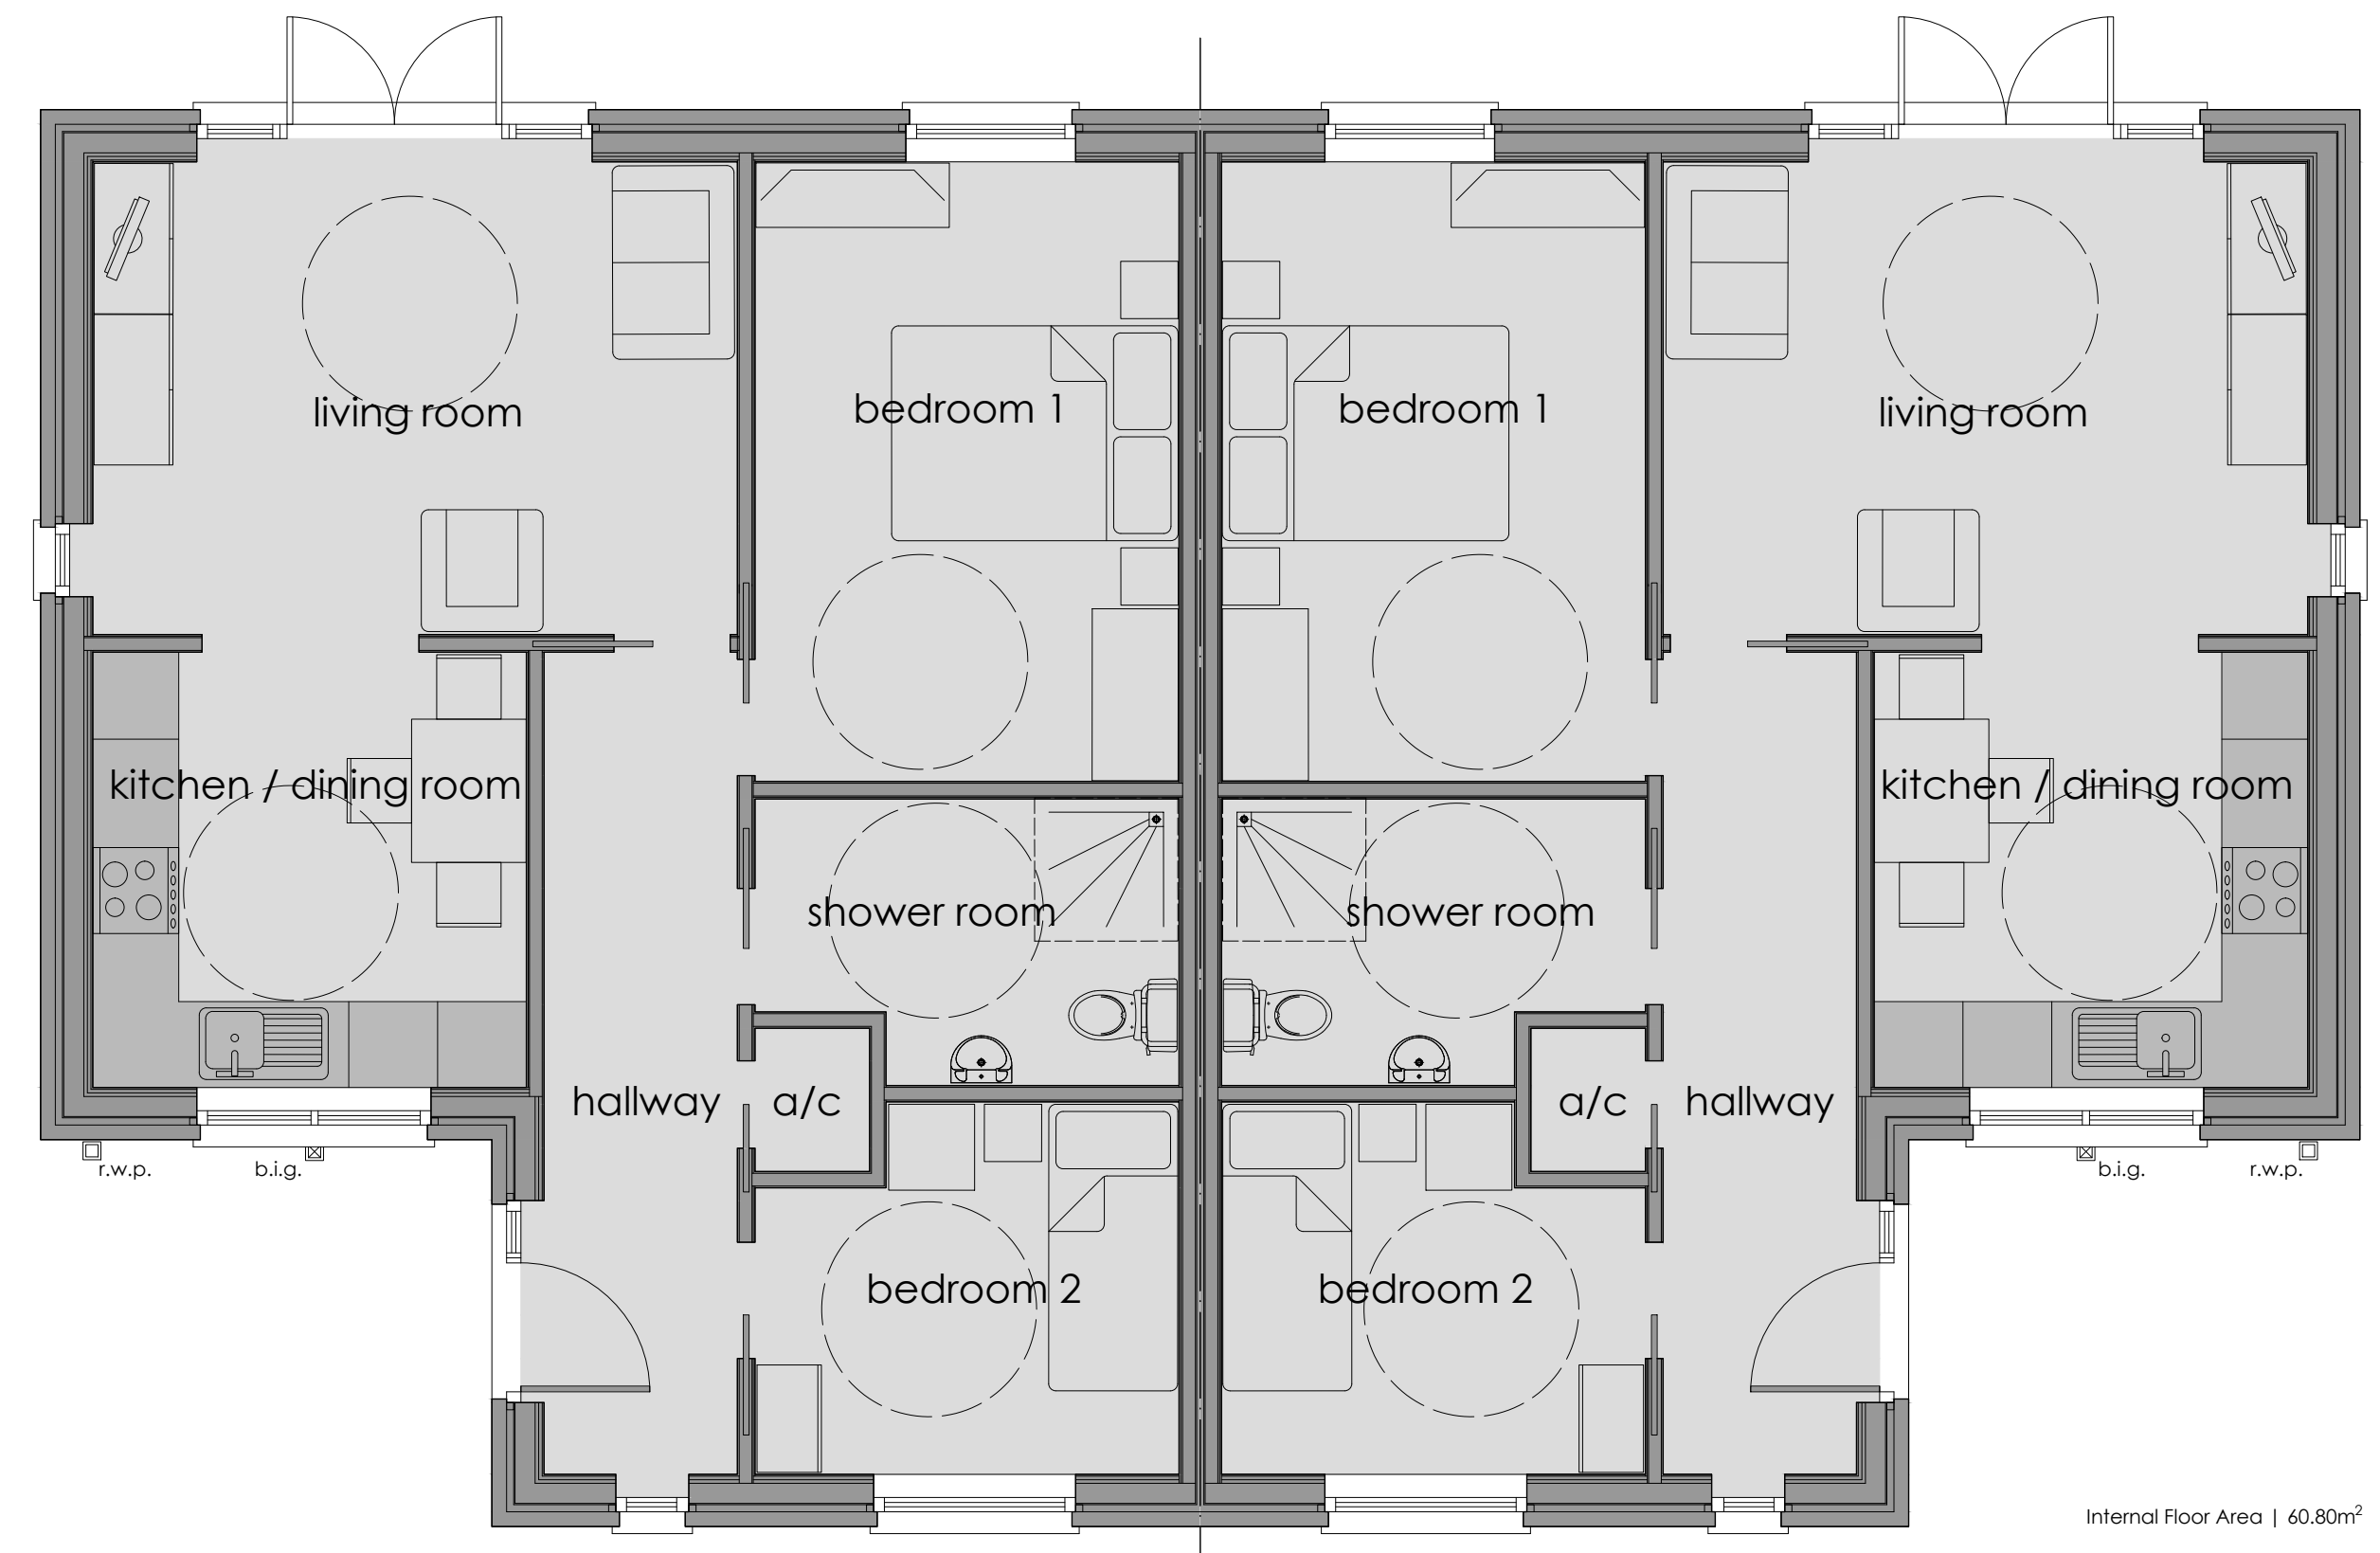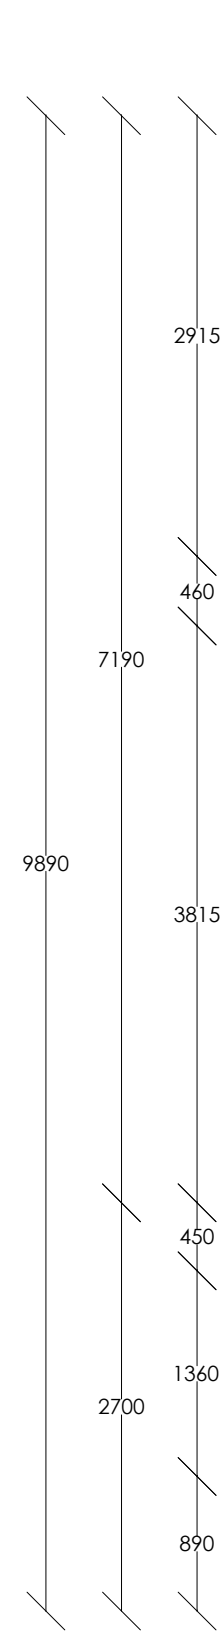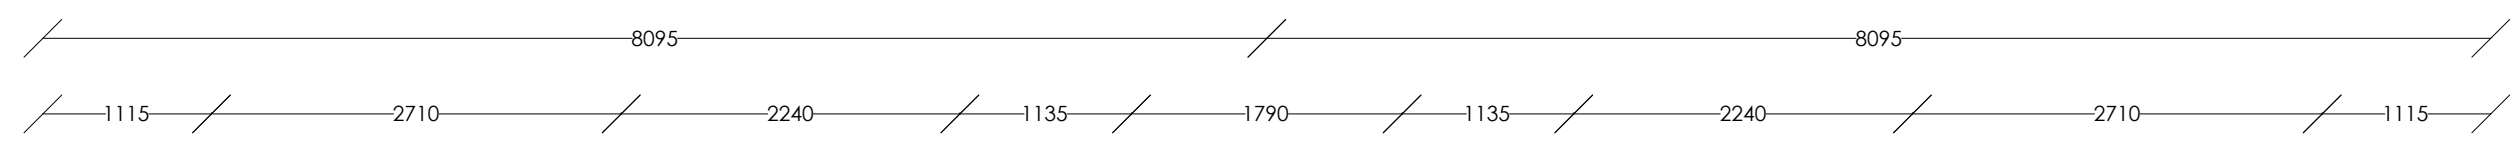

scale 1 | 50

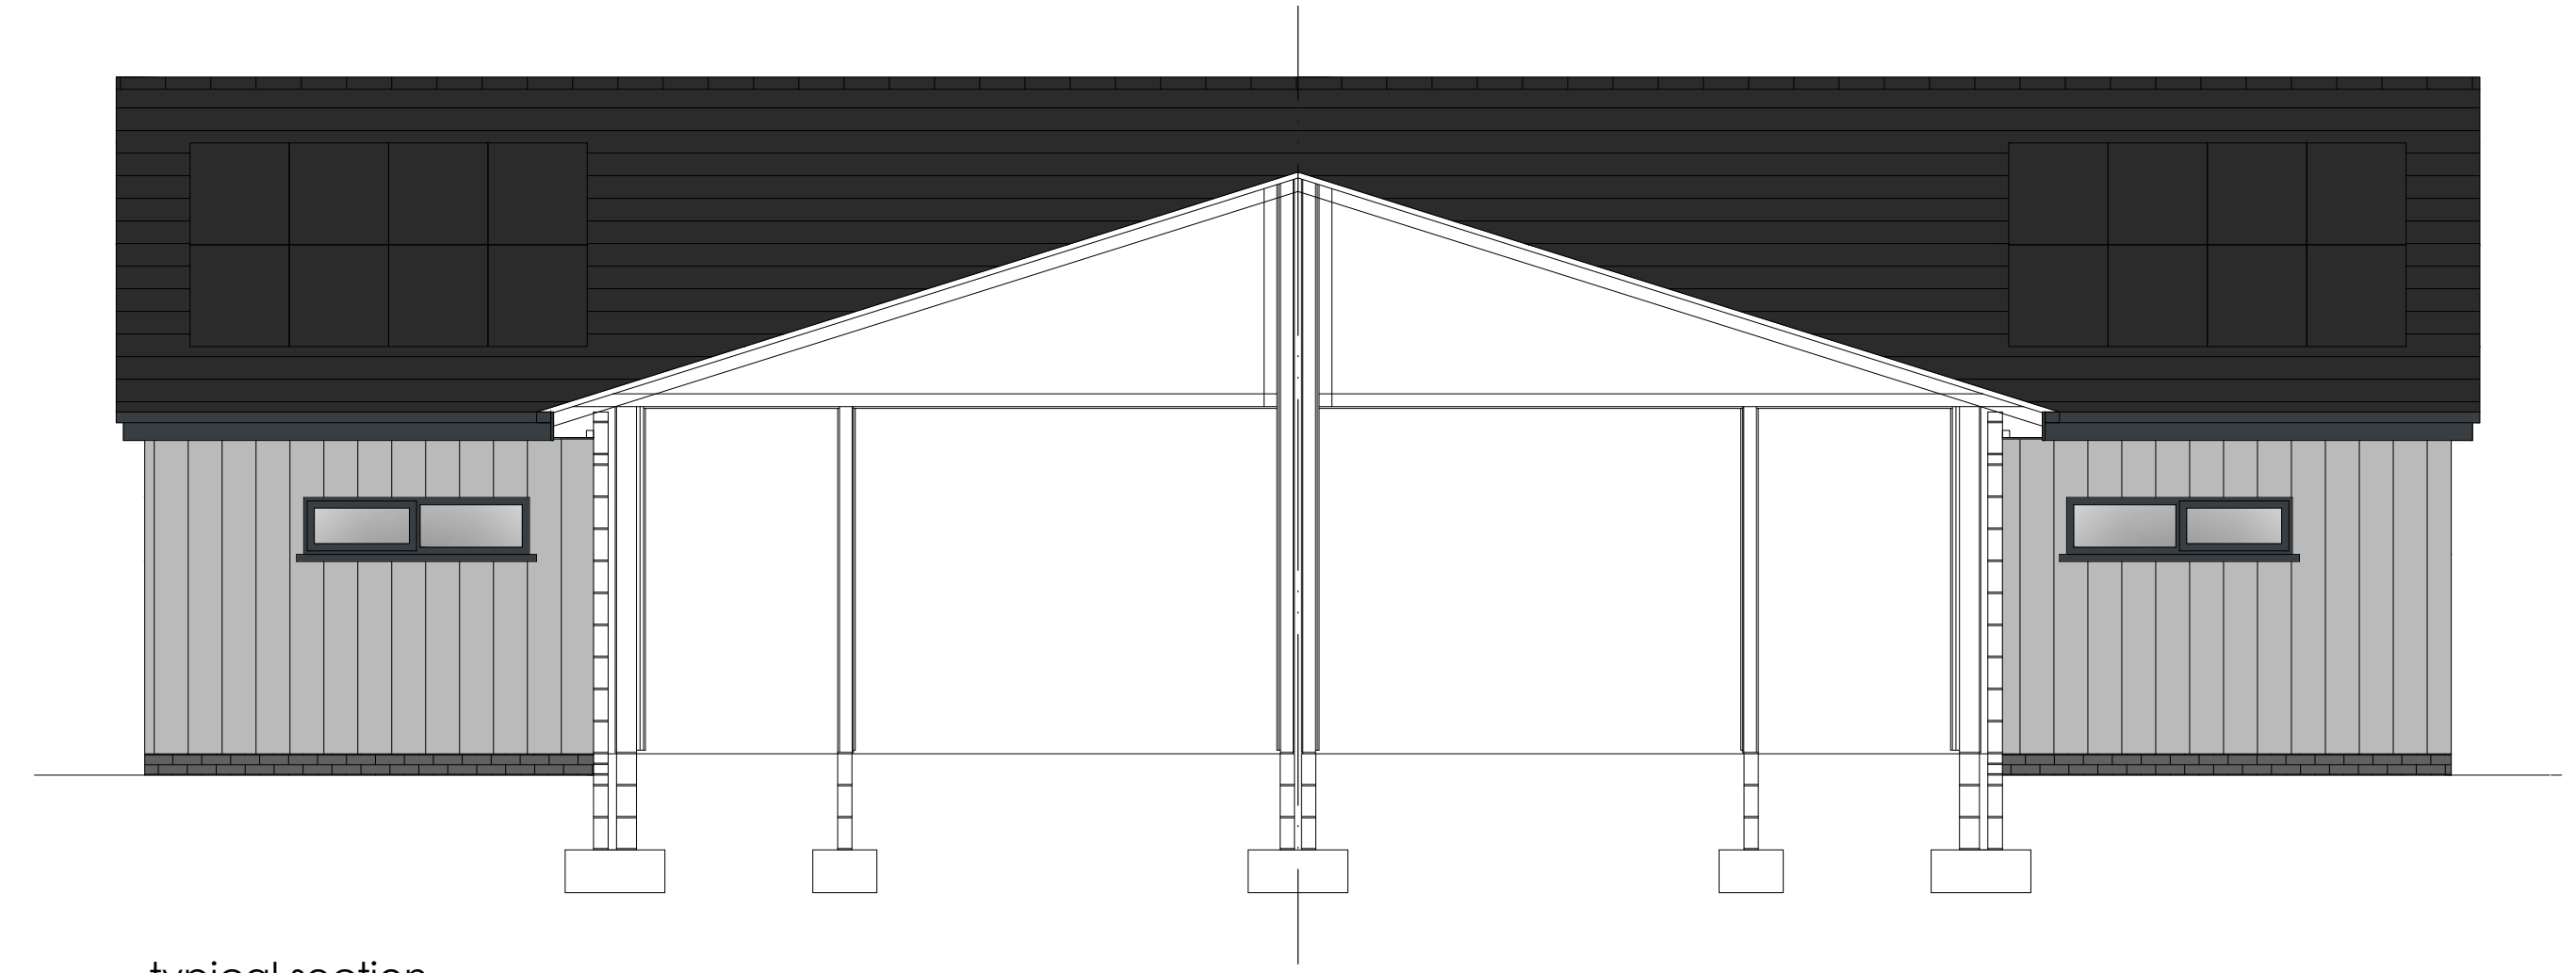

typical section
scale 1 | 50

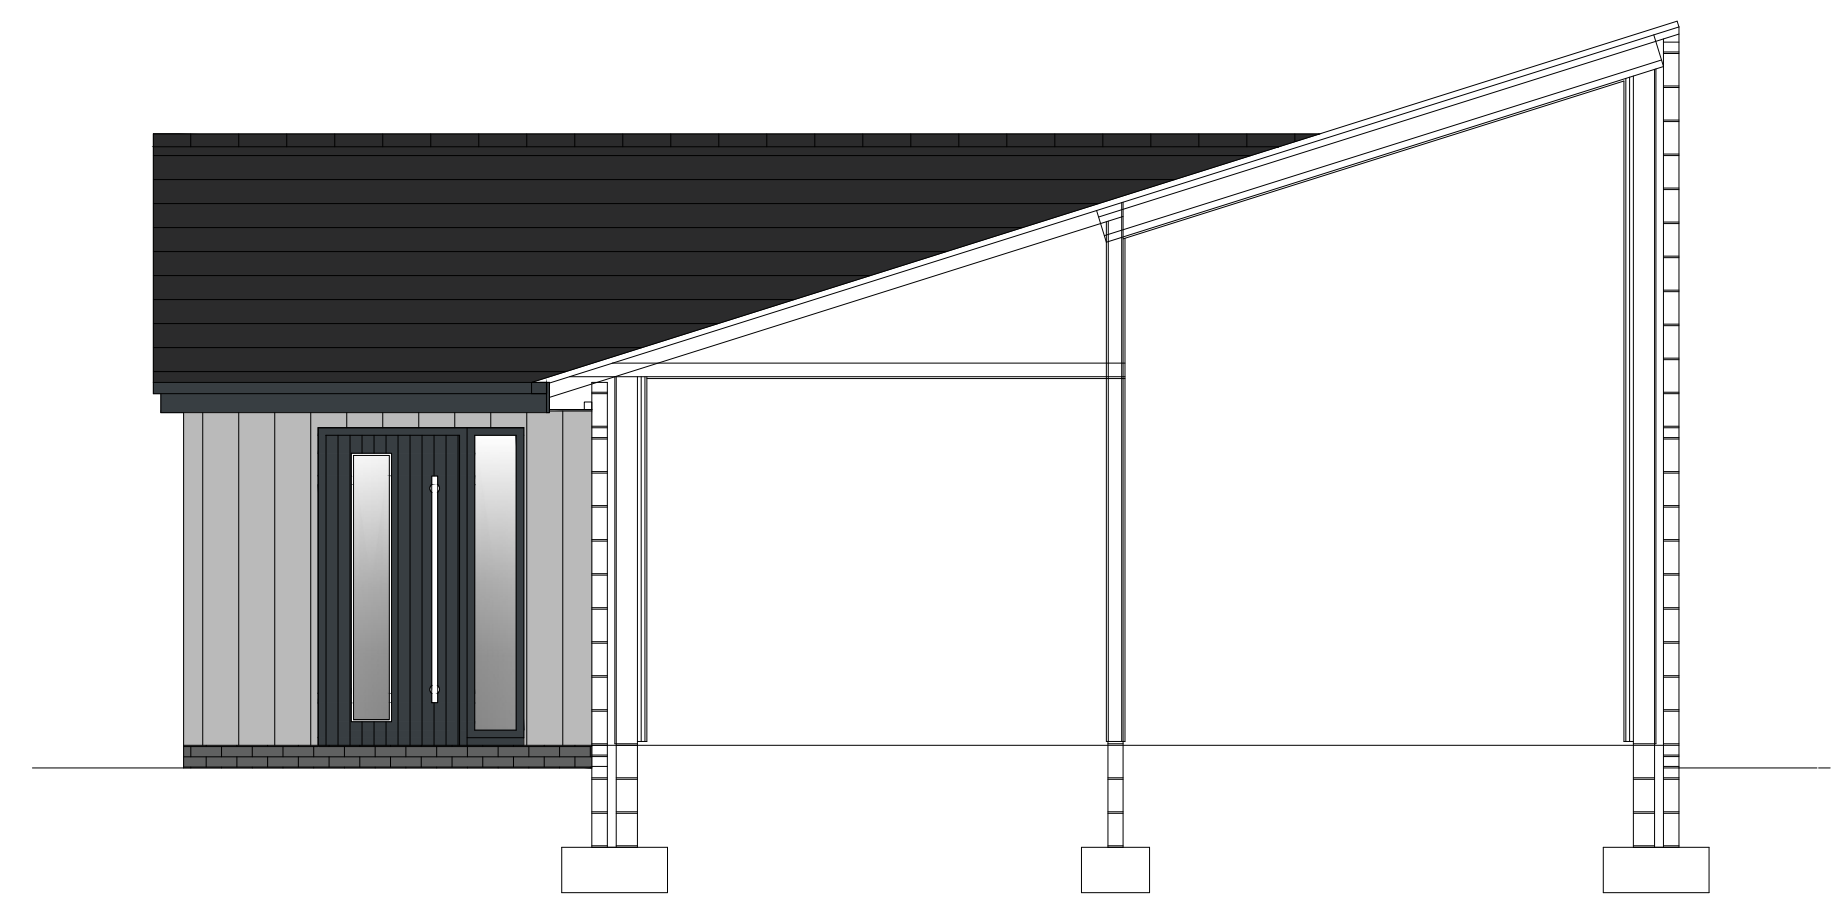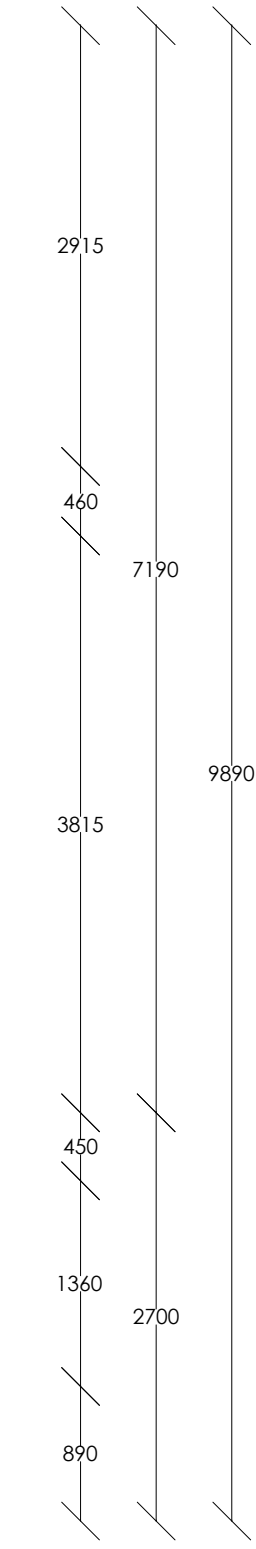

typical section
scale 1 | 50