

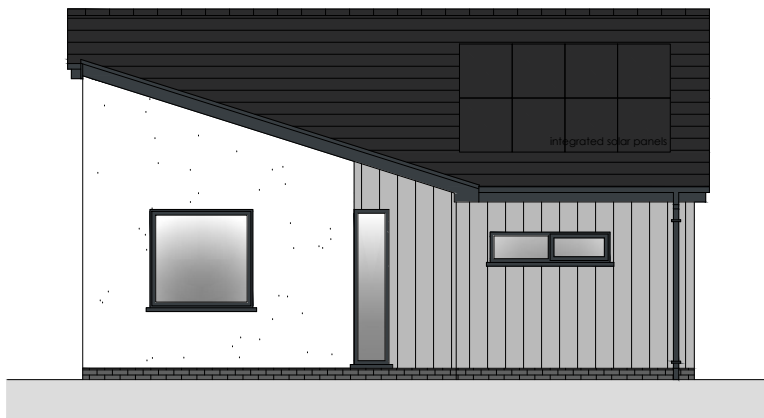


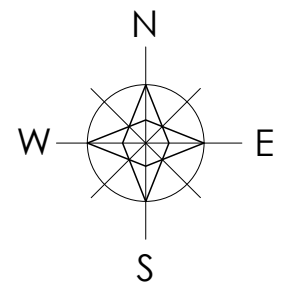


south west elevation

part 1
scale 1 | 50

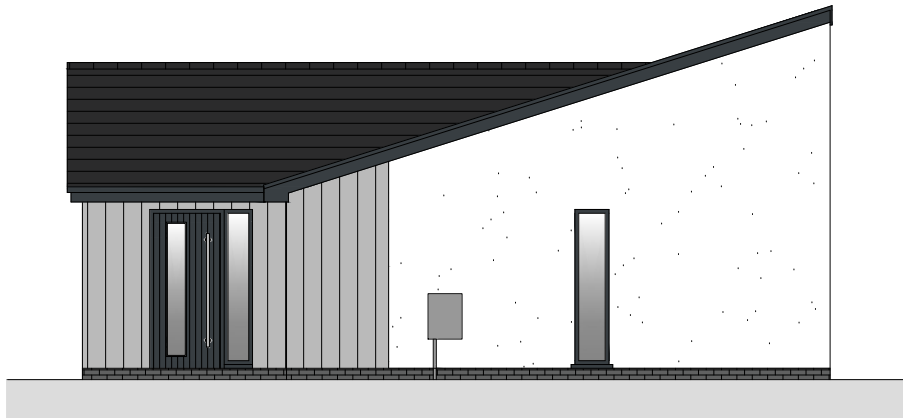


south east elevation

part 1

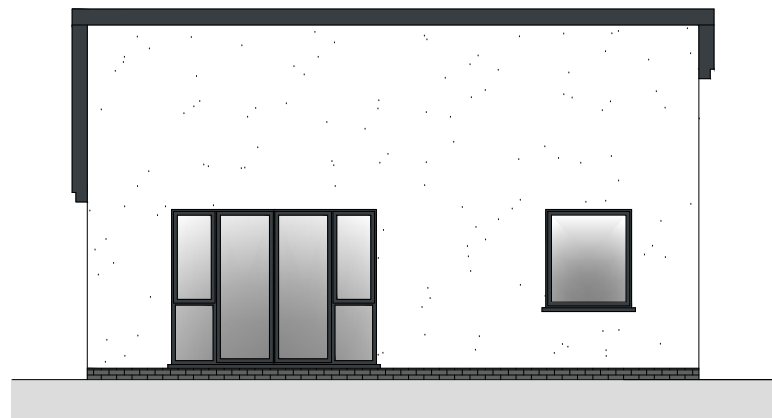

north east elevation



part 1

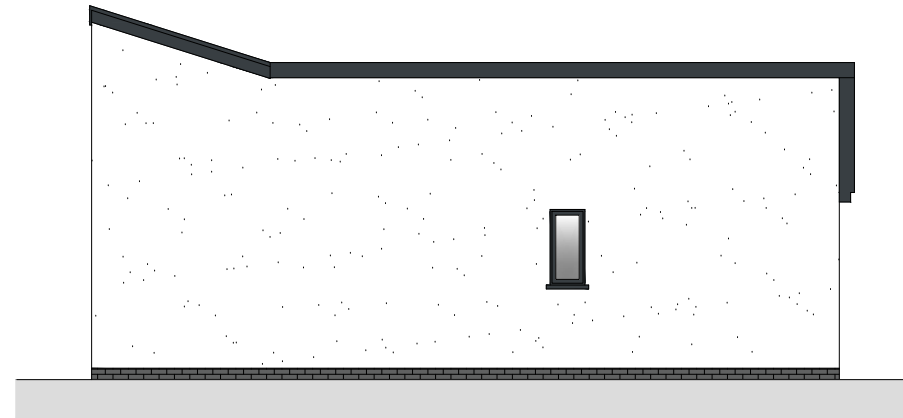


north west elevation

part 1

ROOF -
BRICKWORK -
FASCIAS/SOFFITS -
RAINWATER GOODS -
WINDOWS/DOORS -
CLADDING -
RENDER -
MARLEY MODERN ANTHRACITE INTERLOCKING TILE
STAFFORDSHIRE BLUE BRICKWORK PLINTH
UPVC GREY (COLOUR RAL7016)
UPVC GREY (COLOUR RAL7016)
ALUMINIUM (COLOUR RAL7016)
TATA STEEL COLORCOAT URBAN (COLOUR WINTER SKY RAL 7040)
SMOOTH FINISH COLOUR WHITE

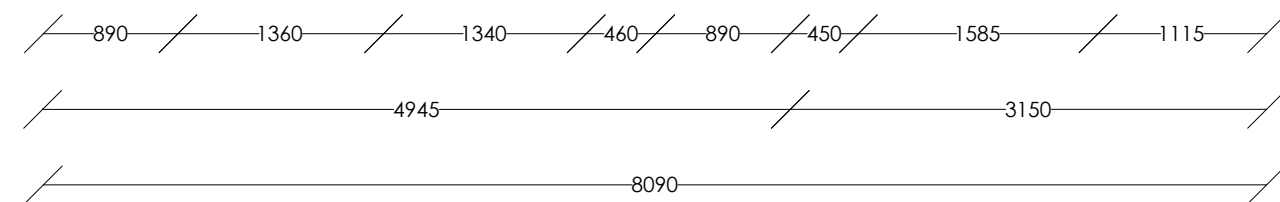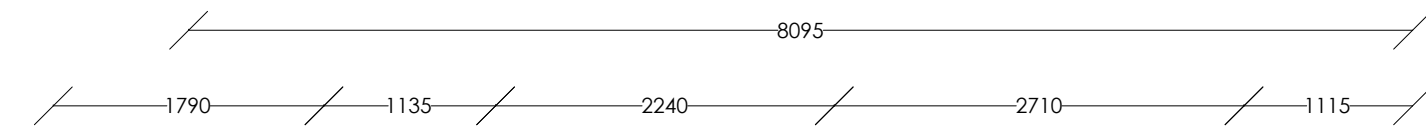


scale 1 | 50

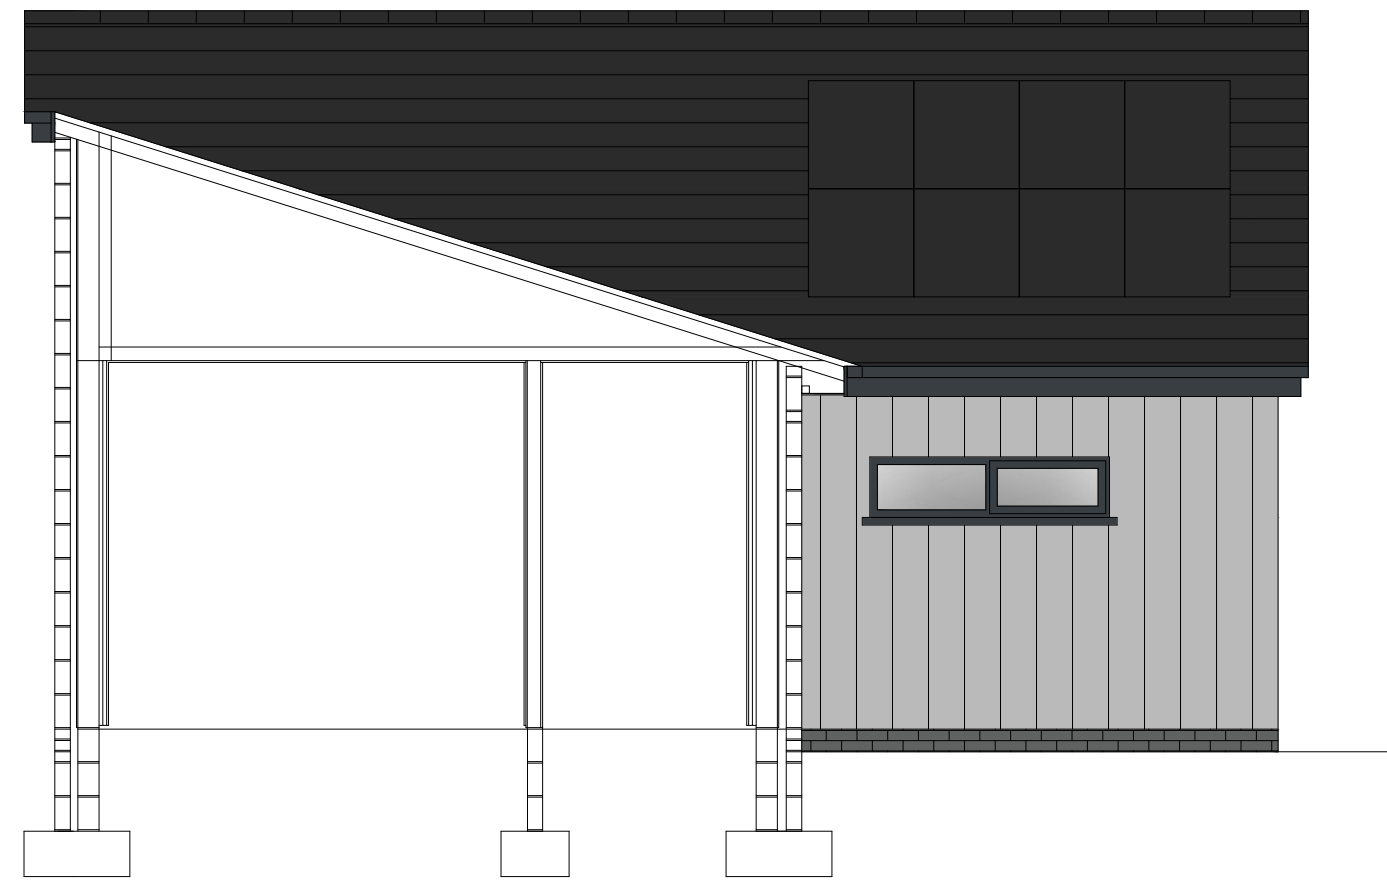

typical section

scale 1 | 50

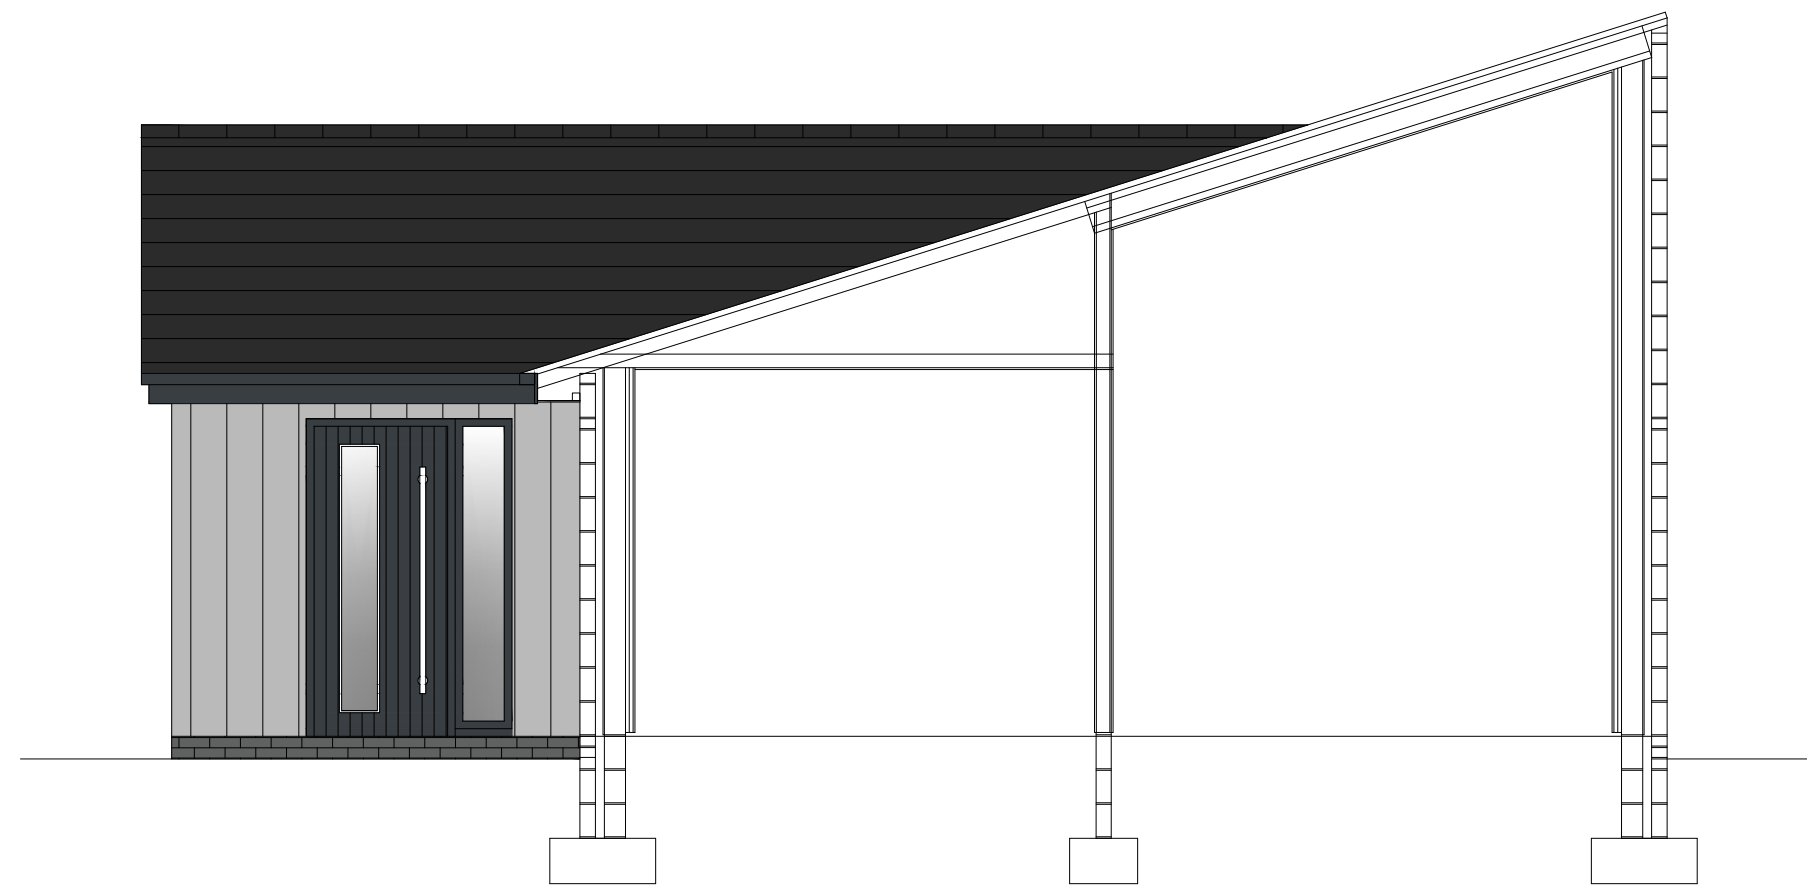

typical section

scale 1 | 50