




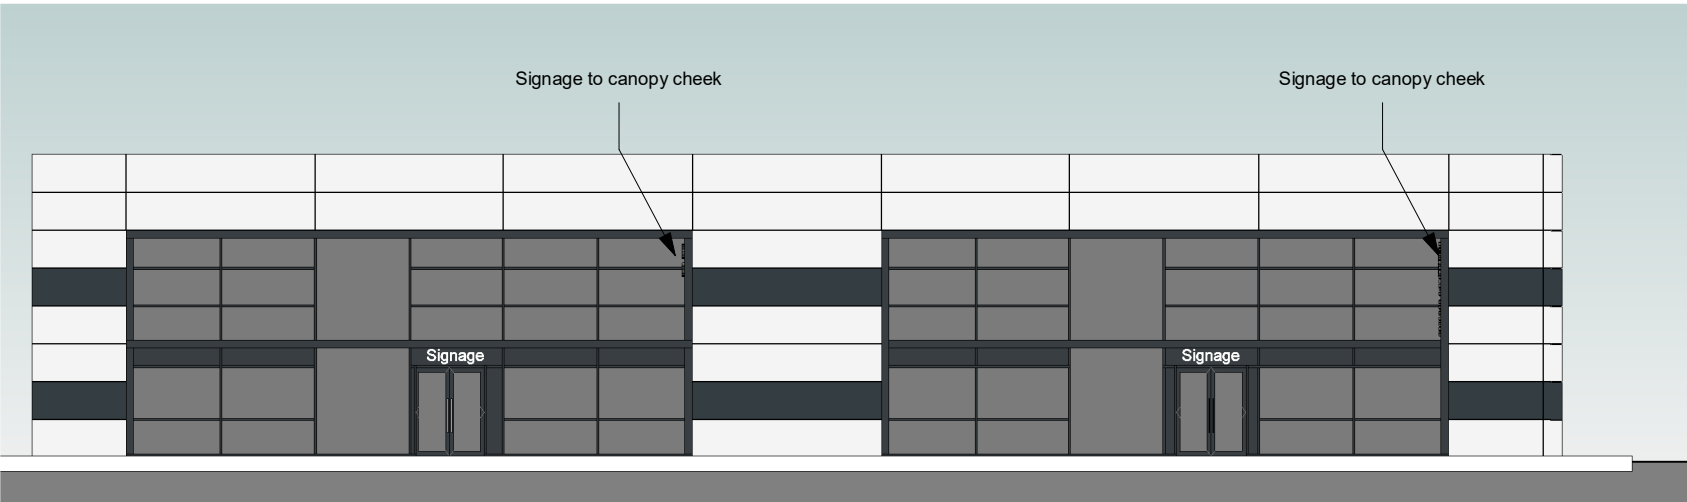


Block 2 East
1 : 200

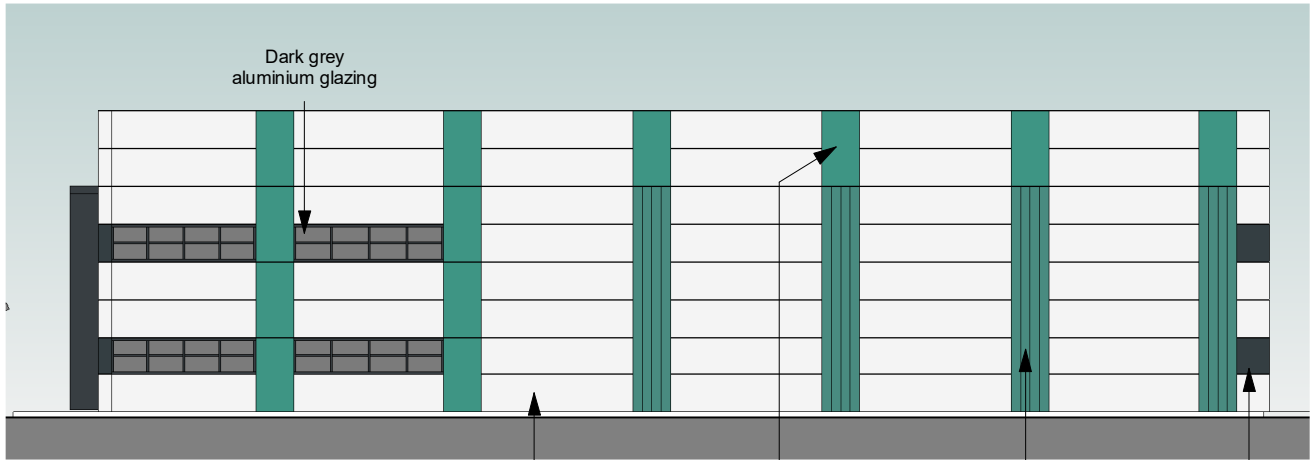

Block 2 North
1 : 200

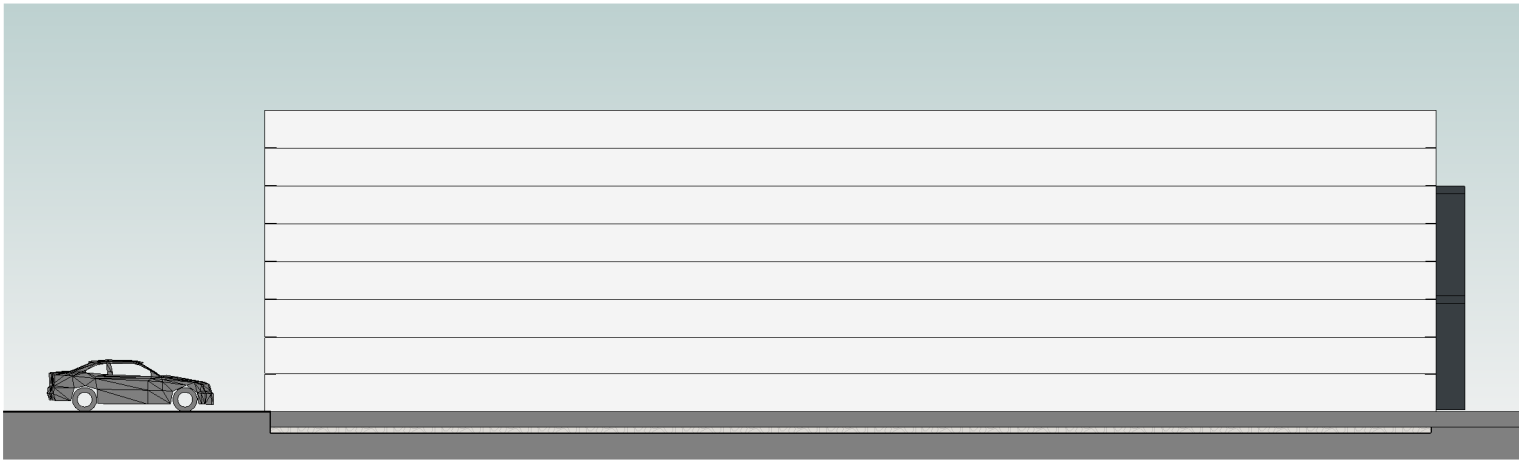

Block 2 South
1 : 200

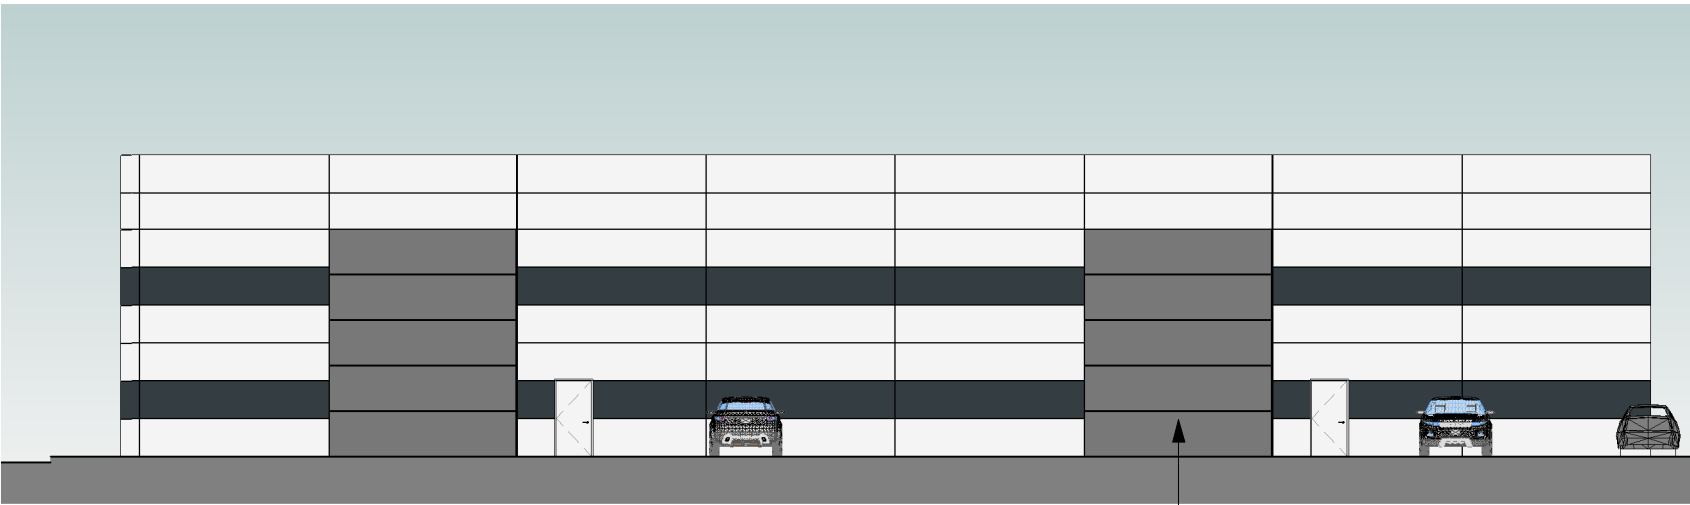

Block 2 West
1 : 200

2	Block3 split into 2 units. Block 3 reduced and moved East		20/02/2020
1	Section 73 Planning Addendum first issue	CM RB	23/01/2020 19/09/19
rev	description	by	date

Development at Cramic Way
Gwinevere Holdings

Revised Block 2 Elevations

job no.	drawing no.	rev	status	scale @ A3
225	A(P)-04	2	Planning	1 : 200

DOWNSMERRIFIELD architects