


Block 3 North Proposed
1 : 200

Dark grey roller shutter vehicle door

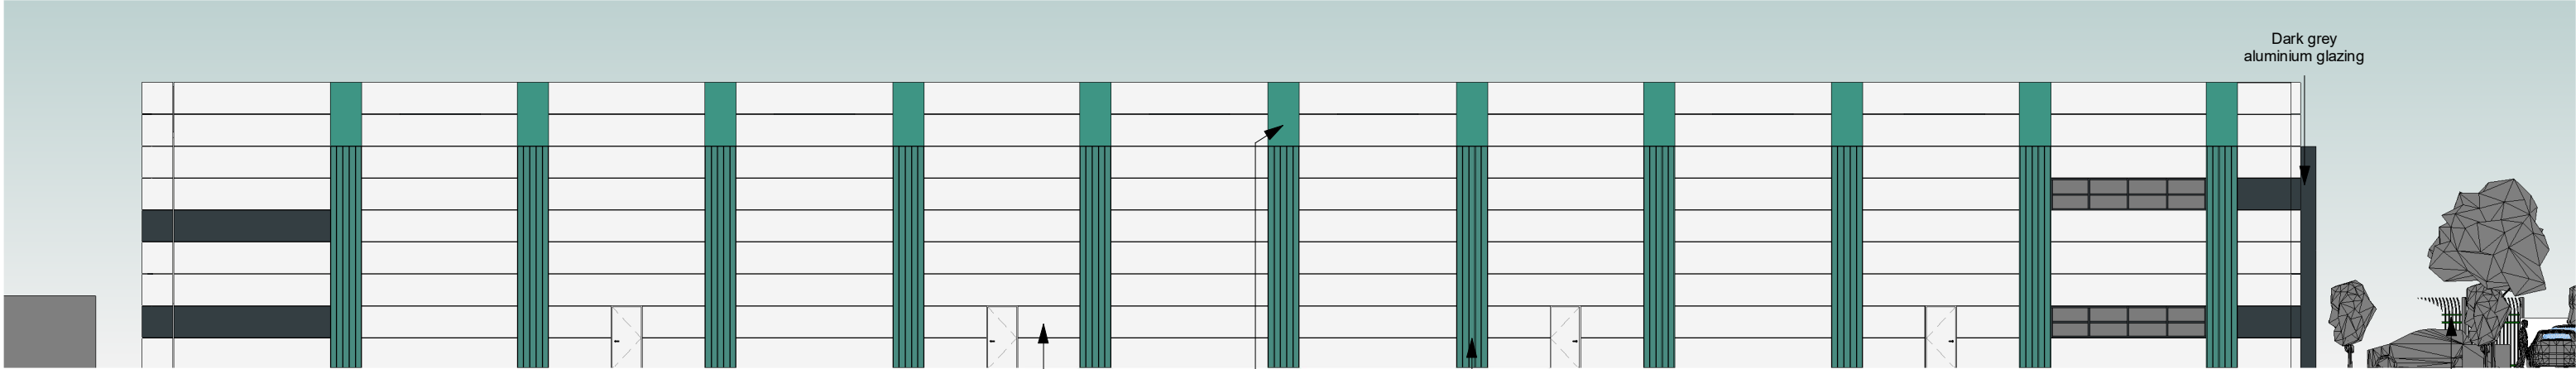

Block 3 South Proposed
1 : 200


Silver metal
cladding

Turquoise
metal cladding


Translucent
panel

Dark grey
aluminium glazing

Dark grey metal
cladding

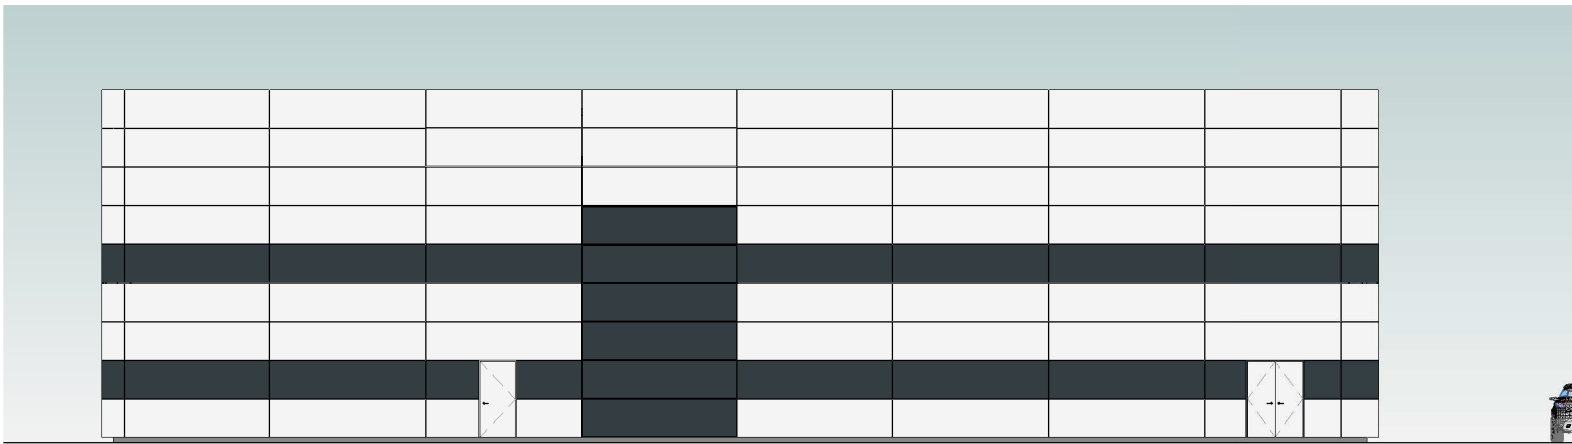

Block 3 West Proposed
1 : 200

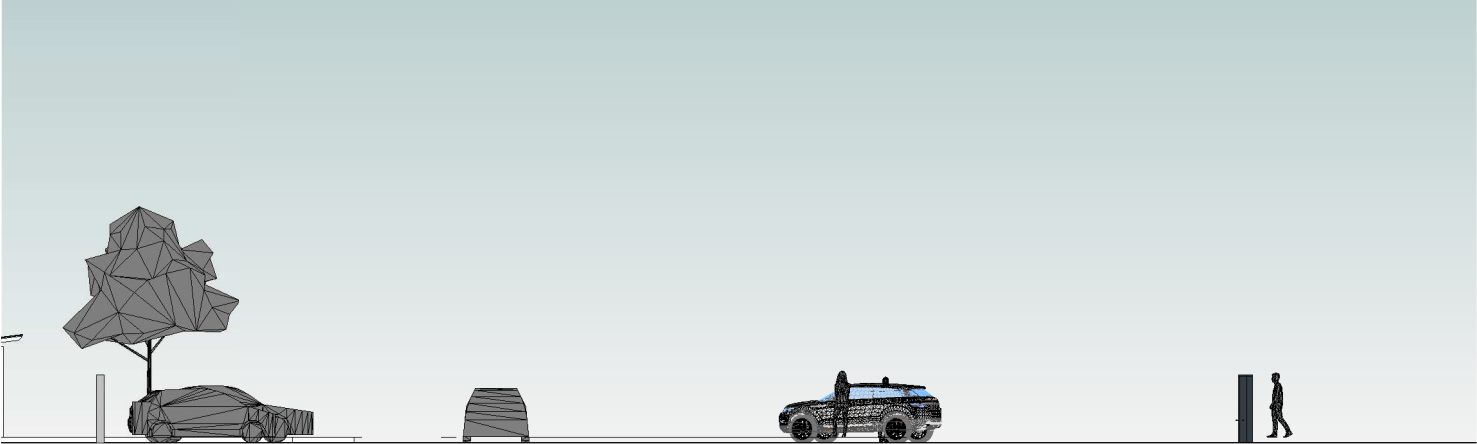

Block 3 East Proposed
1 : 200

2	Block3 split into 2 units. Block 3 reduced and moved East		20/02/2020
1	Section 73 Planning Addendum first issue	CM RB	23/01/2020 19/09/19
rev	description	by	date

Development at Cramic Way
Gwinevere Holdings

Revised Block 3 Elevations

job no.	drawing no.	rev	status	scale @ A3
225	A(P)-05	2	Planning	1 : 200

DOWNSMERRIFIELD architects

02921 672672 www.downsmerrifield.com

© Downs Merrifield Architects 2018
refer to dimensions where provided