


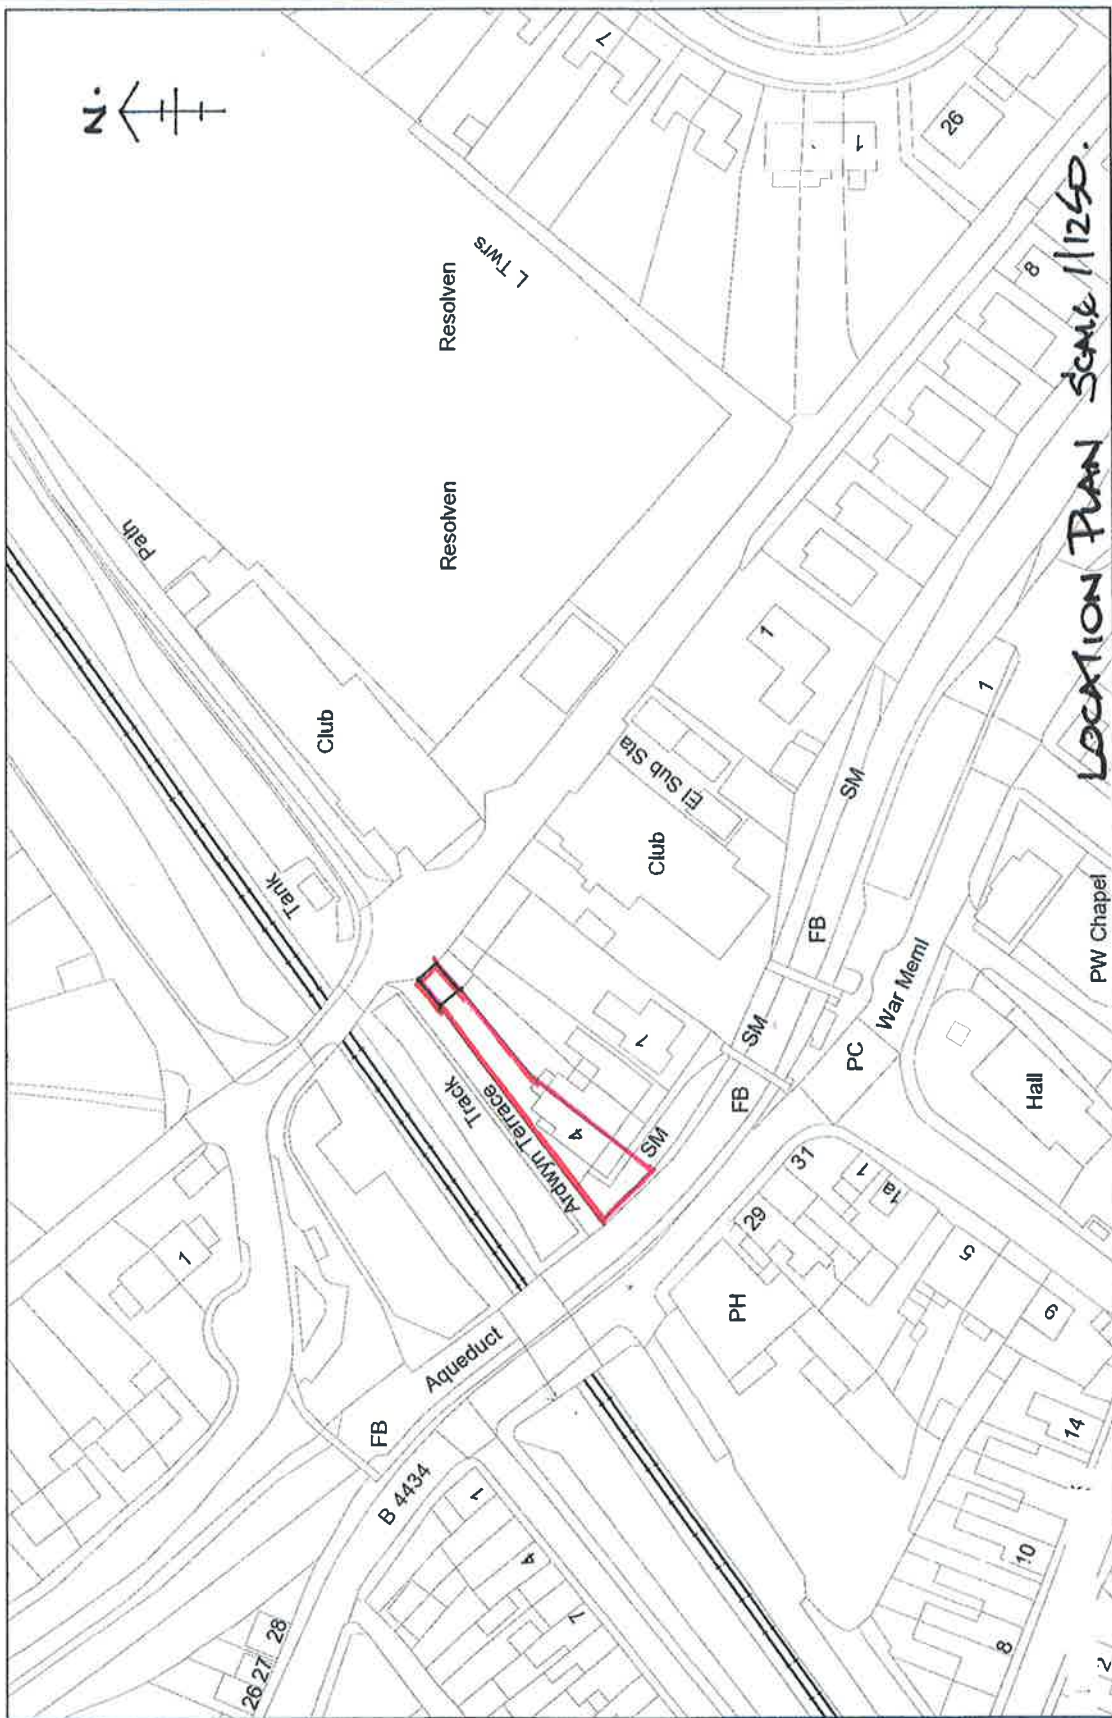

LOCATION PLAN SCALE 1/1250