

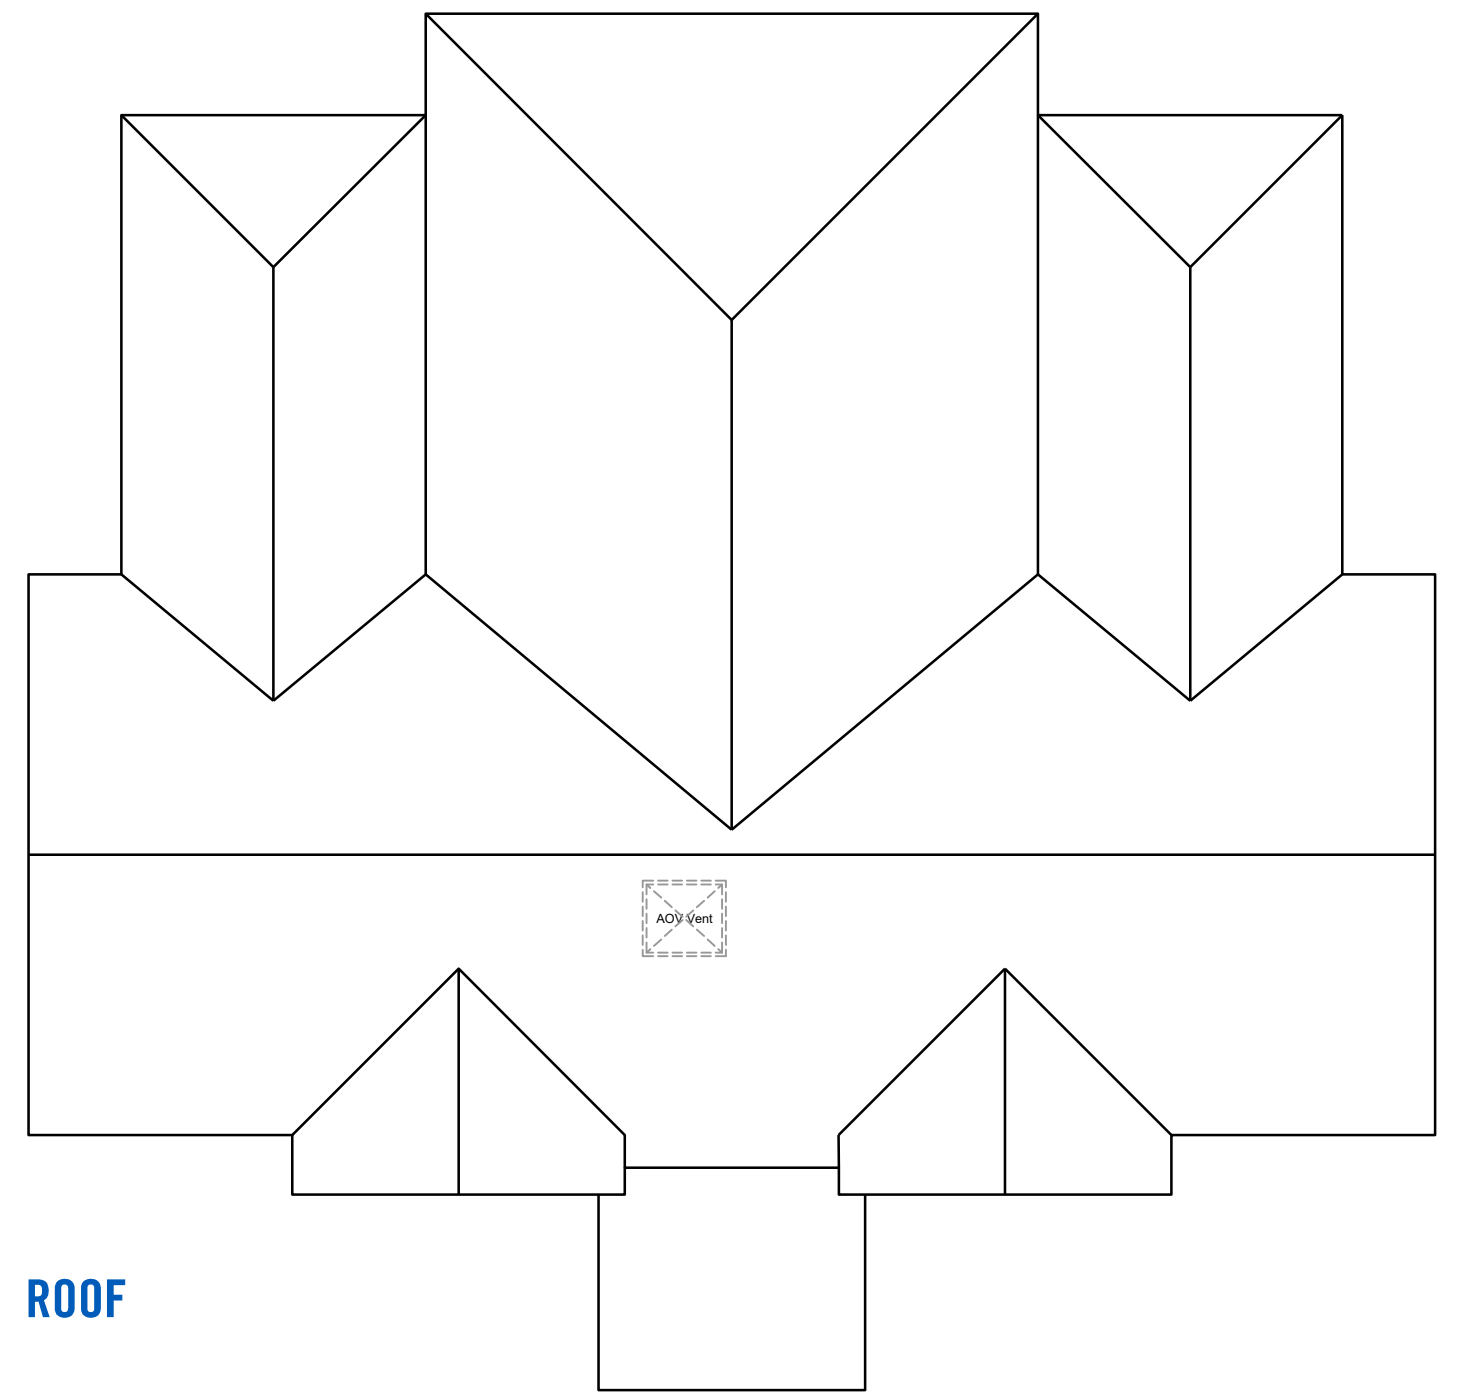
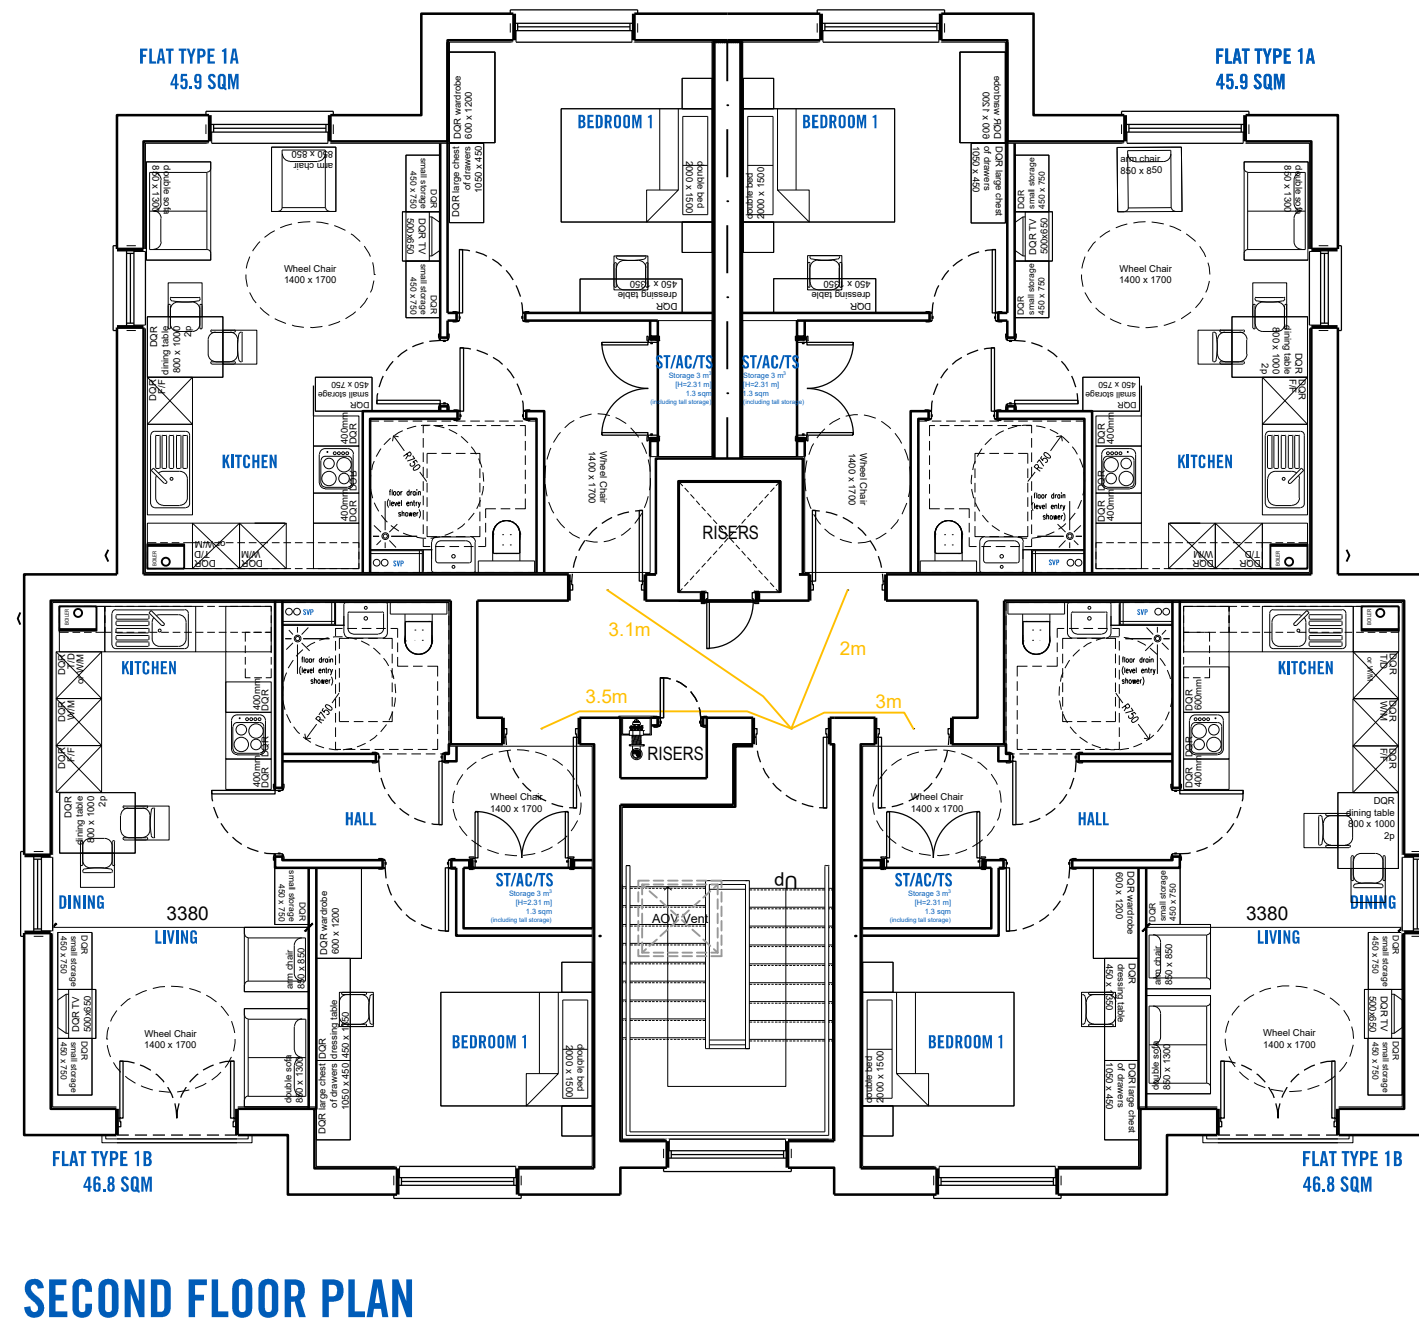


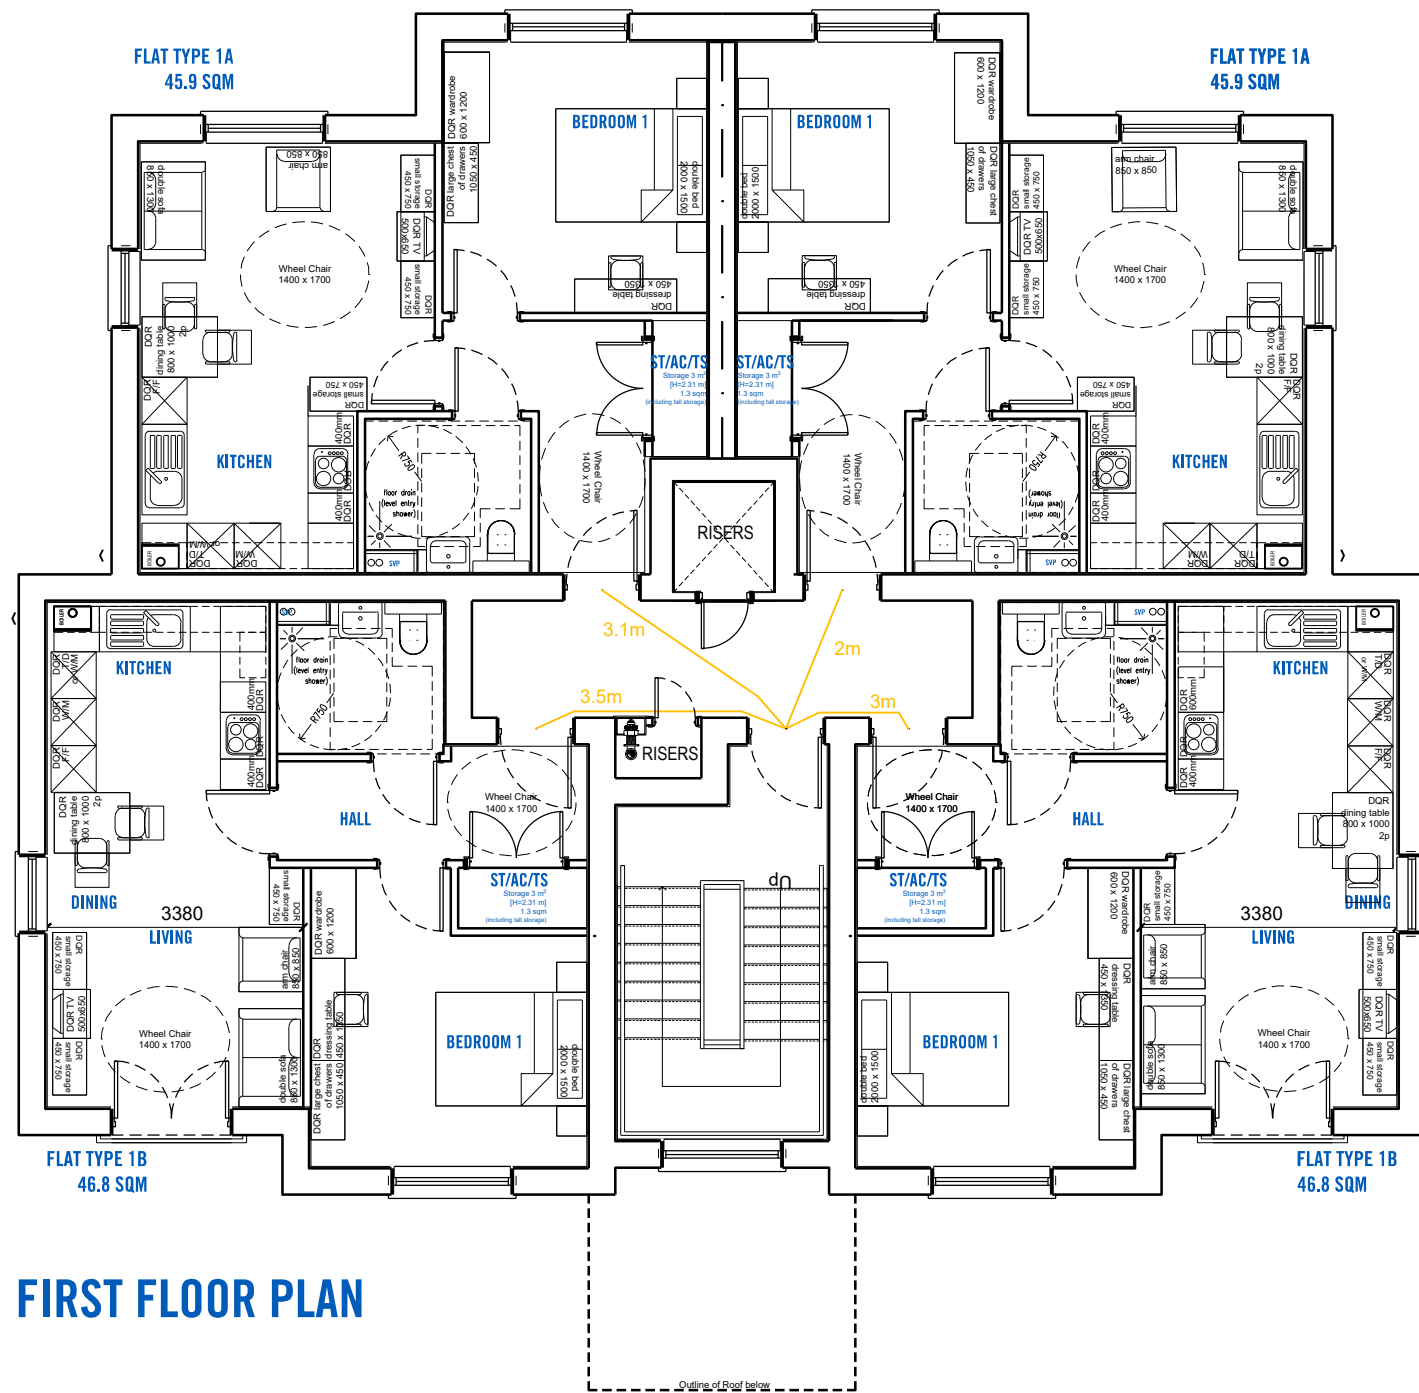

- Roof Finish - Concrete Tiles - Slate gray
 - Fascias / Soffit Boards - White
 - Red Brick - Edenhall - Sussex Blend with Buff Joint (or similar approved)
 - Render - Parex - Blanc du Littoral / Roughcast finish (or similar approved)
 - Window and Door Frames - UPVC - White
 - Entrance Door - GRP Timber Faced - Various Colours
 - Heritage Green
 - Derwent blue
 - Golden Oak
 - Berry red
- NOTE: Please refer to the materials plan for door colour.
- Garage Door Colour: Golden Oak
 - Rainwater Goods - UPVC - Colour: Black
 - Door Canopy - GRP Flat Roof - Slate gray (RAL 7015)
 - Door Canopy - GRP (Tiles - Slate gray)
 - Lead Flashing - Dark gray
 - Reconstituted Stone Cill
 - Reconstituted Stone Head
 - Render Window Surrounds: Parex - Blanc du Littoral / Roughcast finish (or similar approved)
 - Brick below DPC - Brickwork to match Main Brick
 - Reconstituted Stone to match existing retaining walls (corner of Crown Way)
 - Edenhall - Dolomite Cream with Buff Joint or Quartz White with Ivory Joint (or similar approved)
 - Tile hanging to match the roof finish (Slate gray)
 - GRP Chimney - plot specific feature.
- NOTE: Please refer to the materials plan for plot numbers.
- Juliet Balcony

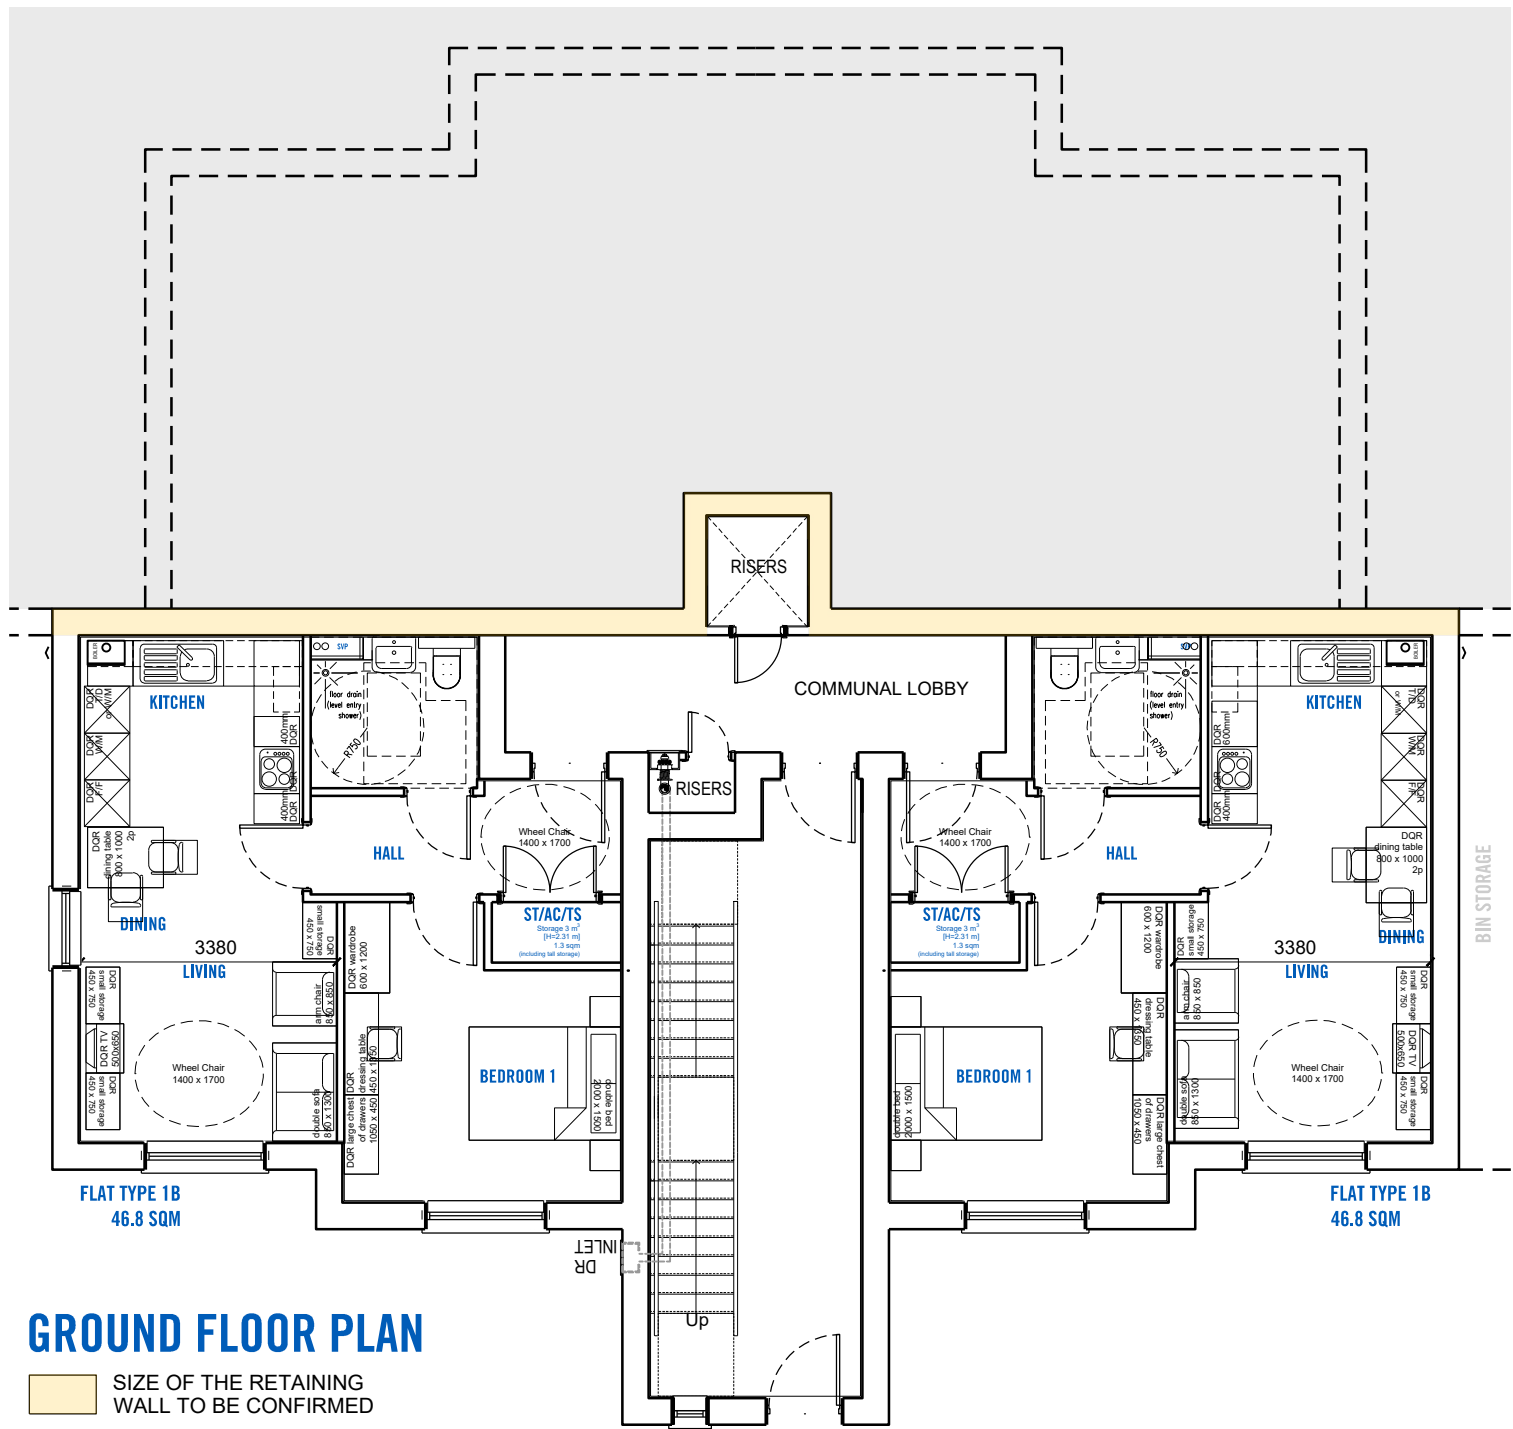