

HOUSETYPES

 **EXTERNAL WALL FINISH:**

- Red Brick : Edenhall- Sussex Blend with Buff Joint (or similar approved)

DETAIL:

- Render Window Surrounds; Parex - Blanc du Littoral / Roughcast finish (or similar approved)

ROOF FINISH:

- Roof Finish - Concrete Tiles - Slate grey

EXTERNAL WALL FINISH:

- Ground Floor, Reconstituted Stone to match existing retaining walls (corner of Crown Way)
- Render - Parex - Blanc du Littoral / Roughcast finish (or similar approved)

DETAIL:

- Brick Head, Brick Cill & other brick details
- Edenhall- Dolomite Cream with Buff Joint or Quartz White with Ivory Joint (or similar approved)

ROOF FINISH:

- Roof Finish - Concrete Tiles - Slate grey

 EXTERNAL WALL FINISH:

- Red Brick : Edenhall- Sussex Blend with Buff Joint (or similar approved)

DETAIL:

Garage Door Colour: Golden Oak



ROOF FINISH:

- Roof Finish - Concrete Tiles - Slate grey

ENTRANCE DOOR - GRP TIMBER FACED

-  Door Colour - Heritage Green
-  Door Colour - Berry Red
-  Door Colour - Derwent Blue
-  Door Colour - Golden Oak

NOTE 1: Refer to separate house type drawings for future details

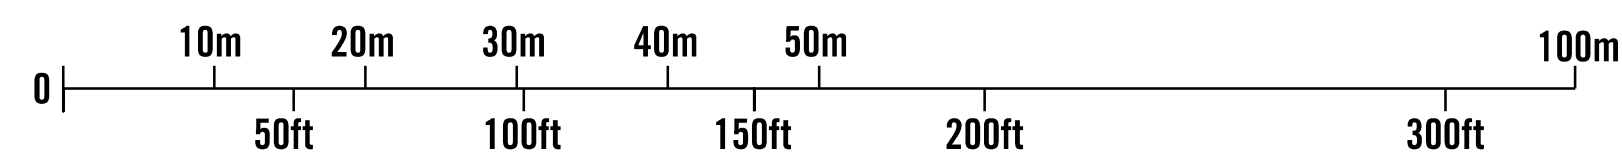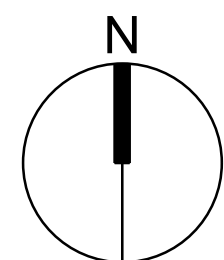

project	drg no.	rev.
9117	PH2-PL05	B