
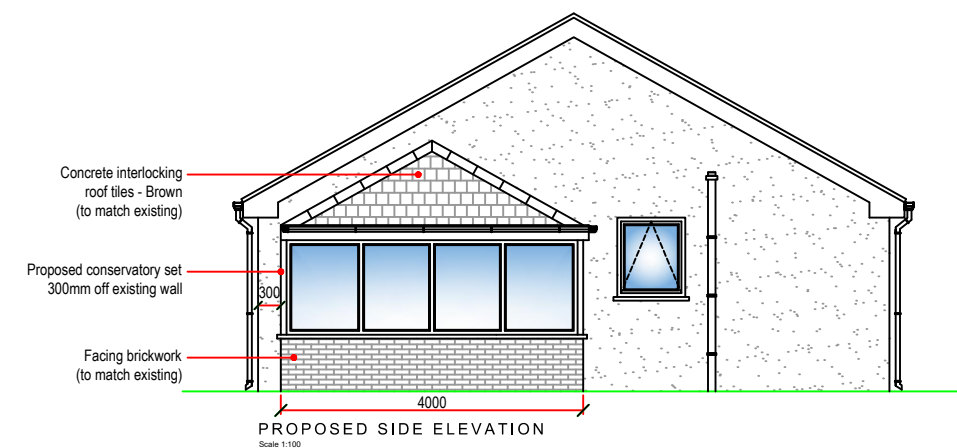
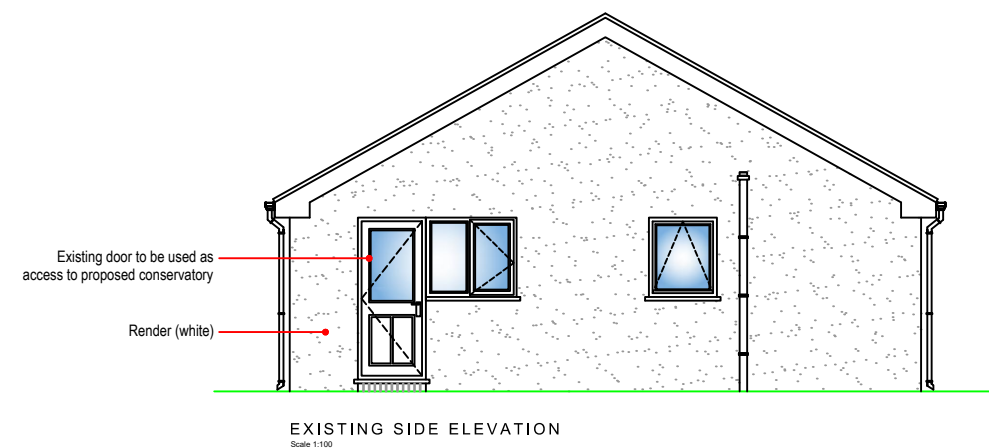
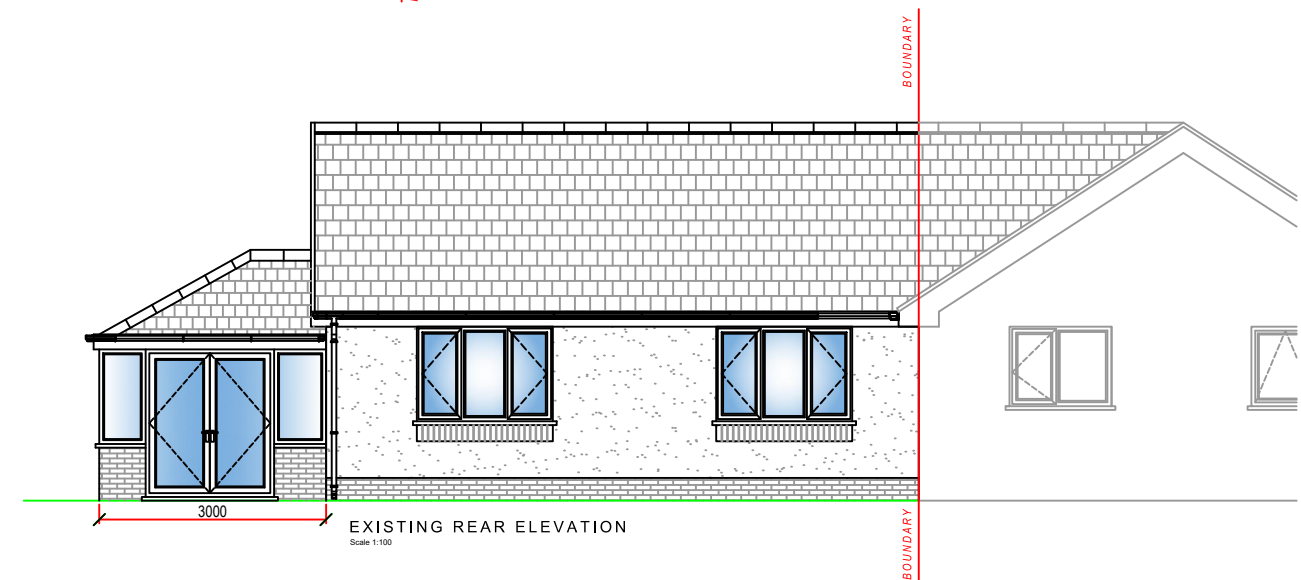
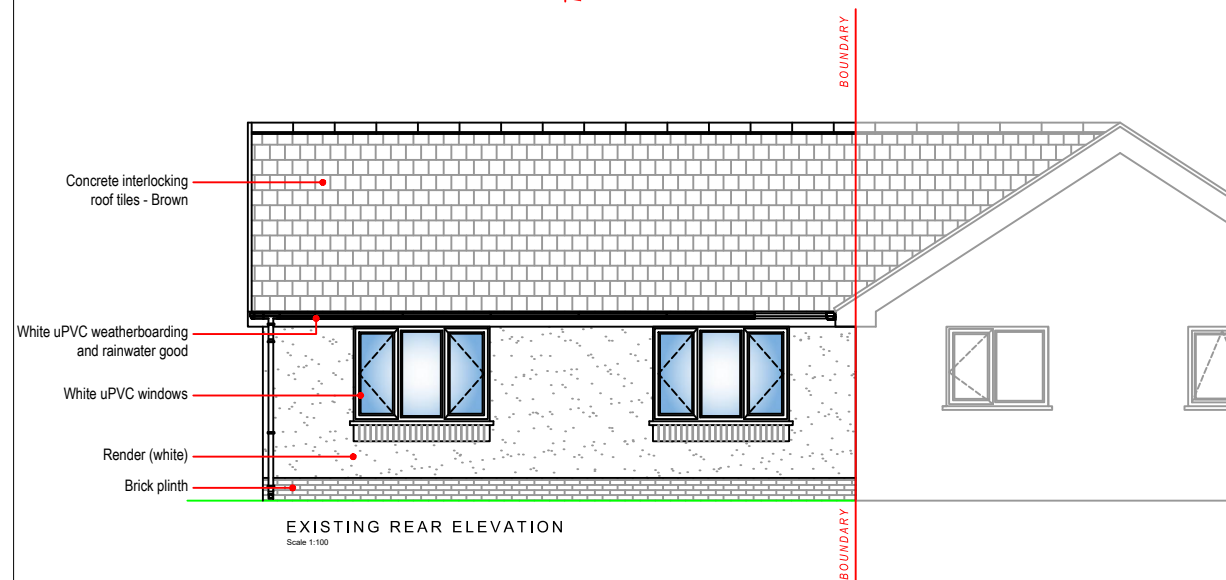
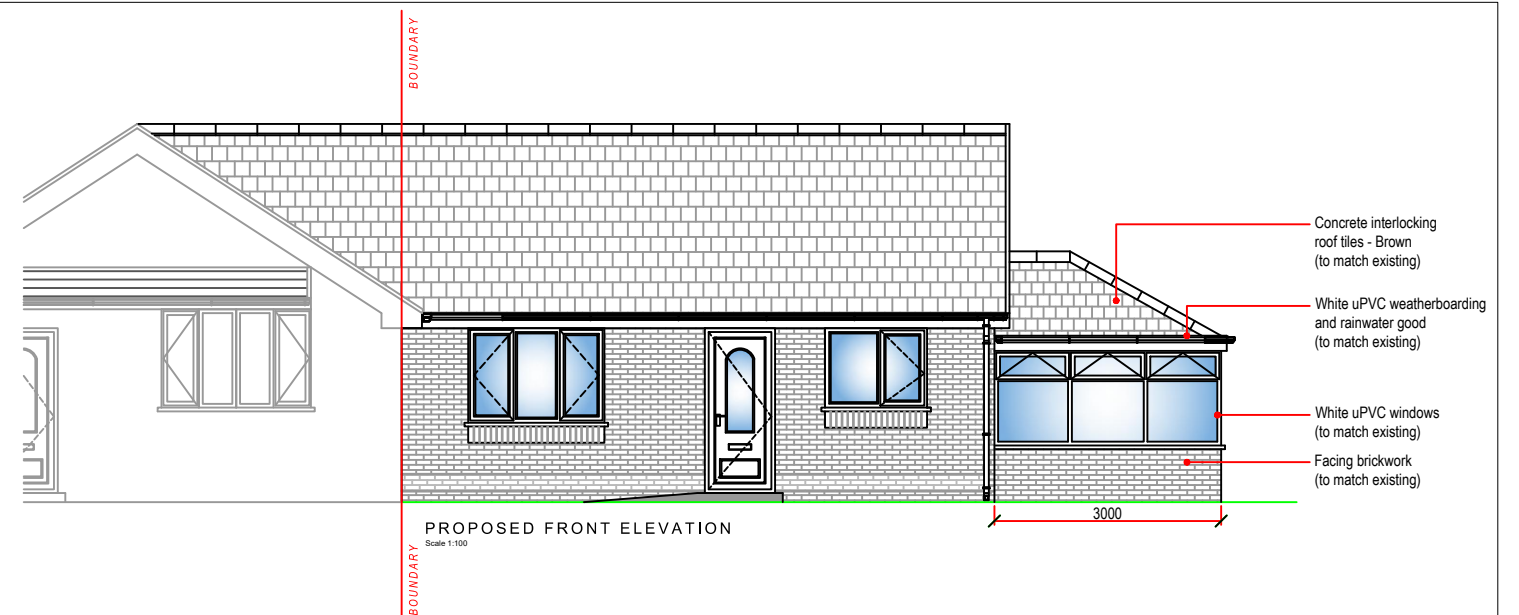


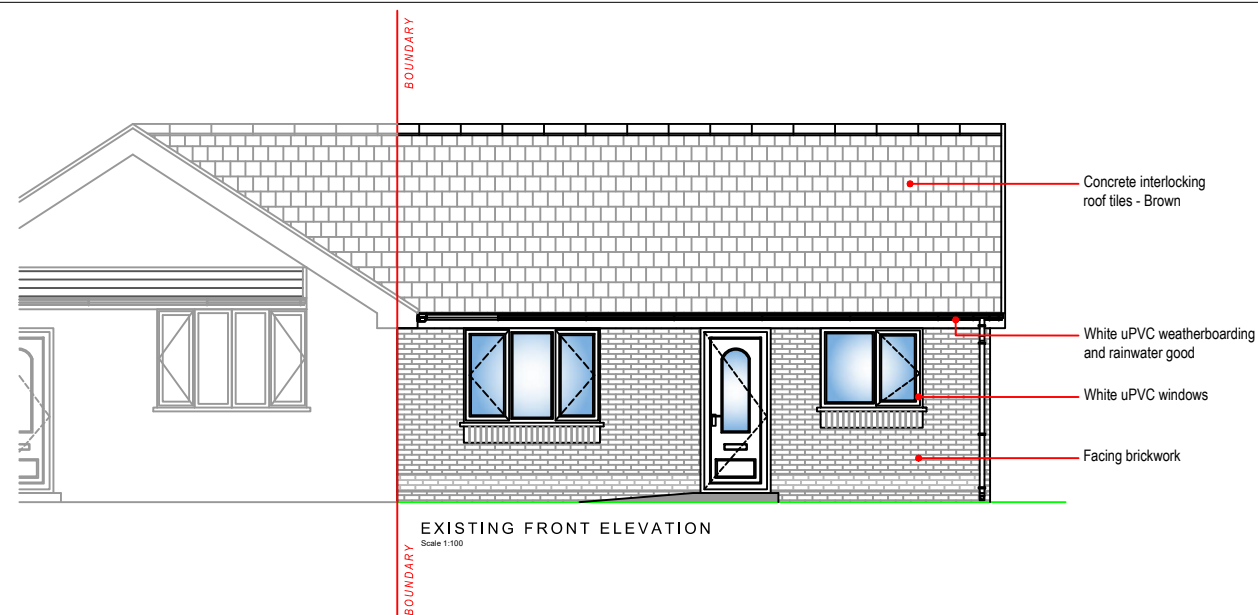

Client:

MRS CHRISTINE STEPIEN

Project Title:

PROPOSED CONSERVATORY AT
19 CHURCH PLACE,
SEVEN SISTERS,
NEATH

General Notes:

1. Do not scale from this drawing, take figured dimensions only.
2. Dimensions are in millimeters unless otherwise stated.

Drawing Issue:

PLANNING

Drawing Title:

EXISTING AND PROPOSED ELEVATIONS

Job Number: 20-001

Drawing Number: 201

Date: February 2020

Revision:

Scale(s): 1:50

Paper Size: A3