


6

THIS PLAN REFERS TO PLOT 35

45 CAE CANAL
SA12 8LX

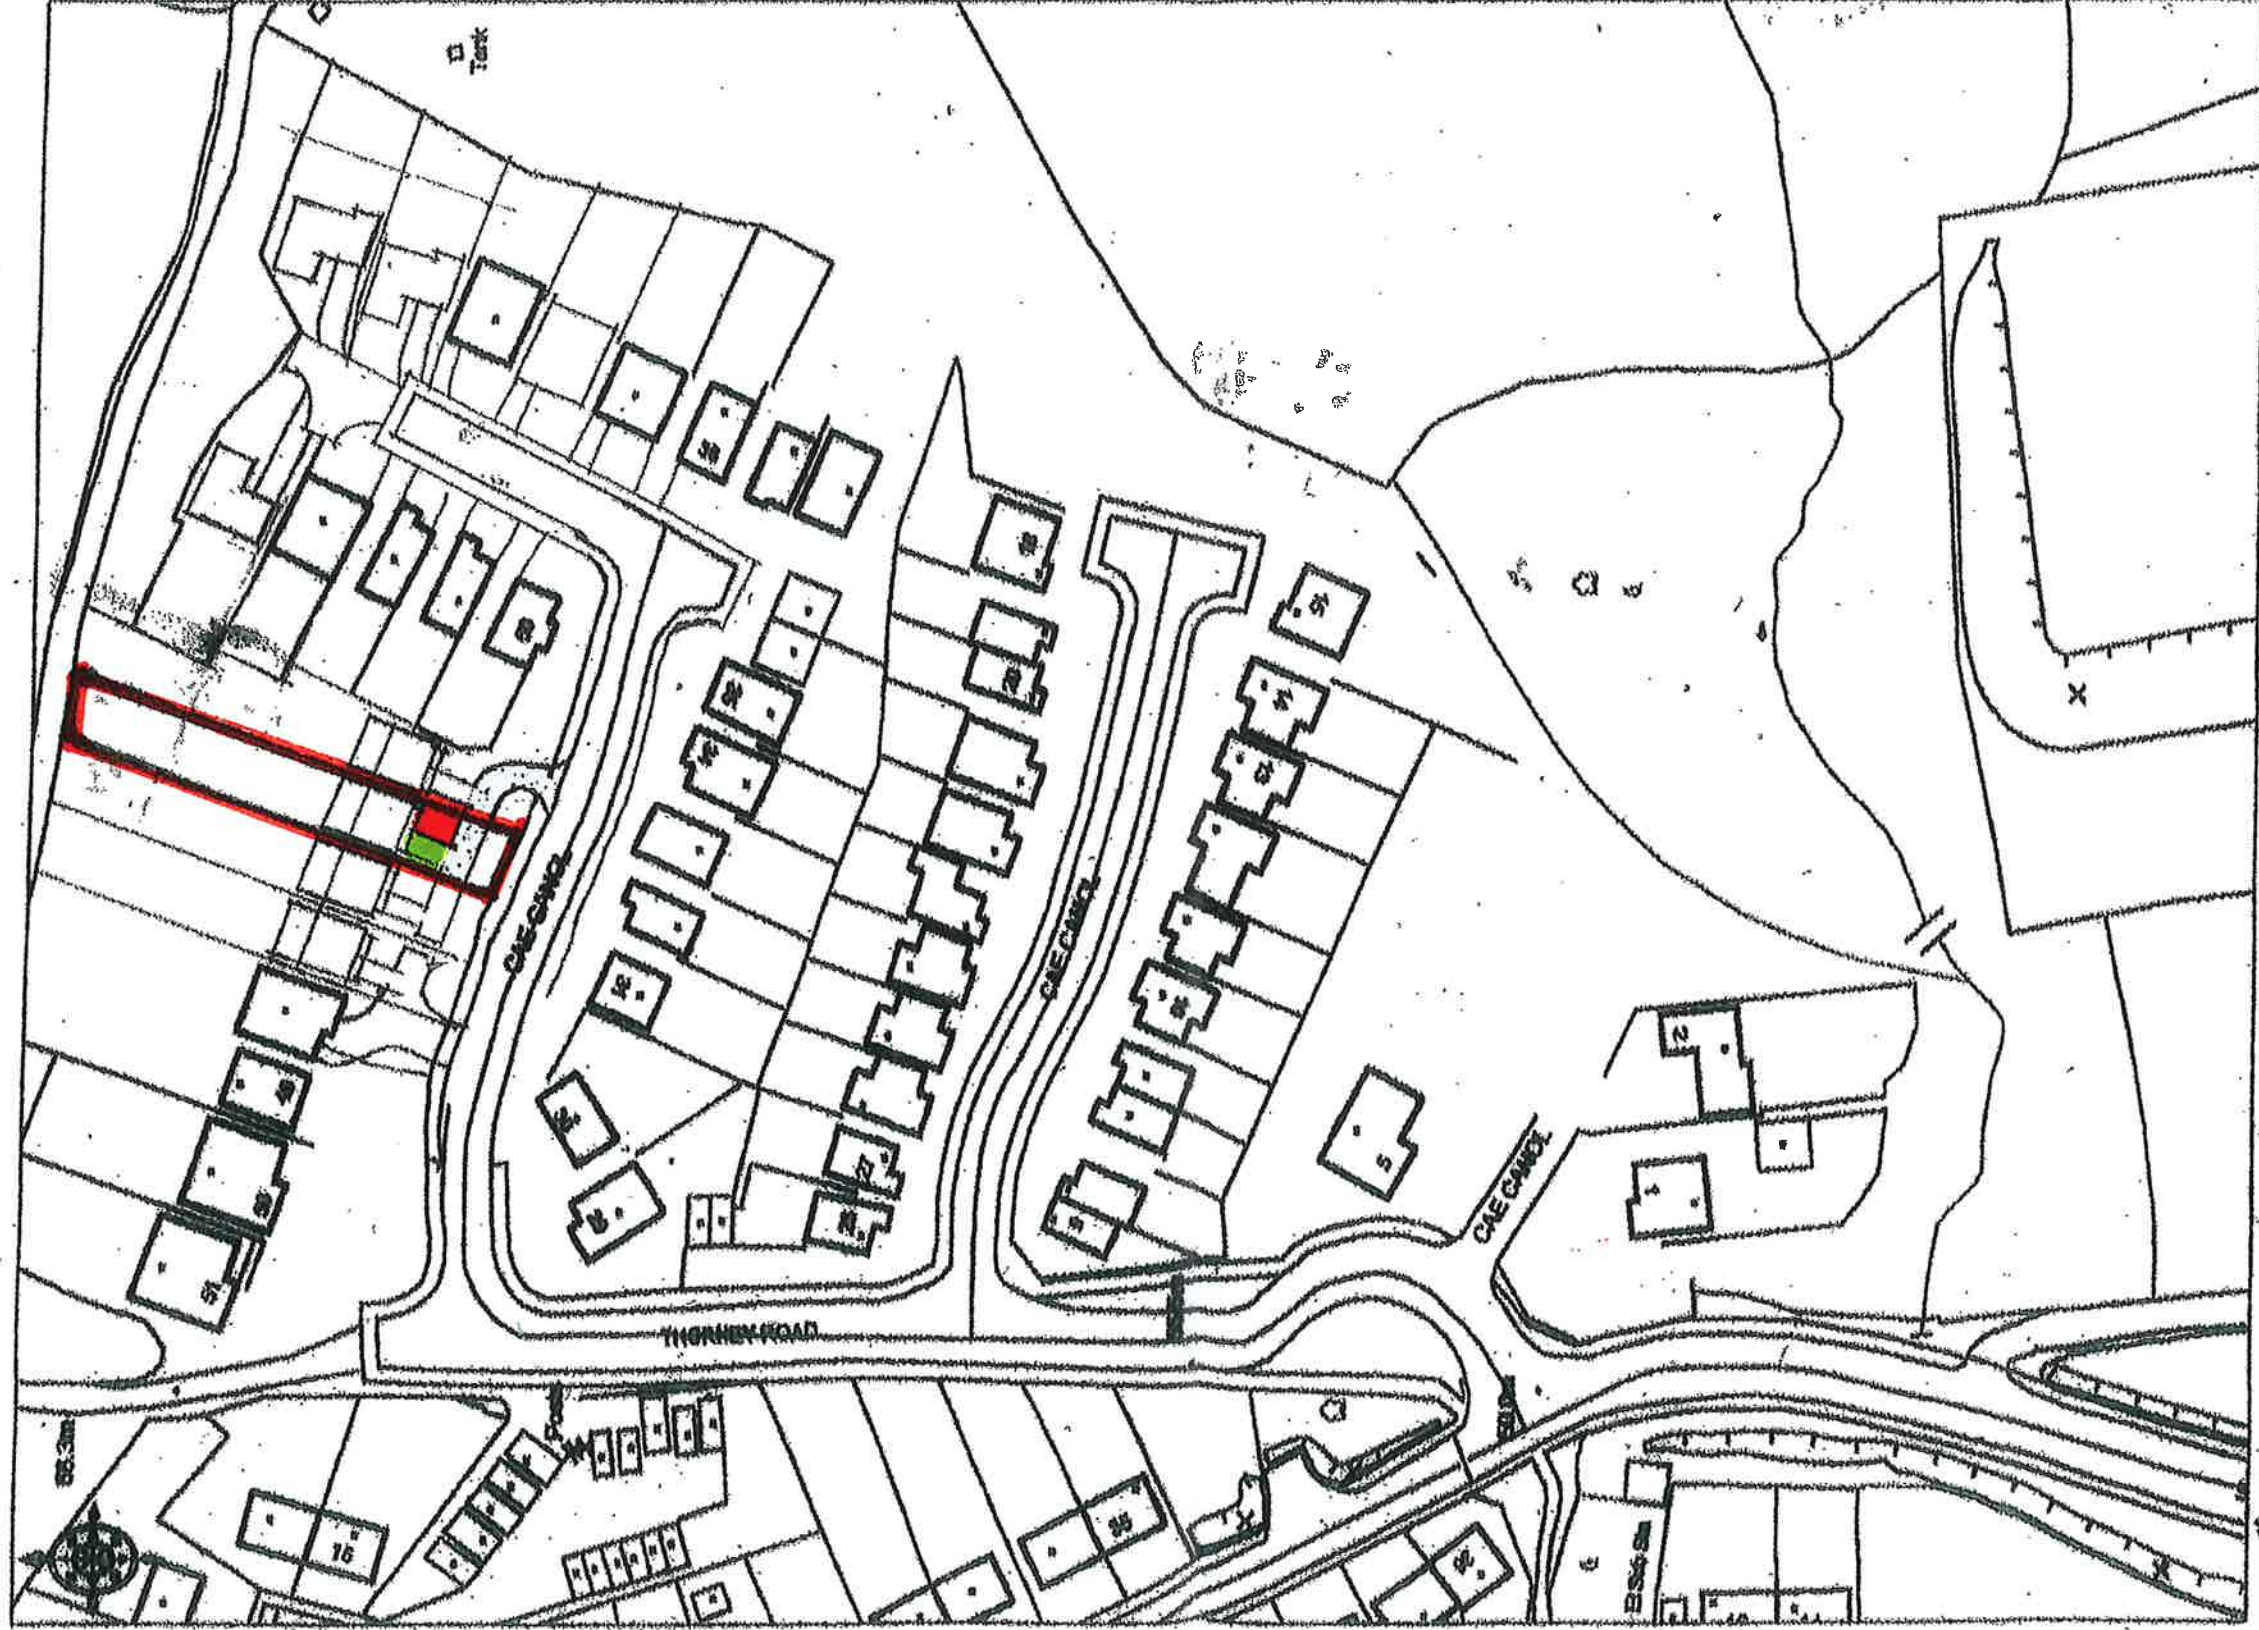

Ordnance Survey

© Crown Copyright 2006. All rights reserved. Licence number 100020488. Printed Scale - 1:12500

This map was created with Promap

- NEW PARKING SPOT - 5 METRES LONG BY 4 METRES WIDE
- EXISTING ADDITIONAL PARKING SPOT