
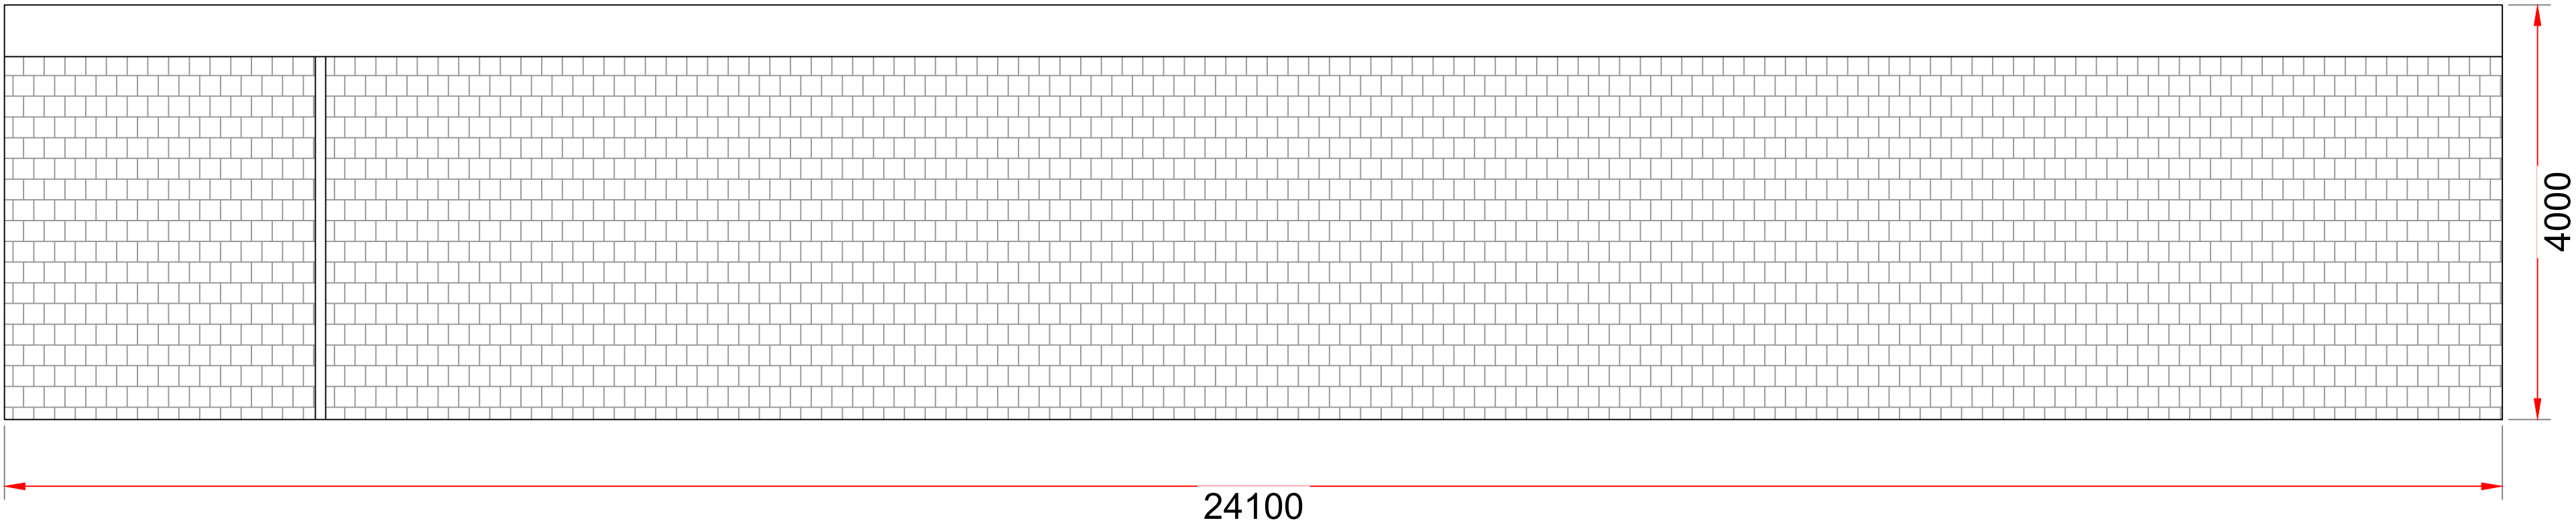


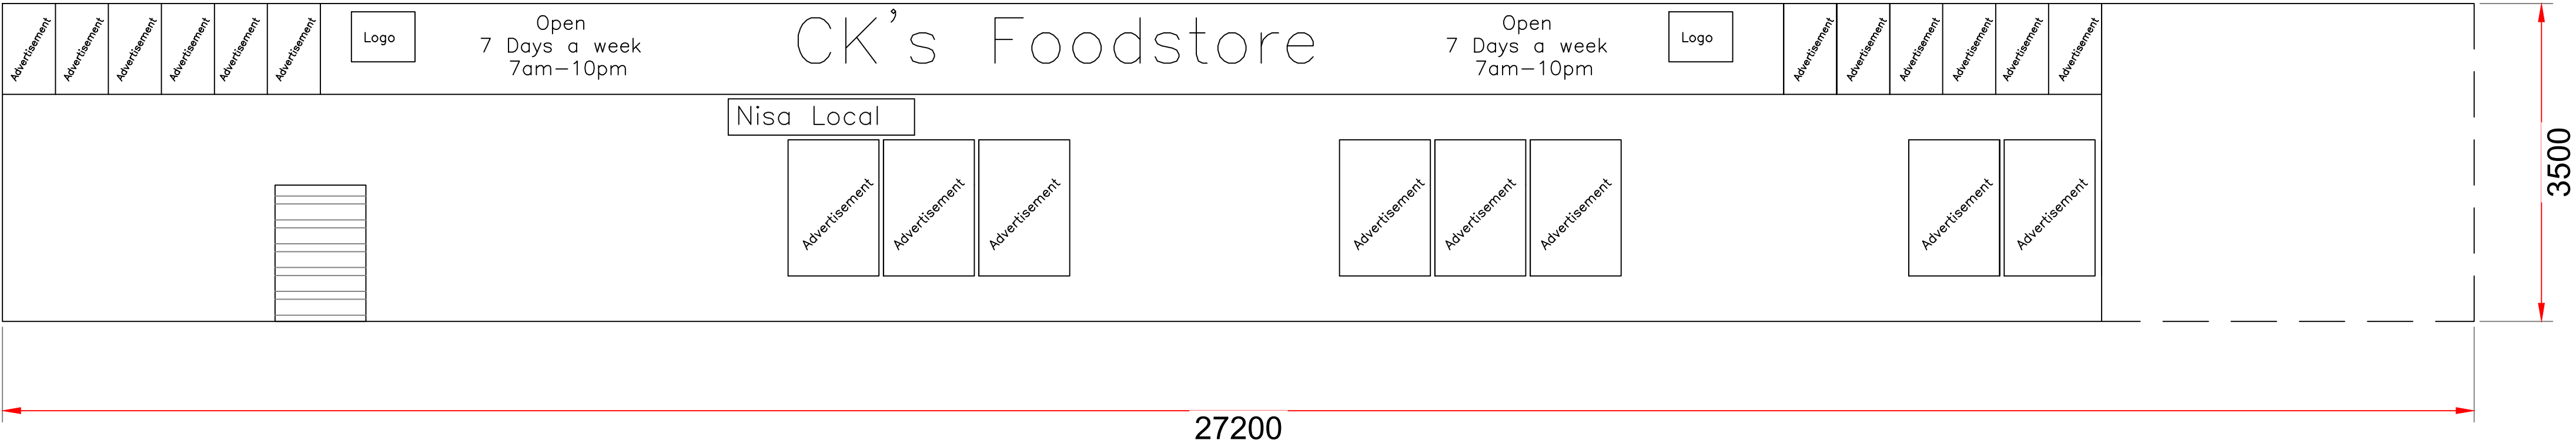

NOTES

REV	DATE	BY	CHKD
-----	------	----	------

CLIENT
CK's Foodstore

PROJECT
CK's Cimla, Neath

TITLE
Existing Elevations

DRAWING ISSUE
Planning

GENERAL NOTES
A- The scale shown on this drawing only applies to the correct paper size.
B- Do not scale from this drawing take figured dimensions only.
C- Any discrepancies to be reported to **ateb** consult.
D- Drawings in PDF format are not to scale and are for reference only.

DATE	Nov'19	PRODUCED BY	R.Collier
SCALE	1:100	CHECKED	
PAPER SIZE	A3	APPROVED	

ateb Consult
42 Gurnos Road
Ystalyfera
Swansea
SA9 2HY
Tel: 01639 849279
Fax: 01639 849984
E-mail: info@atebconsult.co.uk

JOB NUMBER	DRAWING NUMBER	REVISION
19/062	202-1	