


Superseded

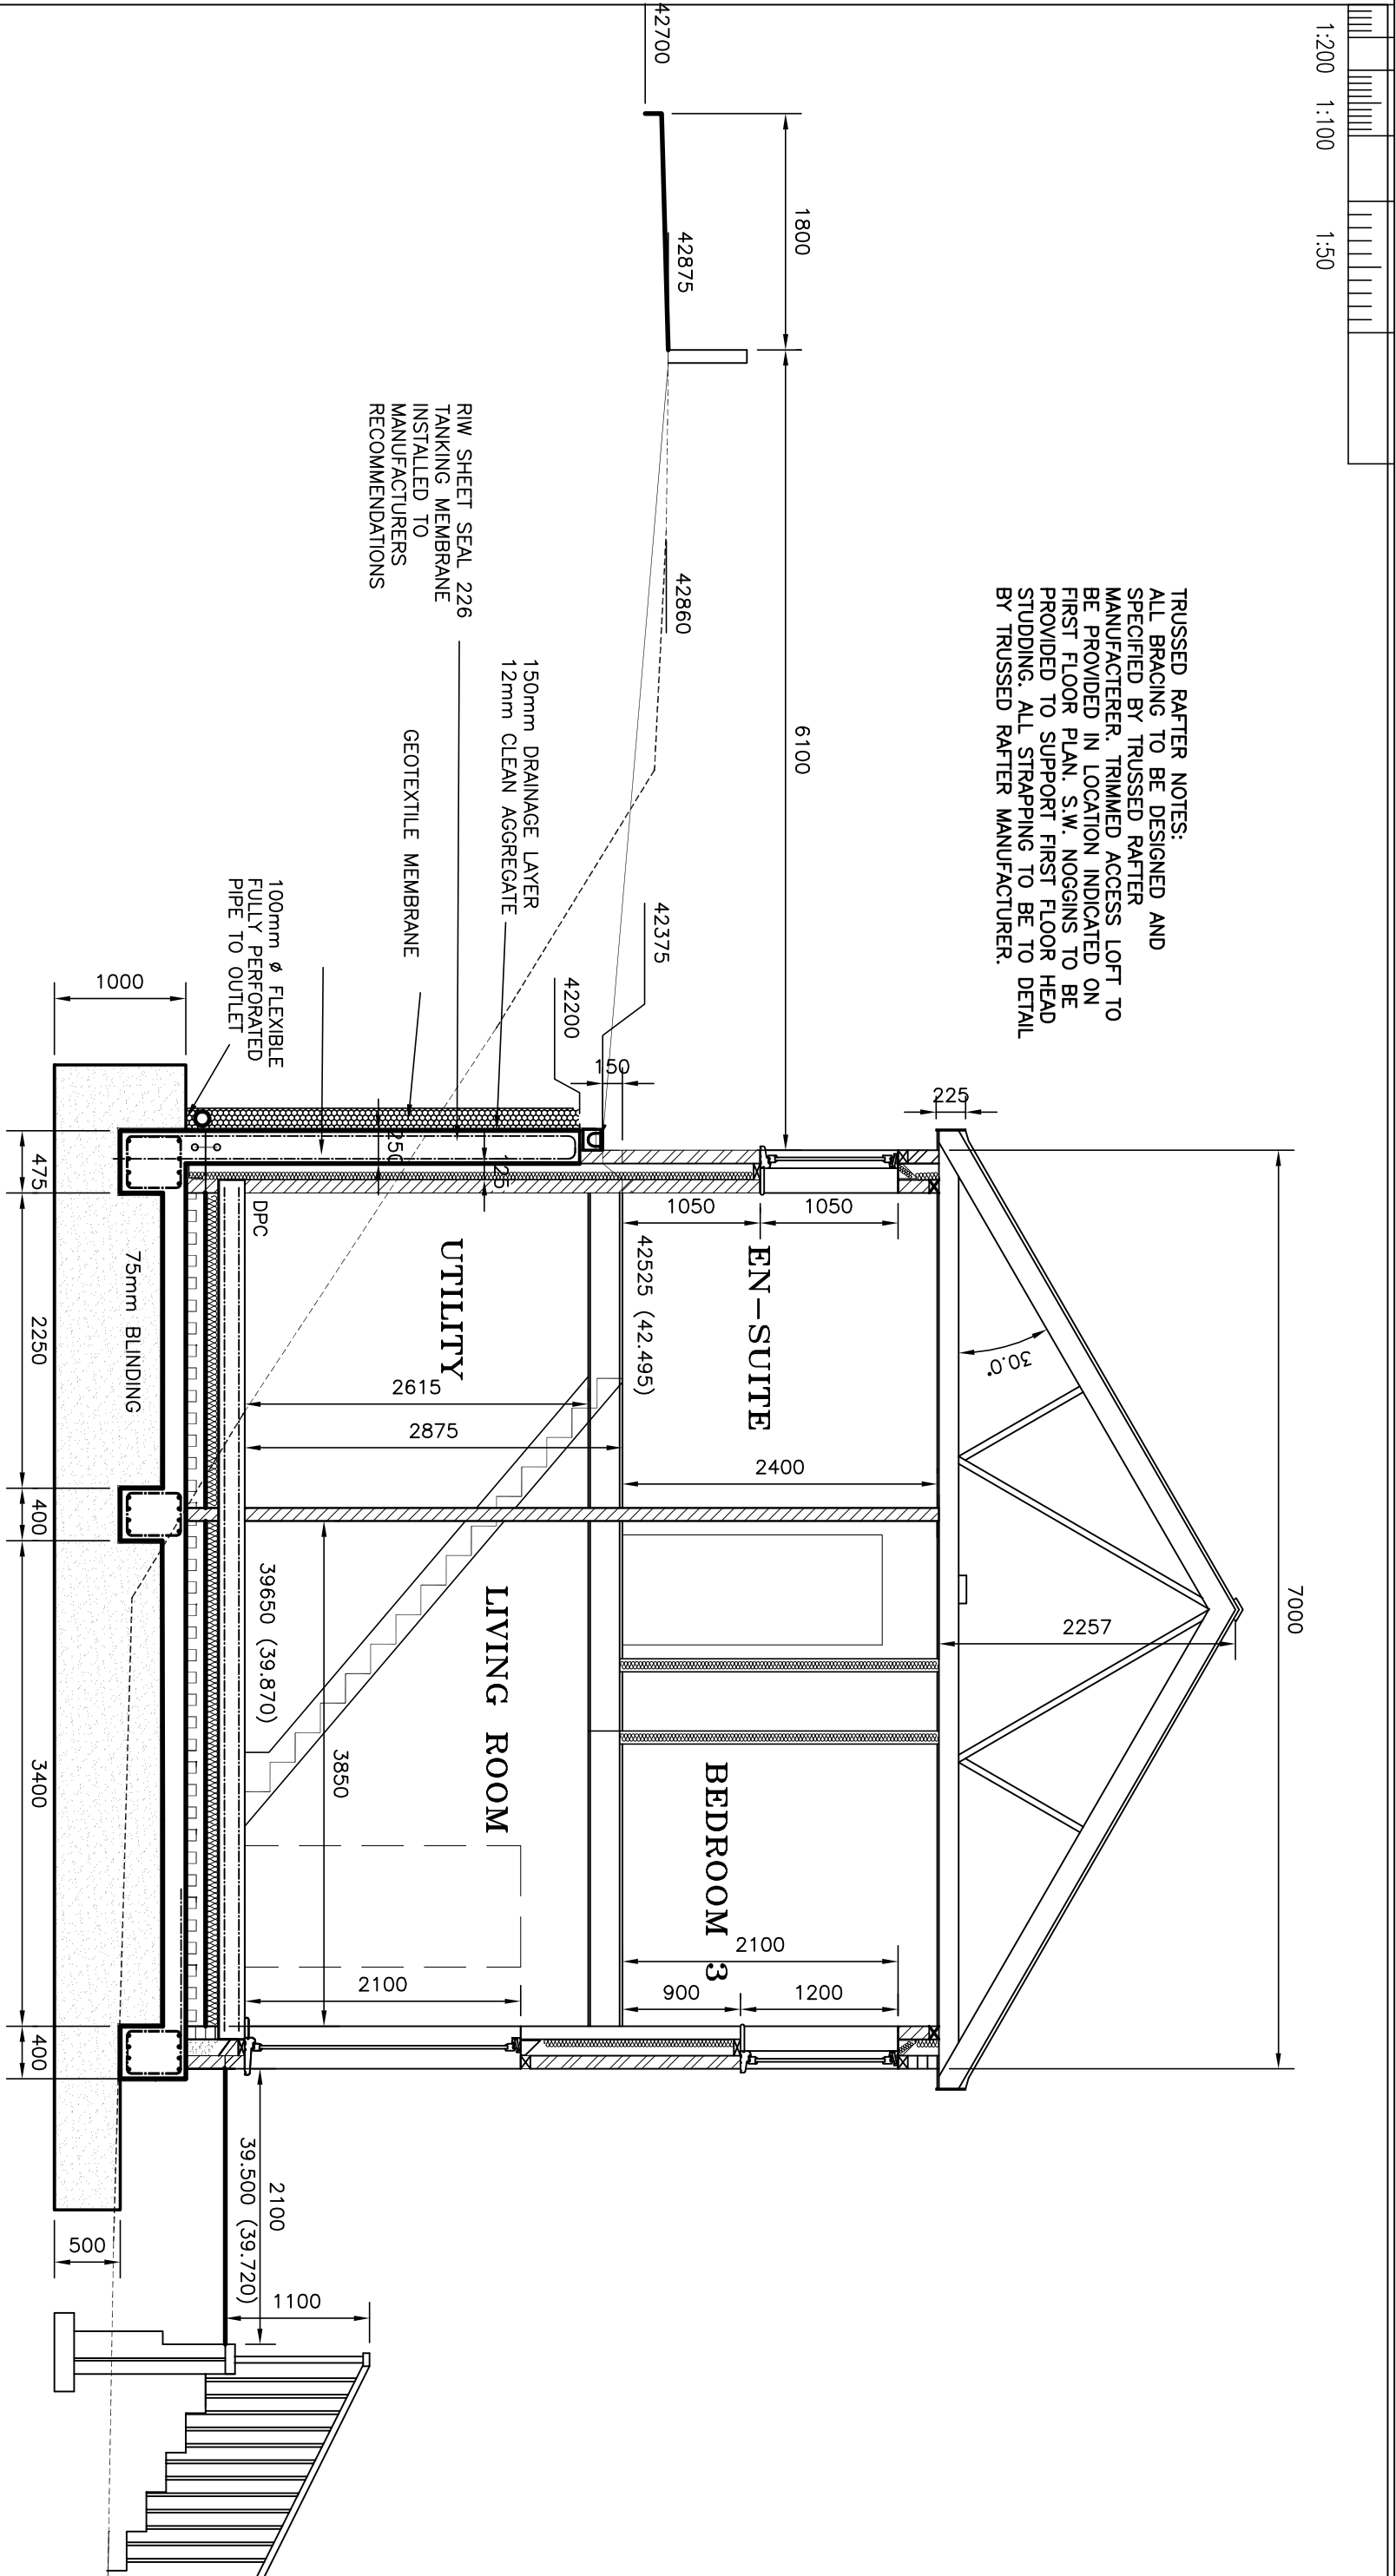

1:200 1:100 1:50

DESIGN NOTES

Designer : Christopher Williams
Date : 4TH July 2019
ALL DIMENSIONS ARE TO BE
CONFIRMED ON SITE!

DRAWING No:– WE/TTC/19/A22 REV 'A'
PROJECT:– Proposed Dwelling at Tabernacle
Terrace, Cwmavon
TITLE:– PLOT 2 SECTION 1–1

Scale 1:50 (A3).

Job Ref : WE/TTC/19
Customer : Mr Wyn Edwards
Site Address : TABERNACLE
TERRACE, CWMAYON

Design Services.
15 Ascot Drive
Baglan
Port Talbot
SA12 8YL.