


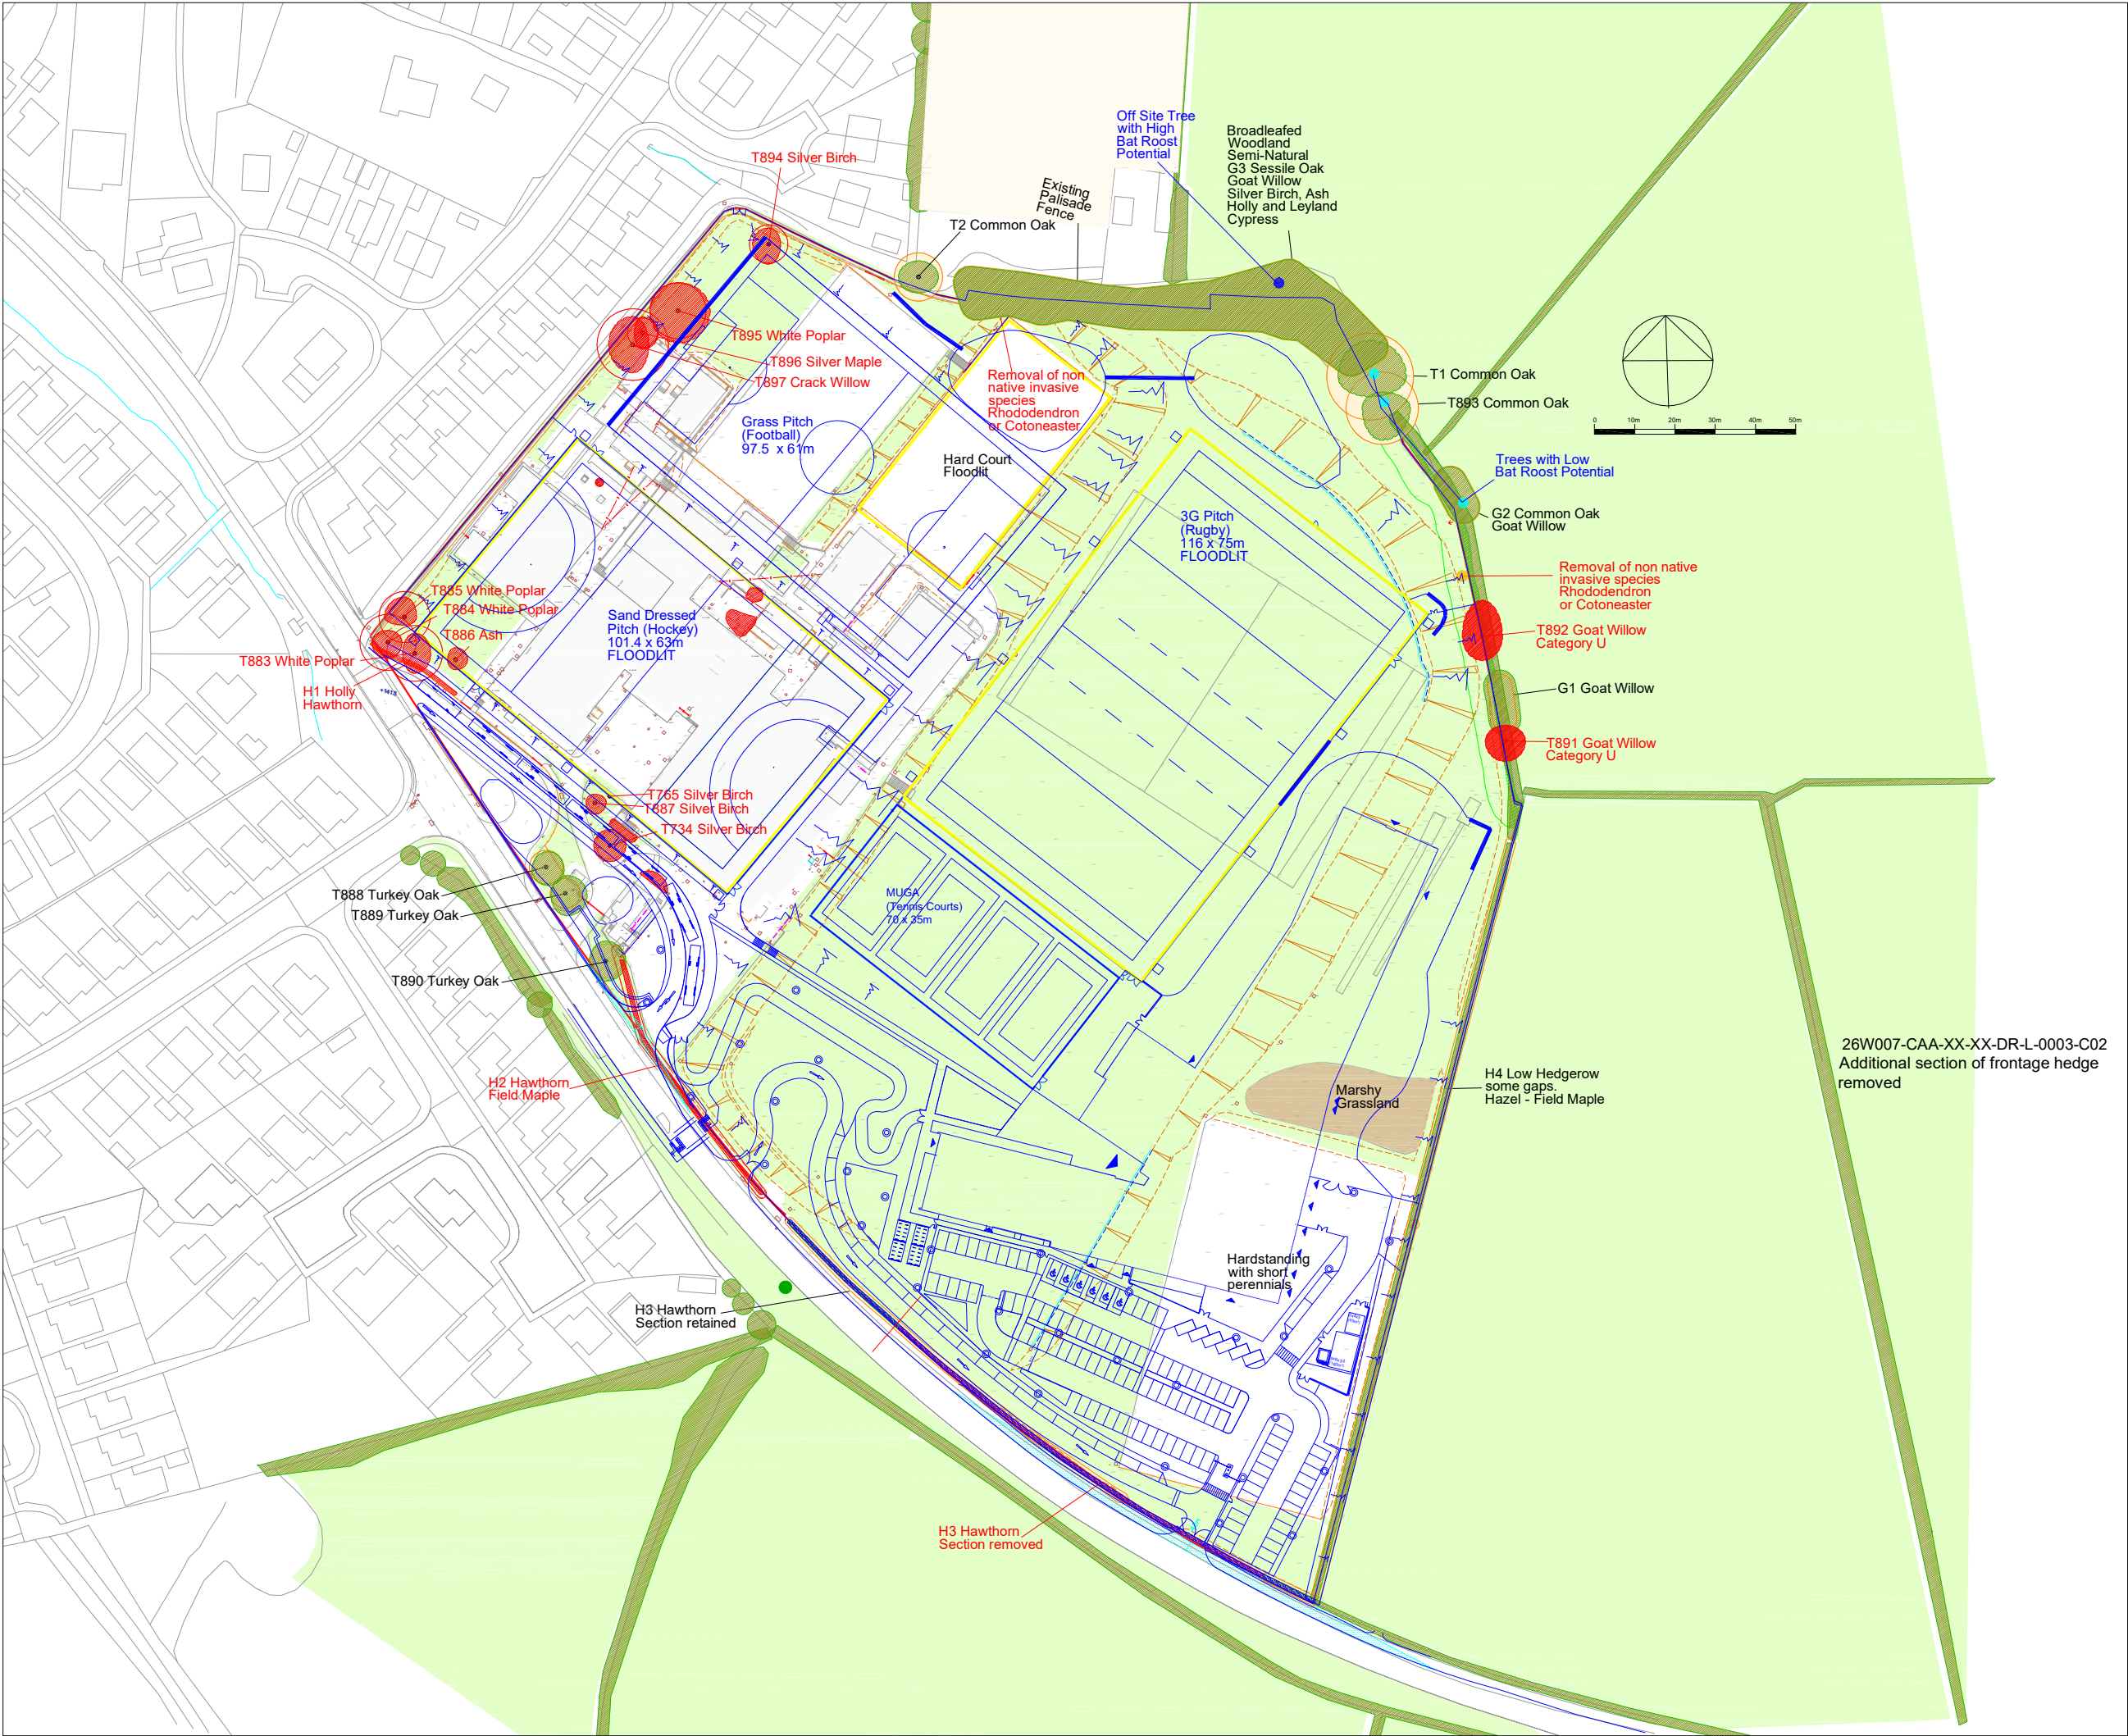

Rev C01
7 January 2020
CONSTRUCTION
detail as per P06

Rev P06
20 Dec2019
Minor revision to layout

Rev P05
11 July 2019
Hedge removal by Coach drop off

P04
30 May 2019
Revised layout

P03
29 April 2019
Revised layout

P02
6 March 2019
Revised layout

P01
22 Feb 2019
Revised tree removals

Trees and Vegetation to be removed

Existing or Retained Trees and Vegetation

Root Protection Areas (RPA)

Grass Areas

Rough Grass Areas

Marshy Areas

Site of Nature Conservation Interest SINC Stream and Woodland strip

Non Native Invasive Species

Tree - High Bat Roost Potential

Tree - Low Bat Roost Potential

Floodlit Sports Area

Proposed Development

Visibility Splay

Corscadden Associates
77 Fairleigh Road
Pontcanna, Cardiff, CF11 9JW
Tel 02920 373053
email ca@corscaddenassociates.com

**CEFN SAESON SCHOOL
NEATH**

Drawing Title
**EXISTING LANDSCAPE
AND OVERLAY**

Scale
1: 750 at A1

Date
20Feb2019

26W007-CAA-XX-XX-DR-L-0003-C02