


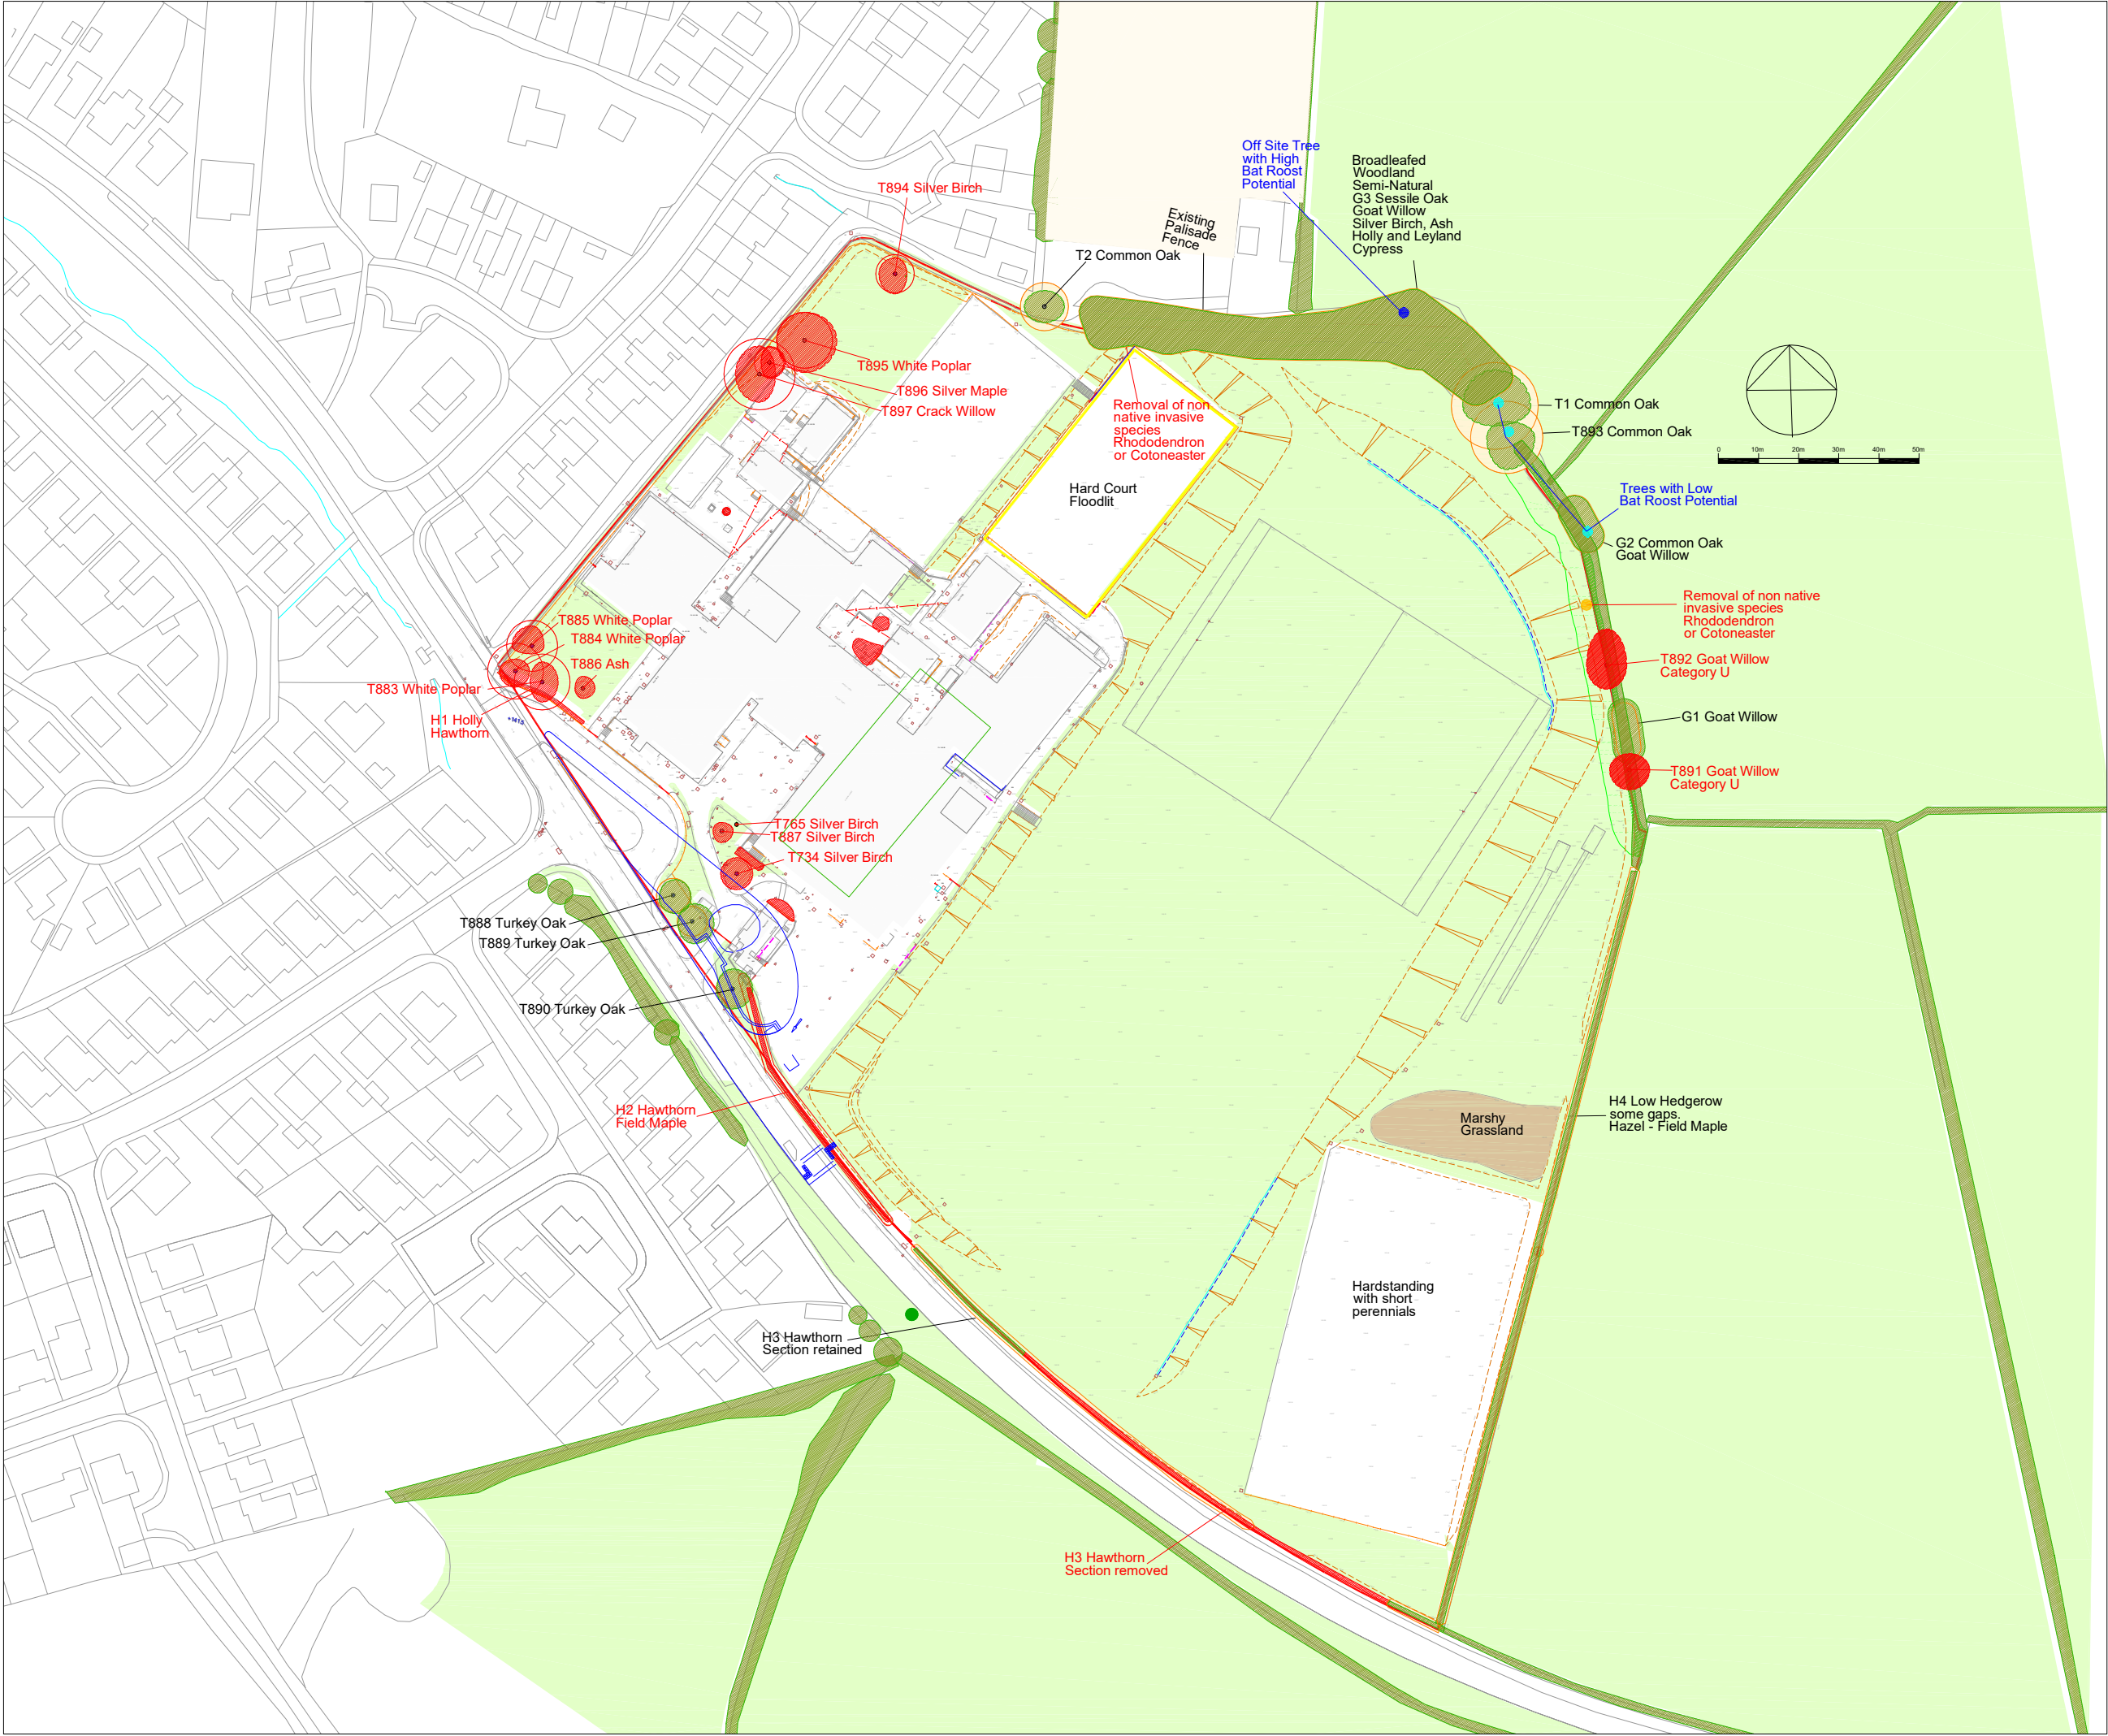

Rev C01
7 January 2020
CONSTRUCTION
detail as per P04

Rev P04
11 July 2019
Hedge removal by Coach
drop off

Rev P03
30 May 2019
Minor Revisions

Rev P02
9 March 2019
Additional notes

Rev P01
22 Feb 2019
Revised tree removals



26W007-CAA-XX-XX-DR-L-0001-C02
Additional section of frontage hedge removed

Corscadden Associates
77 Fairleigh Road
Pontcanna, Cardiff. CF11 9JW
Tel 02920 373053
email ca@corscaddenassociates.com

**CEFN SAESON SCHOOL
NEATH**

Drawing Title
EXISTING LANDSCAPE

Scale
1: 750 at A1

Date
20Feb2019

26W007-CAA-XX-XX-DR-L-0001-C02