


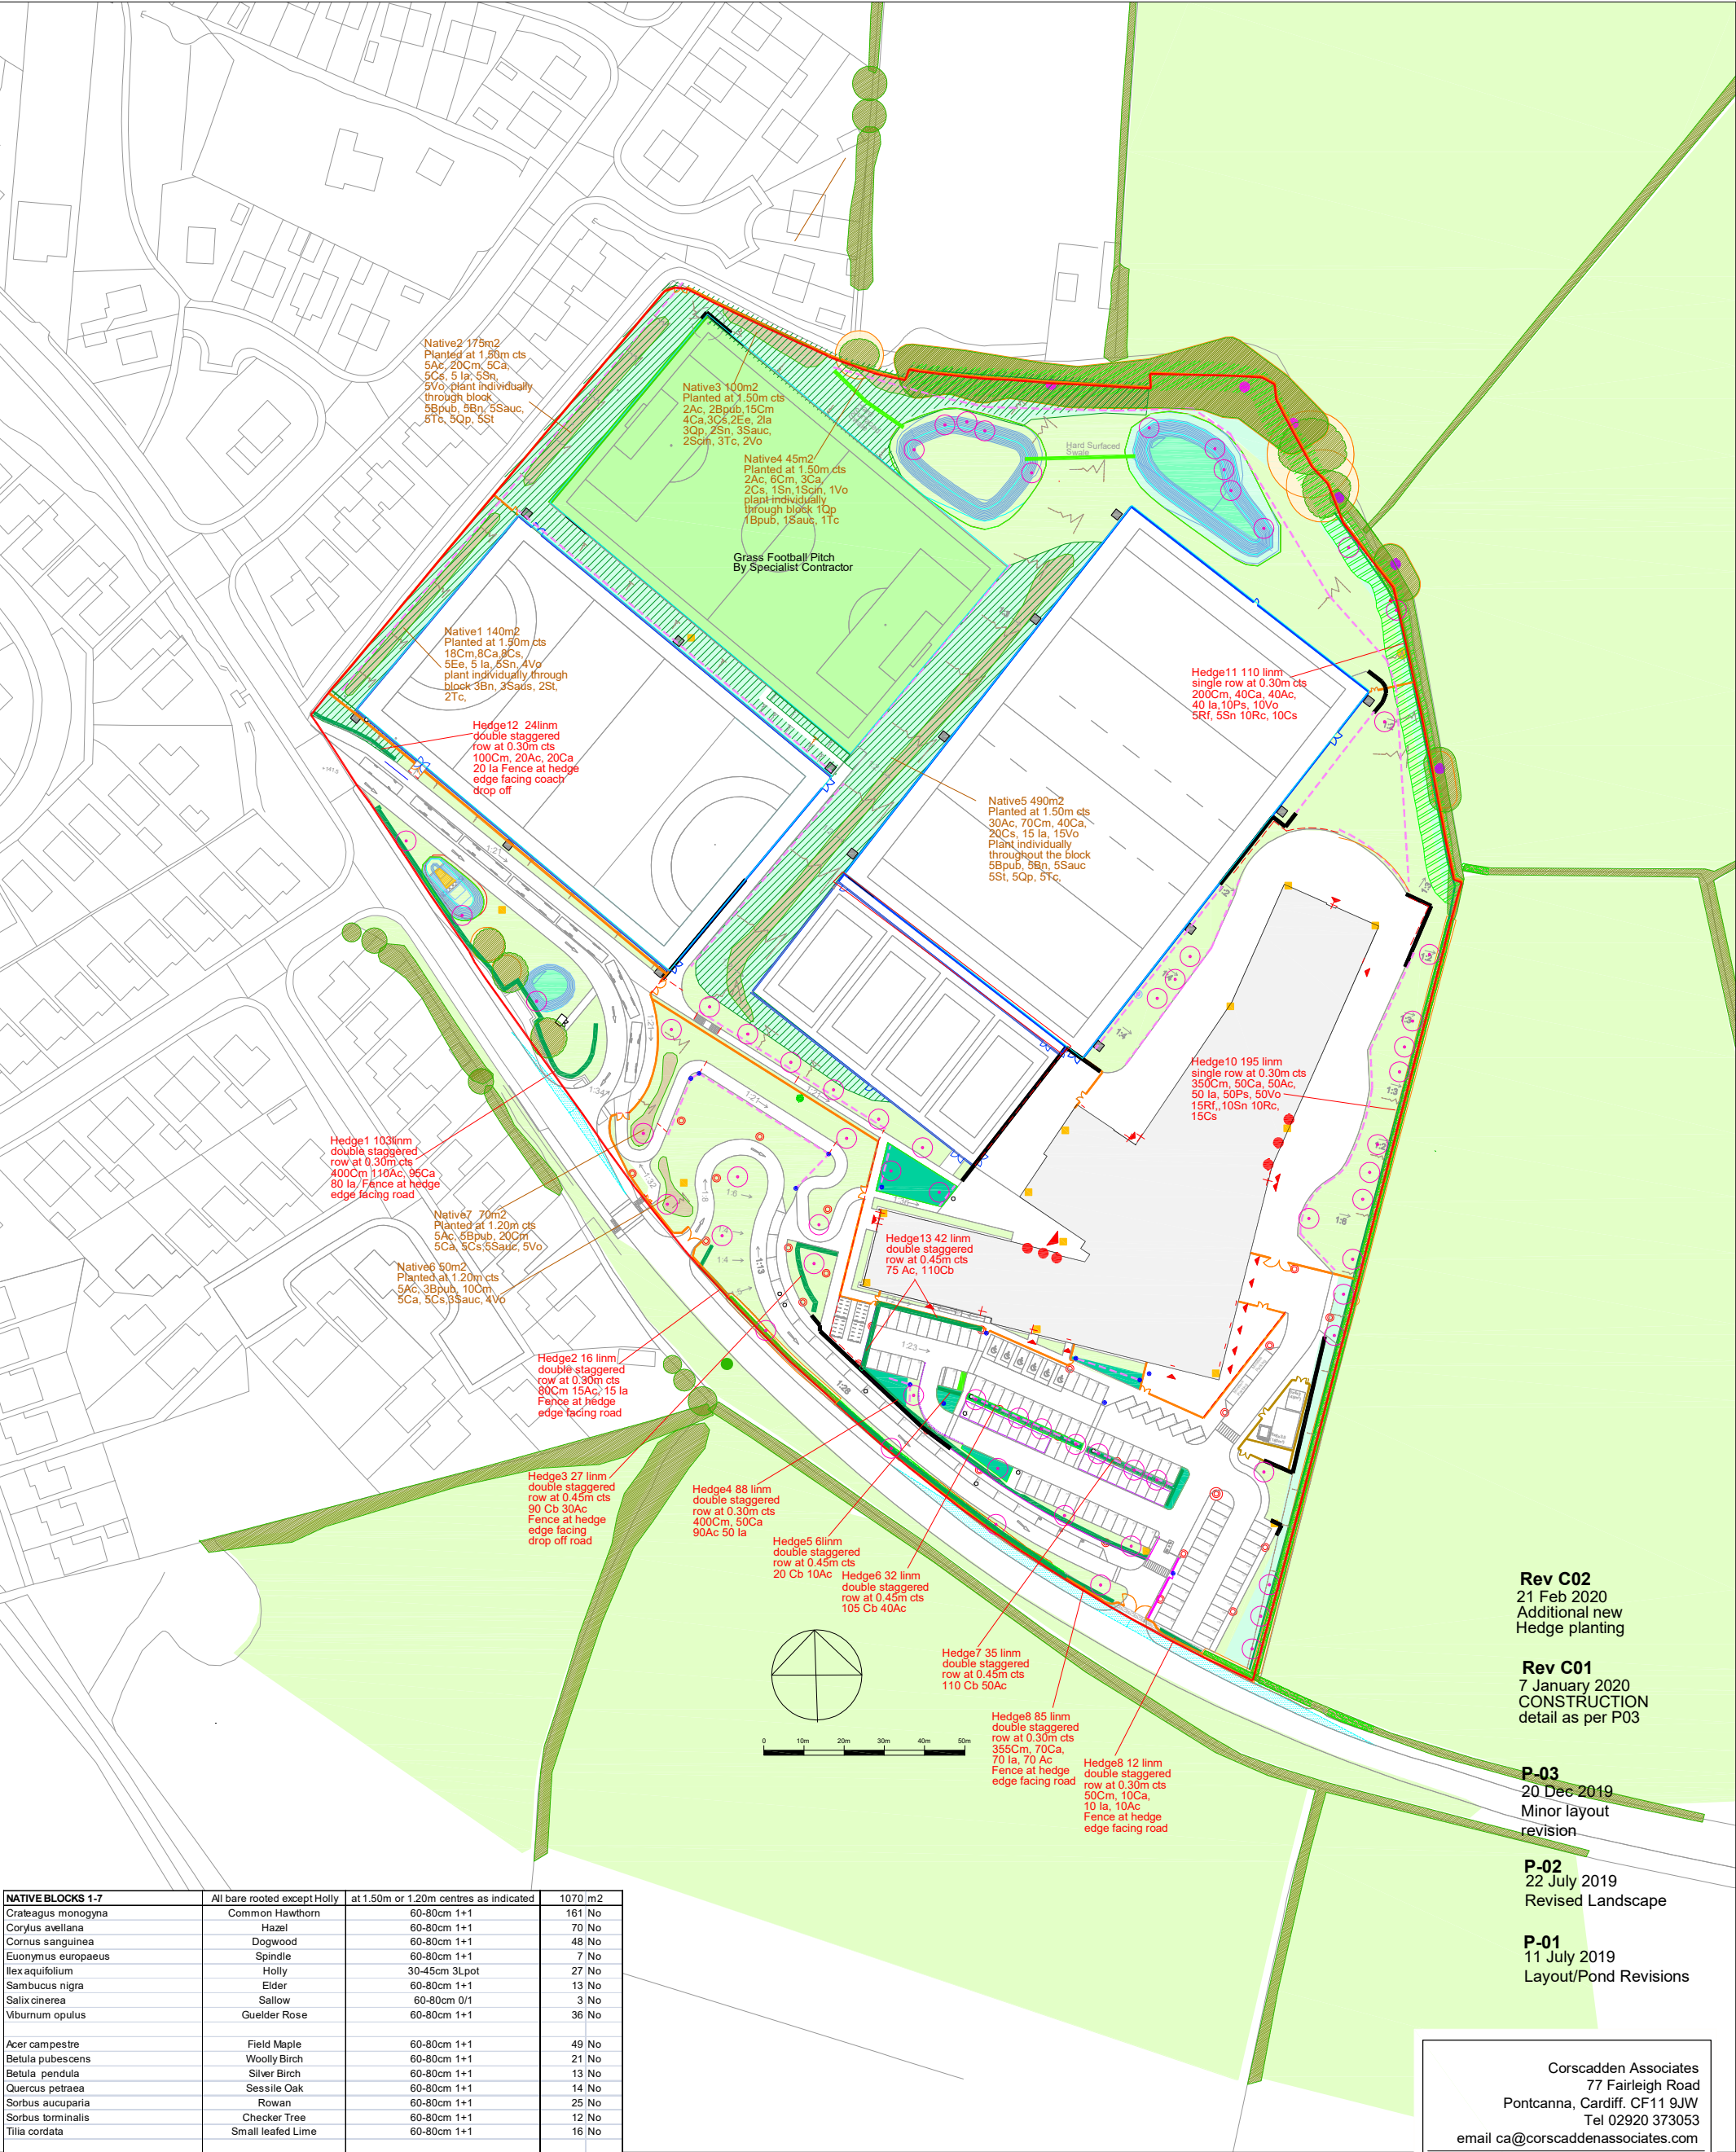

Rev C02
21 Feb 2020
Additional new
Hedge planting

Rev C01
7 January 2020
CONSTRUCTION
detail as per P03

P-03
20 Dec 2019
Minor layout
revision

P-02
22 July 2019
Revised Landscape

P-01
11 July 2019
Layout/Pond Revisions

NATIVE BLOCKS 1-7		All bare rooted except Holly	at 1.50m or 1.20m centres as indicated	1070 m2
<i>Crataegus monogyna</i>	Common Hawthorn	60-80cm 1+1	161 No	
<i>Corylus avellana</i>	Hazel	60-80cm 1+1	70 No	
<i>Cornus sanguinea</i>	Dogwood	60-80cm 1+1	48 No	
<i>Euonymus europaeus</i>	Spindle	60-80cm 1+1	7 No	
<i>Ilex aquifolium</i>	Holly	30-45cm 3Lpot	27 No	
<i>Sambucus nigra</i>	Elder	60-80cm 1+1	13 No	
<i>Salix cinerea</i>	Sallow	60-80cm 0/1	3 No	
<i>Viburnum opulus</i>	Guelder Rose	60-80cm 1+1	36 No	
<i>Acer campestre</i>	Field Maple	60-80cm 1+1	49 No	
<i>Betula pubescens</i>	Woolly Birch	60-80cm 1+1	21 No	
<i>Betula pendula</i>	Silver Birch	60-80cm 1+1	13 No	
<i>Quercus petraea</i>	Sessile Oak	60-80cm 1+1	14 No	
<i>Sorbus aucuparia</i>	Rowan	60-80cm 1+1	25 No	
<i>Sorbus torminalis</i>	Checker Tree	60-80cm 1+1	12 No	
<i>Tilia cordata</i>	Small leaved Lime	60-80cm 1+1	16 No	
TOTAL			515 No	
HEDGEROWS 1-13			775 linn	
NATIVE HEDGE				
BAREROOTED STOCK		0.45m cts in double staggered rows		
<i>Acer campestre</i>	Field Maple	60-90cm 1+1	205 No	
<i>Carpinus betulus</i>	Hornbeam	60-90cm 1+1	435 No	
		0.30m cts in double staggered rows or 0.30m cts in single row as indicated		
<i>Acer campestre</i>	Field Maple	60-90cm 1+1	405 No	
<i>Crataegus monogyna</i>	Hawthorn	60-90cm 1+1	1650 No	
<i>Corylus avellana</i>	Hazel	60-90cm 1+1	620 No	
<i>Cornus sanguinea</i>	Dogwood	60-90cm 1+1	25 No	
<i>Ilex aquifolium</i>	Holly	30-45cm 2Lpot	335 No	
<i>Prunus spinosa</i>	Blackthorn	60-90cm 1+1	60 No	
<i>Rhamnus frangula</i>	Alder Buckthorn	60-90cm 1+1	20 No	
<i>Rosa canina</i>	Dog Rose	60-90cm 1+1	20 No	
<i>Sambucus nigra</i>	Elder	60-90cm 1+1	15 No	
<i>Viburnum opulus</i>	Guelder Rose	60-90cm 1+1	60 No	
TOTAL			3850 No	

Rev C02
21 Feb 2020
Additional new
Hedge planting

-  Existing or Retained Trees and Vegetation

 Root Protection Areas (RPA)

 Proposed Trees

 Proposed Planting Beds

 Proposed Raingarden Planted

 Proposed Raingarden Grass Finish

 Proposed Hedgerows
-  Grass Areas

 Bank Wildflower Mix

 Hydroseeded Bank/Wildflower Mix

 Swale Wildflower Mix

 Grass Pitch

 Proposed Raingarden Grass Finish

 Proposed Bulbs

Corscadden Associates
77 Fairleigh Road
Pontcanna, Cardiff. CF11 9JW
Tel 02920 373053
email ca@corscaddenassociates.com

**CEFN SAESON SCHOOL
NEATH**

Drawing Title
**LANDSCAPE NATIVE
BLOCKS & HEDGES**

Scale
approx 1: 750 at A1

Date
15 June 2019

26W007-CAA-XX-XX-DR-L-0008-C02