


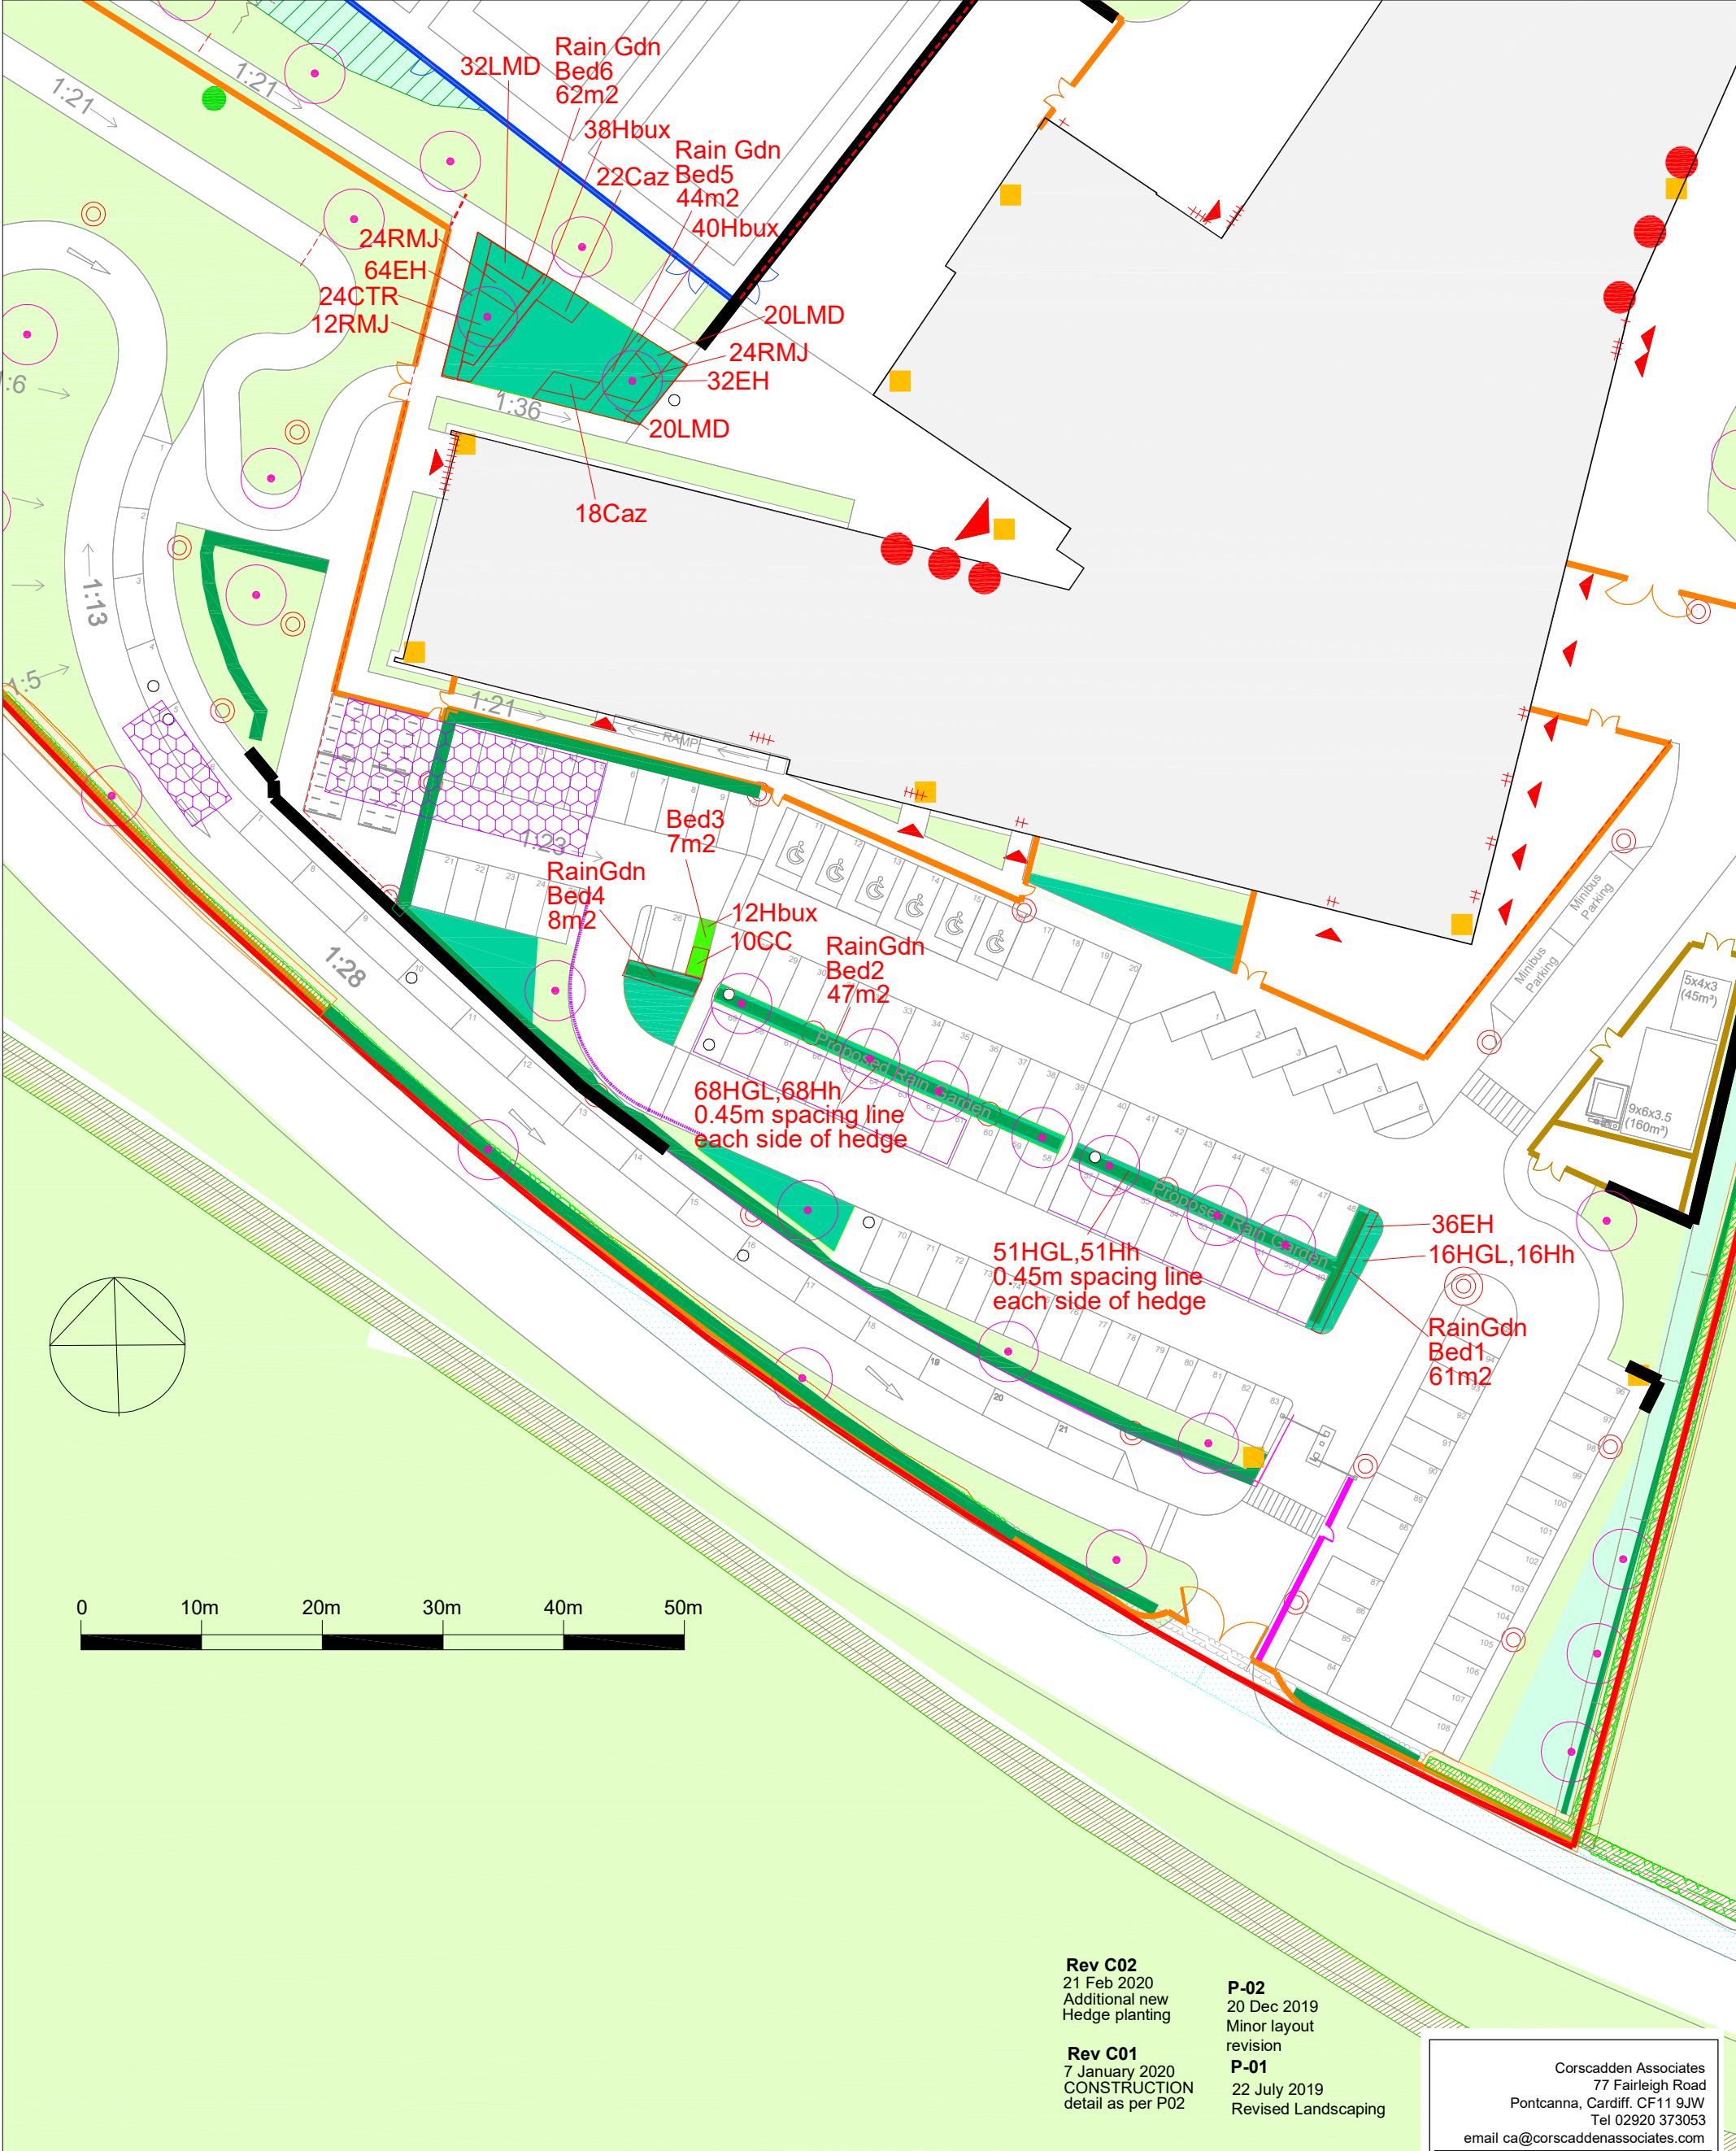

Rev C02
21 Feb 2020
Additional new
Hedge planting

Rev C01
7 January 2020
CONSTRUCTION
detail as per P02

P-02
20 Dec 2019
Minor layout
revision

P-01
22 July 2019
Revised Landscaping

Corscadden Associates
77 Fairleigh Road
Pontcanna, Cardiff. CF11 9JW
Tel 02920 373053
email ca@corscaddenassociates.com

**CEFN SAESON SCHOOL
NEATH**

Drawing Title
**LANDSCAPE PLANTING
BEDS**

Scale Date
approx 1: 250 at A1 8July2019

26W007-CAA-XX-XX-DR-L-0010-C02

PLANTING BEDS 1-6			
Cistus corbariensis	30-45cm 3Lpot	10	No
Choisya Aztec Pearl	45-60cm 3Lpot	40	No
Ceanothus thyrsiflorus Repens	45-60cm 3Lpot	24	No
Euonymus Harlequin	20-30cm 2Lpot	132	No
Hebe buxifolia	20-30cm 2Lpot	90	No
Hedera helix Glacier	60-90cm 2Lpot	135	No
Hedera helix	60-90cm 2Lpot	135	No
Lavandula Munstead Dwarf	20-30cm 2Lpot	72	No
Rosmarinus Miss Jessup Upright	45-60cm 3Lpot	60	No
TOTAL		698	No

