
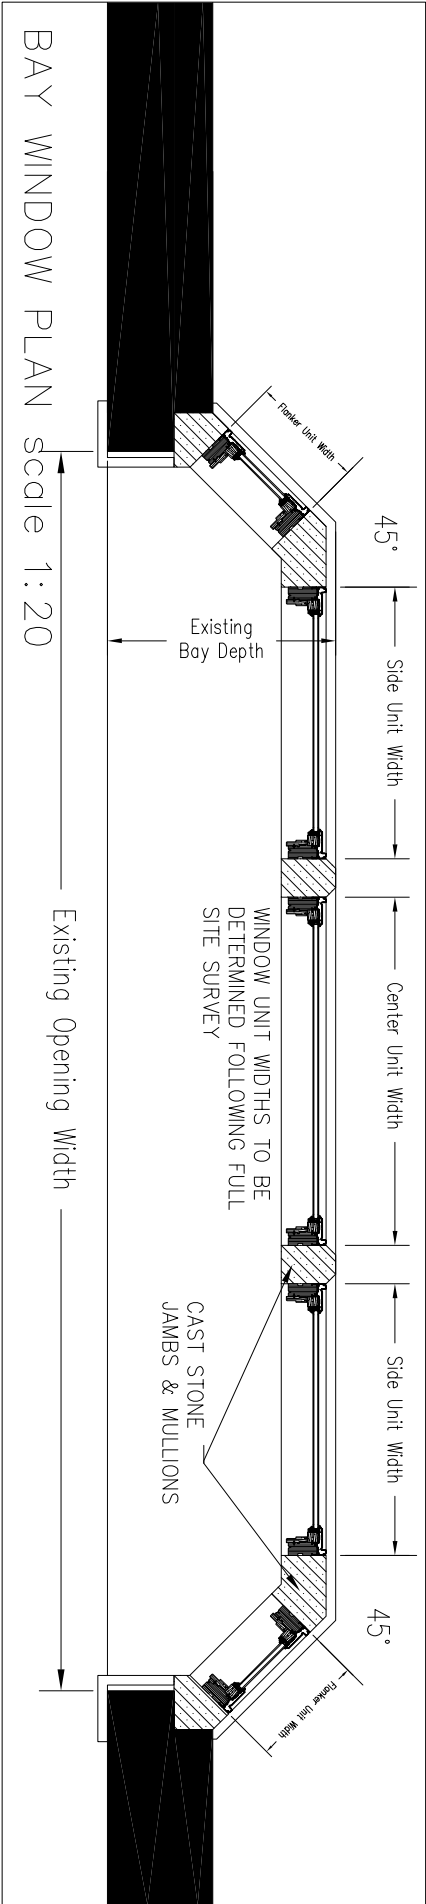
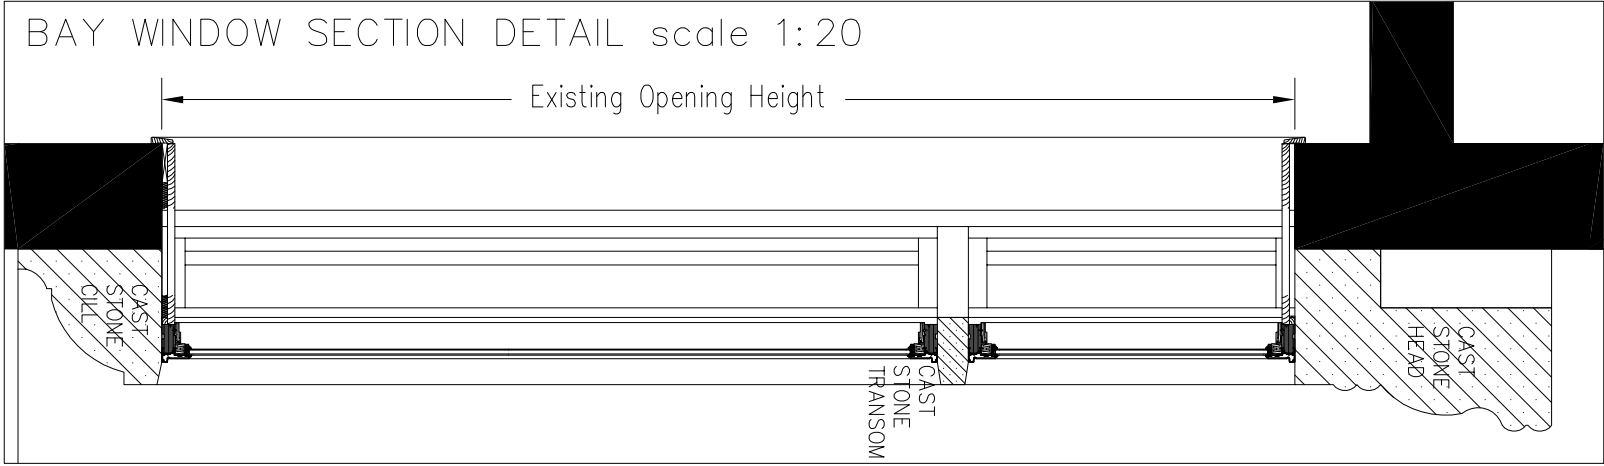
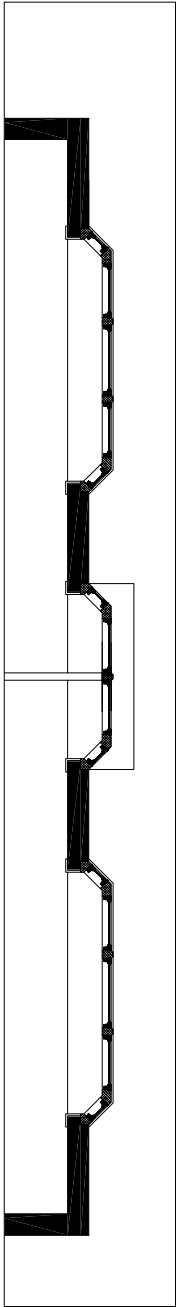
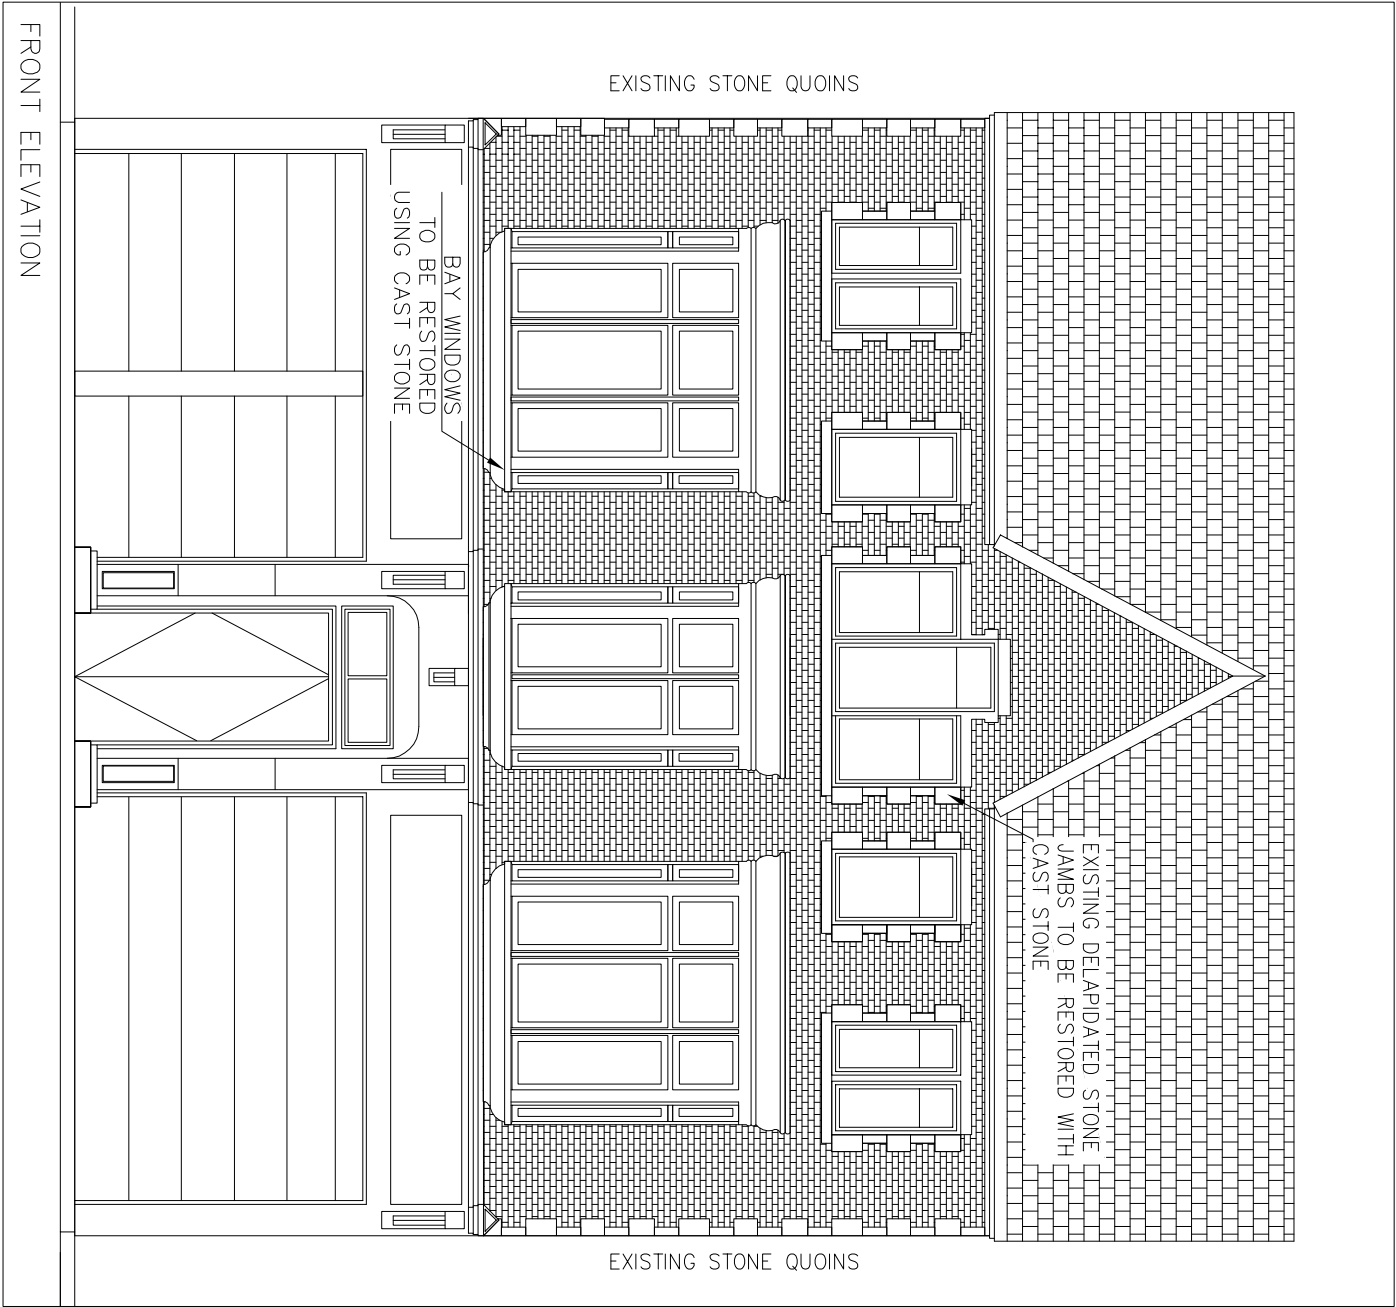


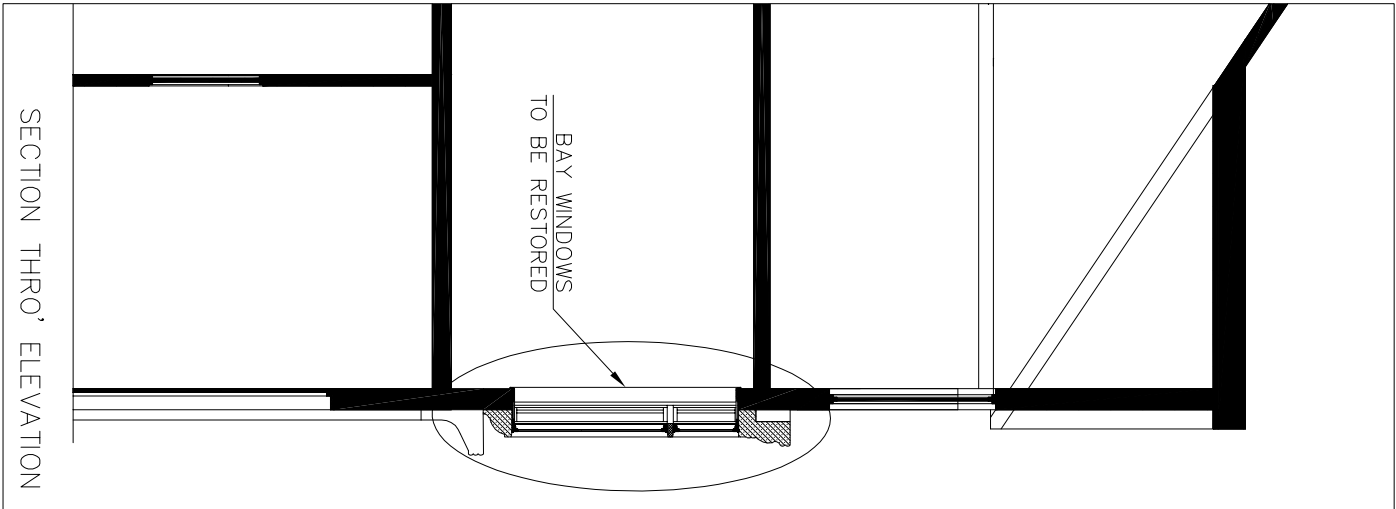

Project			
62 STATION ROAD FORT TALBOT, WALES			
Drawing Title			
PROPOSED FACADE RESTORATION OF FIRST FLOOR BAY WINDOWS			
Scale			
1:100			
Drawn			
WA	Checked	11.02.2020	Date
Project No			
0419	Drawing No	P02	Rev
Status			
PLANNING			

realm design

architects

28, Bucks Court
Foston Rise
London SE15 4UG
Tel: 0207 642 5766
2011
wajber@realmarch.com

Project Name

MR MAXIMUS OKWOR

A	RESTORING BAY WINDOWS	WA	1202
Scale	Revision	Drawn	Checked