

SITE CROSS SECTION & INDICATIVE STREET SCHENE

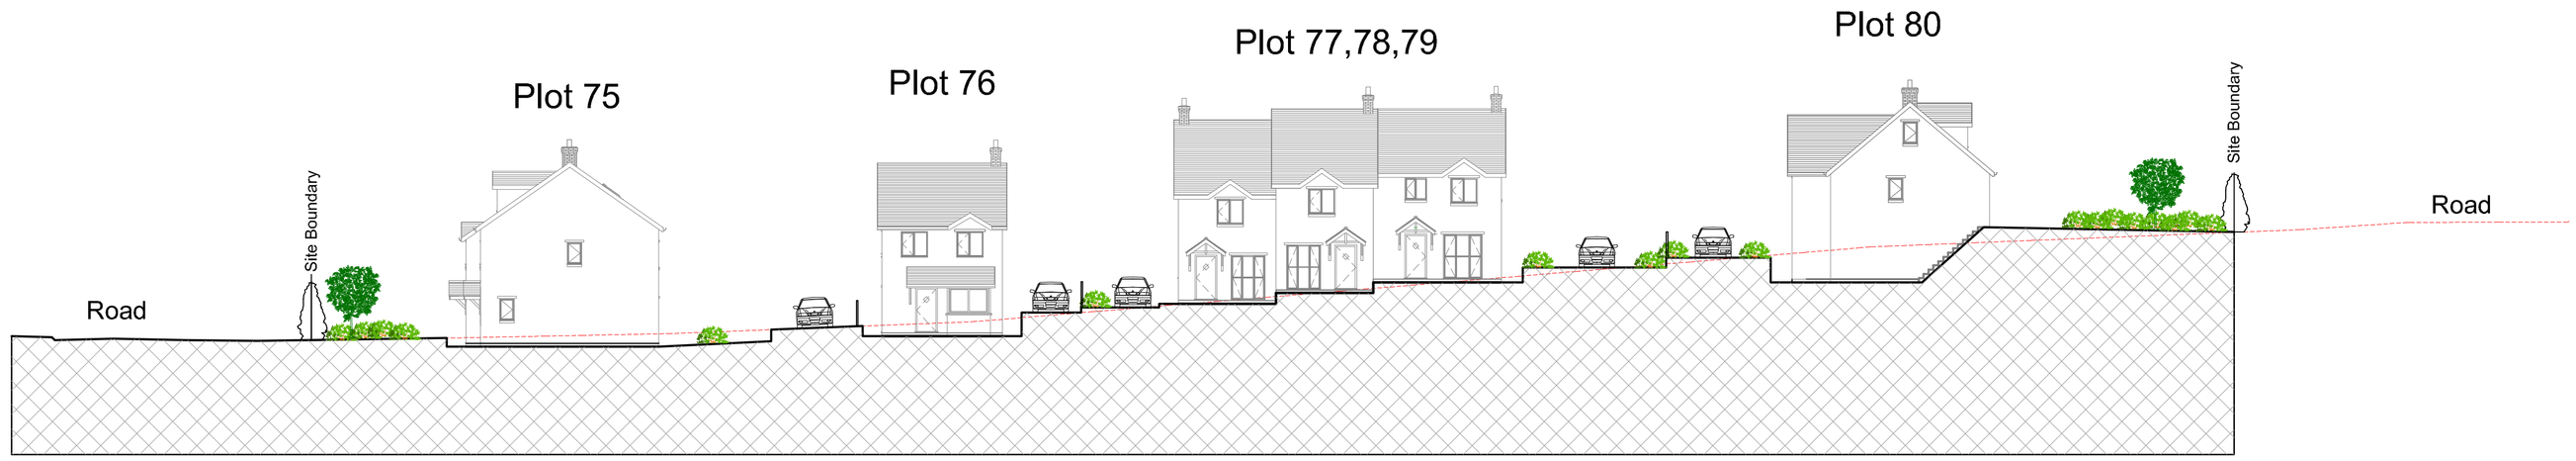

Street Scene A-A 1:200

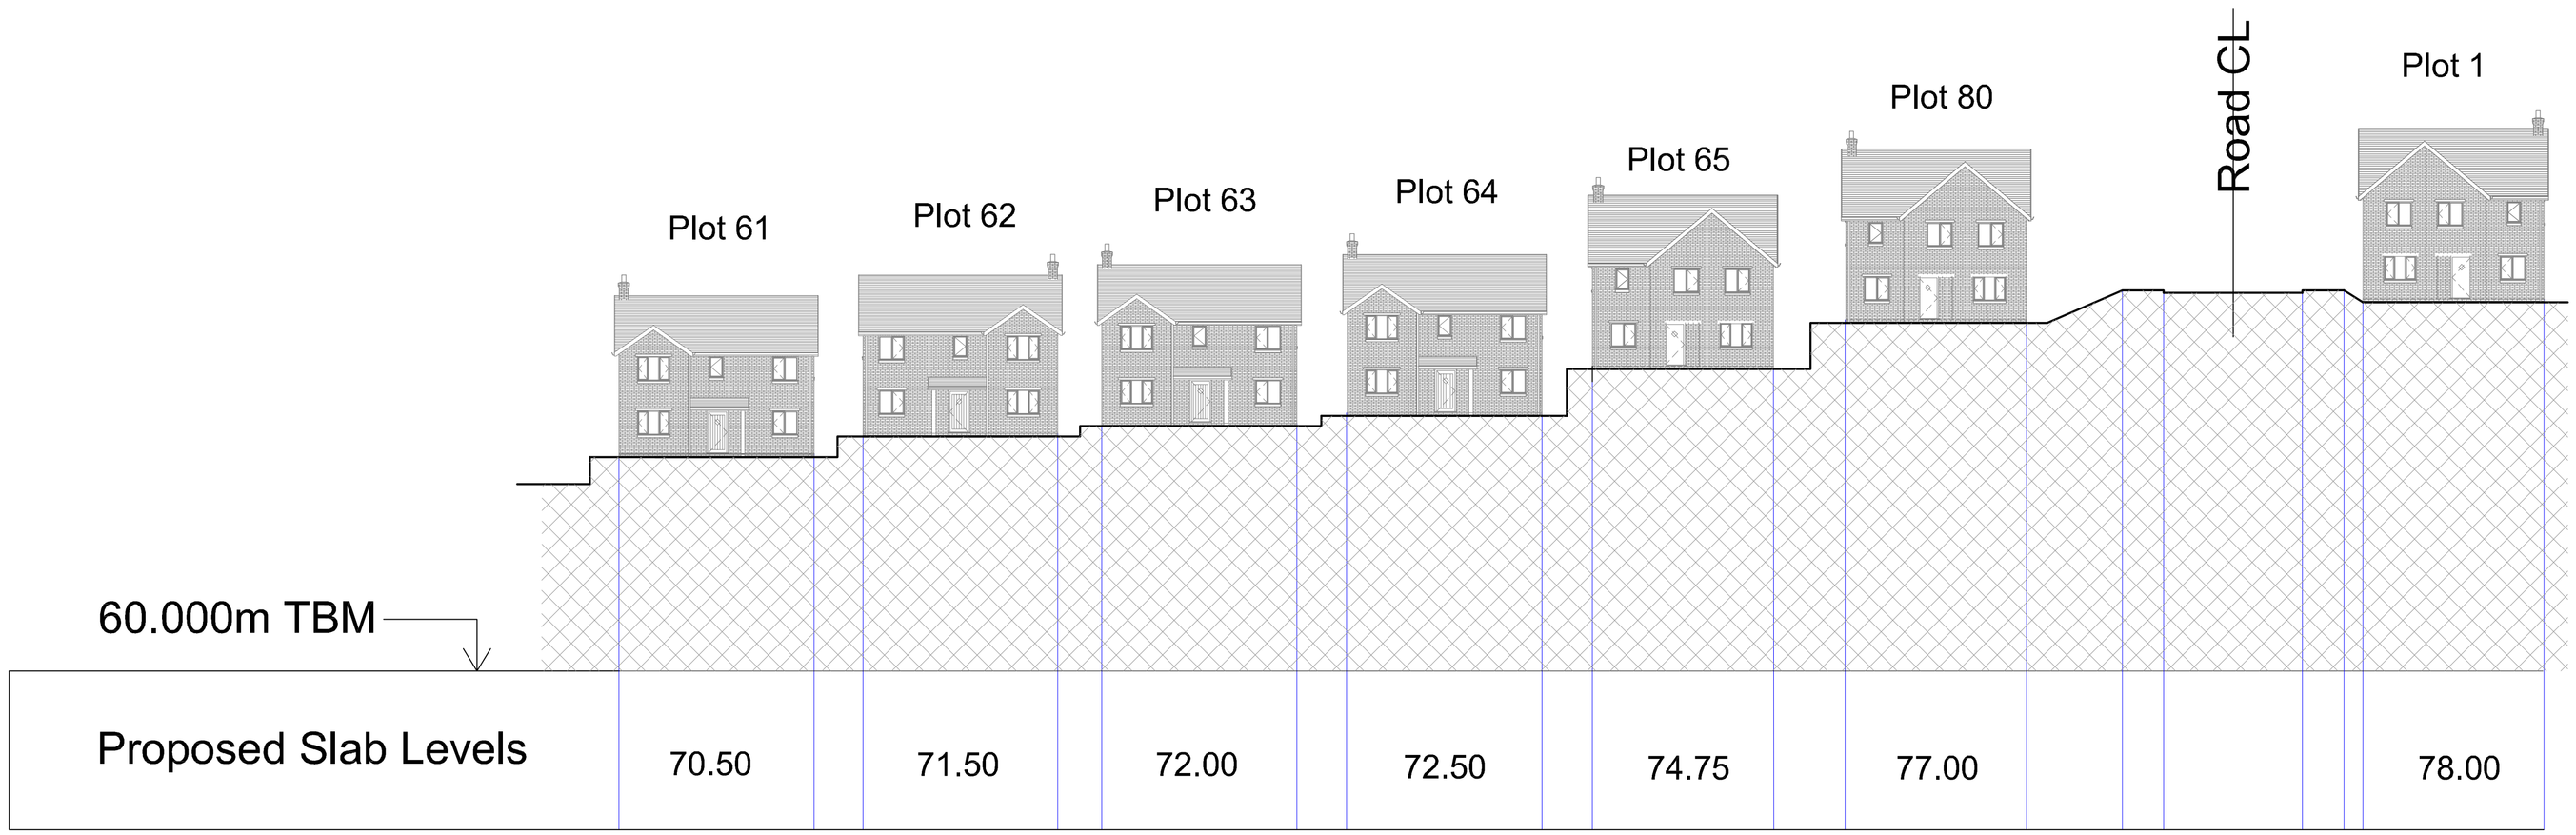

Section B-B 1:200

THIS SCHEME IS SUBJECT TO LOCAL PLANNING AND ALL OTHER NECESSARY CONSENTS. ALL DIMENSIONS, SITE LEVELS AND AREAS WHERE GIVEN ARE APPROXIMATE AND SUBJECT TO SITE SURVEY UNLESS STATED OTHERWISE. ALL DIMENSIONS MUST BE CHECKED ON SITE BY THE CONTRACTOR BEFORE WORK. THIS DRAWING IS TO BE READ IN CONJUNCTION WITH ALL RELEVANT CONSULTANT'S AND/OR SPECIALISTS DRAWINGS OR DOCUMENTS. SAURO ARCHITECTURAL DESIGN MUST BE NOTIFIED OF ANY VARIATIONS OR DISCREPANCIES BEFORE THE AFFECTED WORK IS PROCEEDED WITH. ALL NOTES RELATING TO ASPECTS OF FOUNDATIONS, RETAINING WALLS AND OTHER STRUCTURAL ELEMENTS ARE TO BE REFERRED TO THE STRUCTURAL ENGINEER FOR CLARIFICATION.

PLANNING

Revision	Description	Date

sauro ARCHITECTURAL DESIGN

Client
Enzo`s Homes Ltd

Project Title
Land off Heol y Glyn,
Glynneath
SA11 5AT

Drawing Title
Street Scene & Cross Section

Scale	Drawn by
1:200	**4**

Date	Job No.	Drawing No.
10.02.2020	**E-634**	**09**

Revision	Checked	Sheet Size
0	**0**	**A1**

SAURO ARCHITECTURAL DESIGN LTD
9 ELLISTON TERRACE,
CARMARTHEN, SA31 1HA
Tel: (01267) 233 684
Email: design@sauro.co.uk
© Drawing Copyright Sauro Architectural Design Ltd