


Section B
Scale Parameters.

Min Height	5.000m
Max Height	5.500m
Min Width	12.000
Max Width	13.000m
Min Depth	9.000m
Max Depth	10.000m

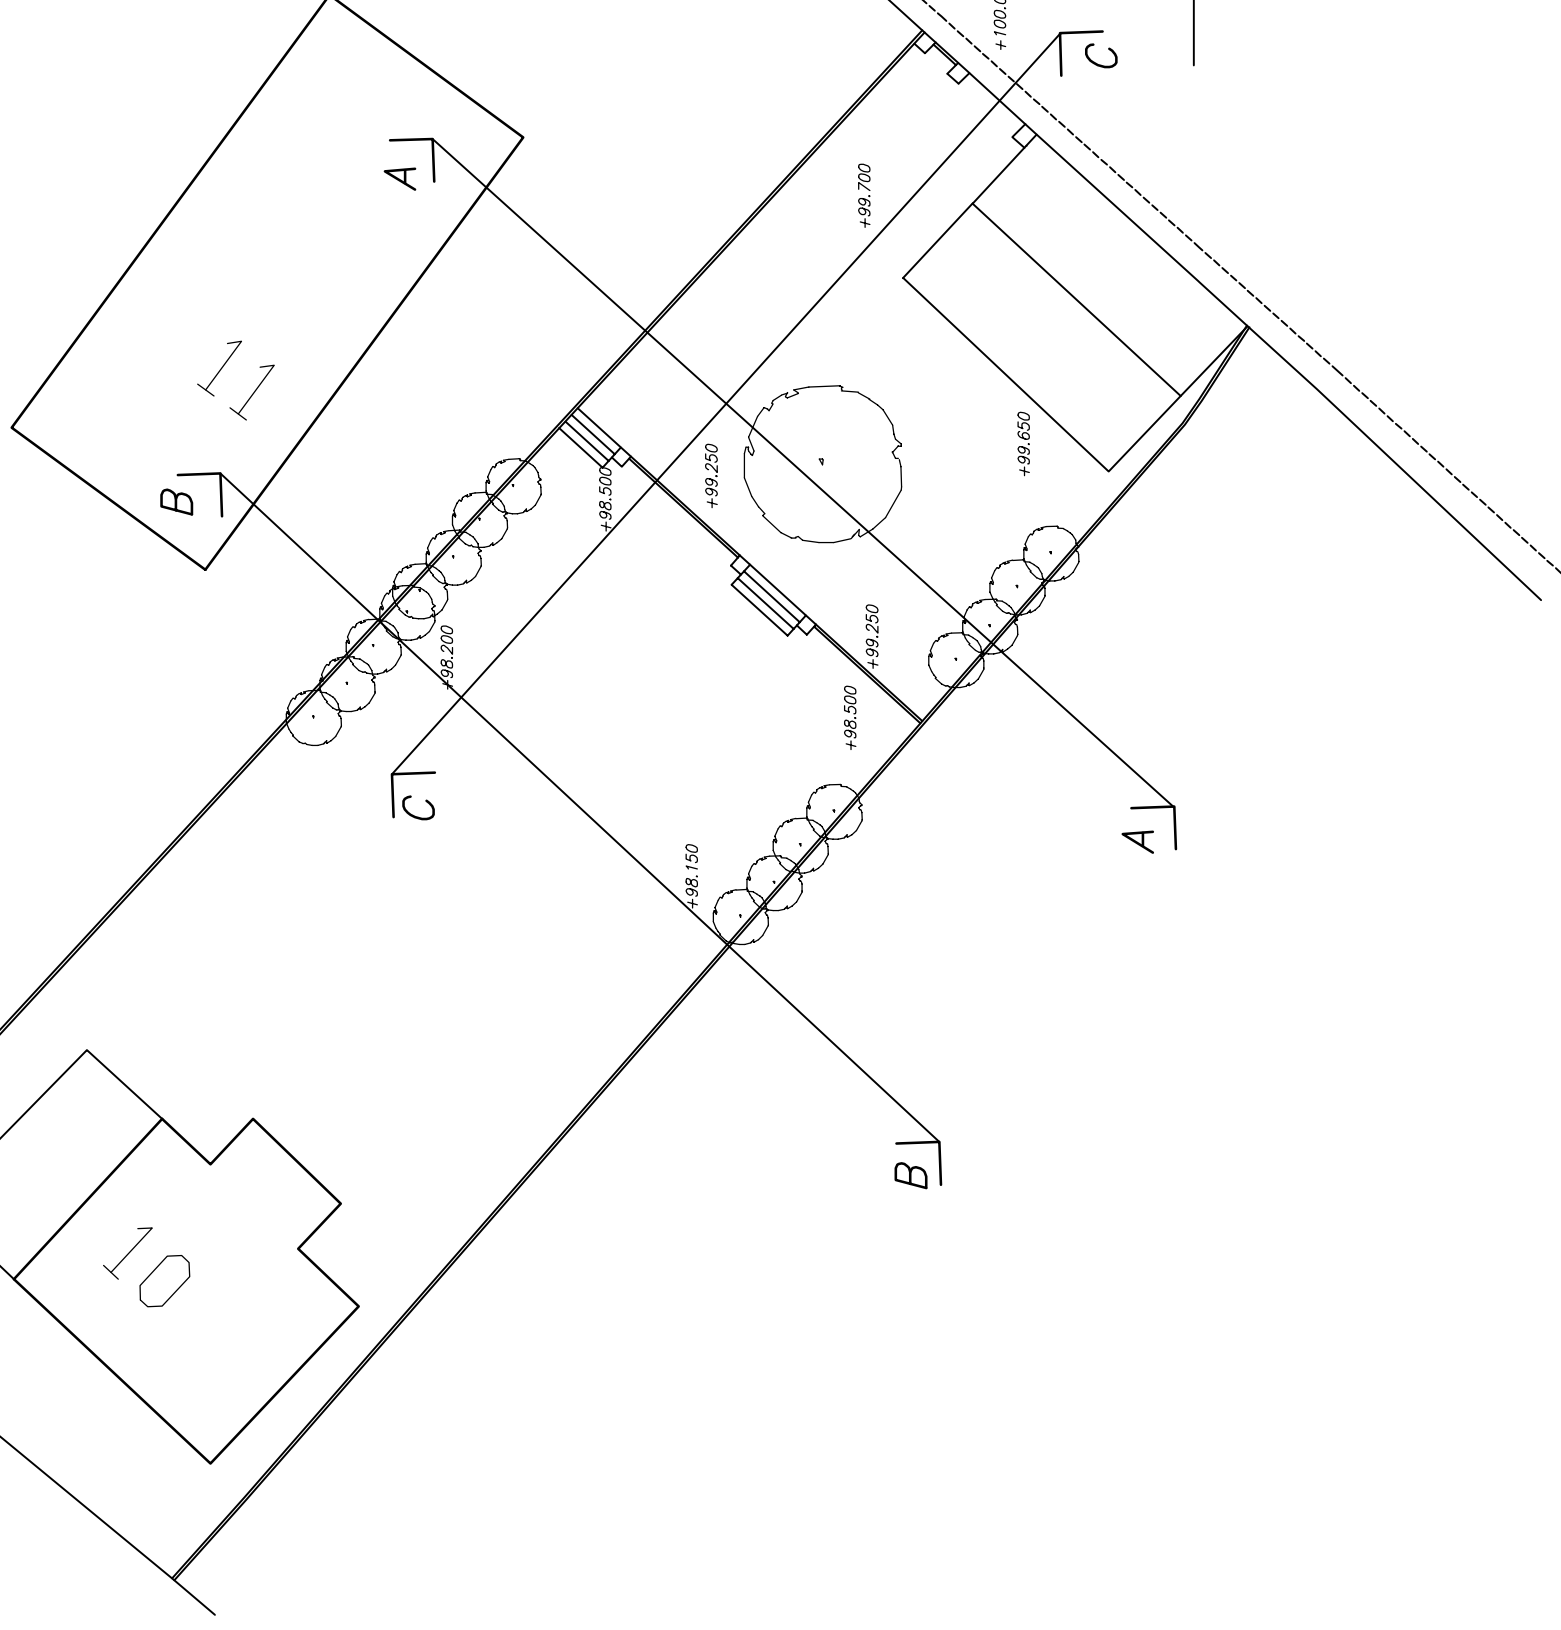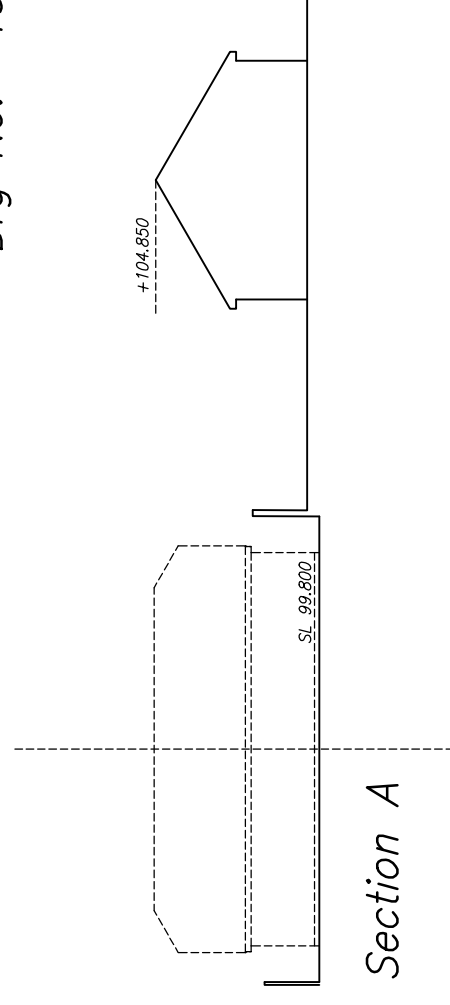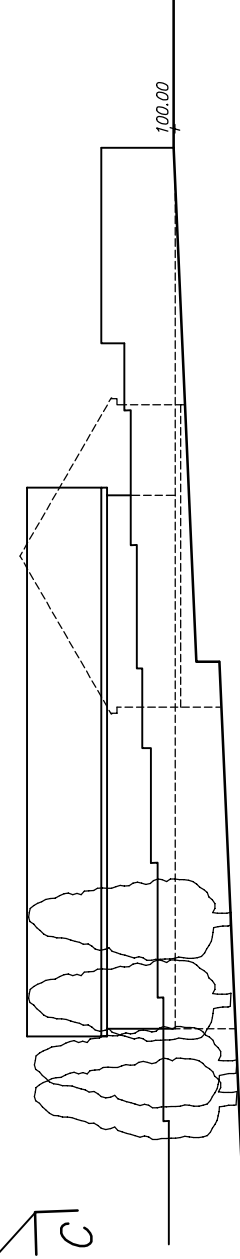

Section C

Site Survey and Sections
Scale 1:250 @A3

concept
ARCHITECTURAL SERVICES

4 Riverside Court Penrycae Swansea SA9 1YW
 01792 812010 Fax 01792 812010