



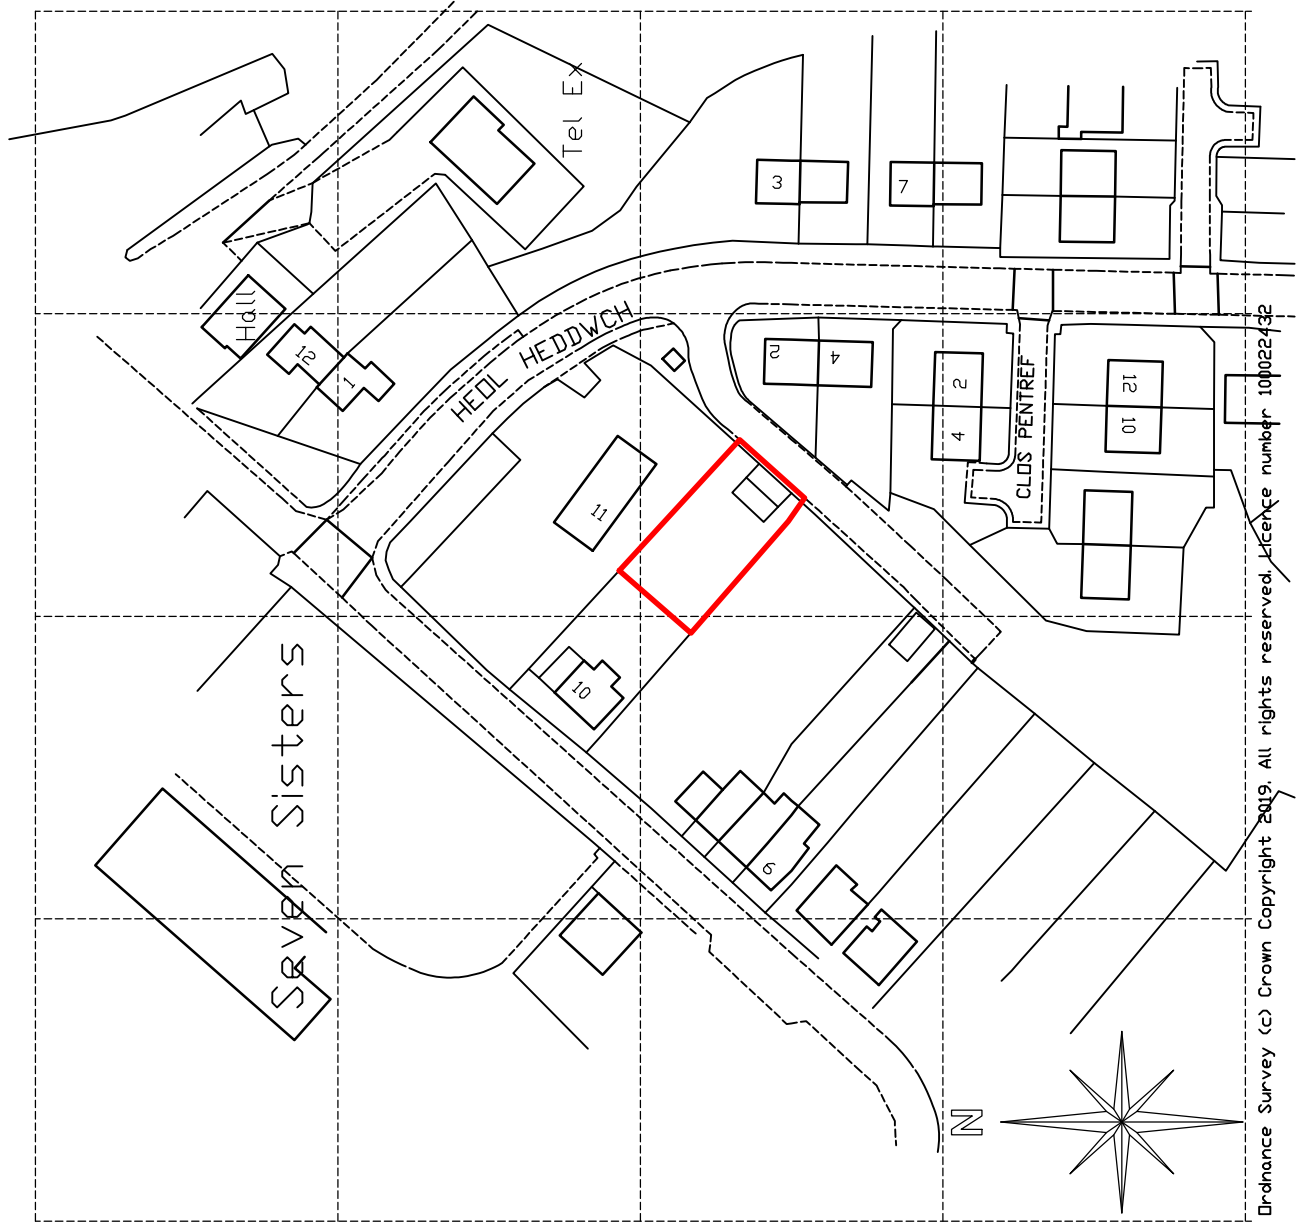

Location Plan Scale 1:1250 @A3

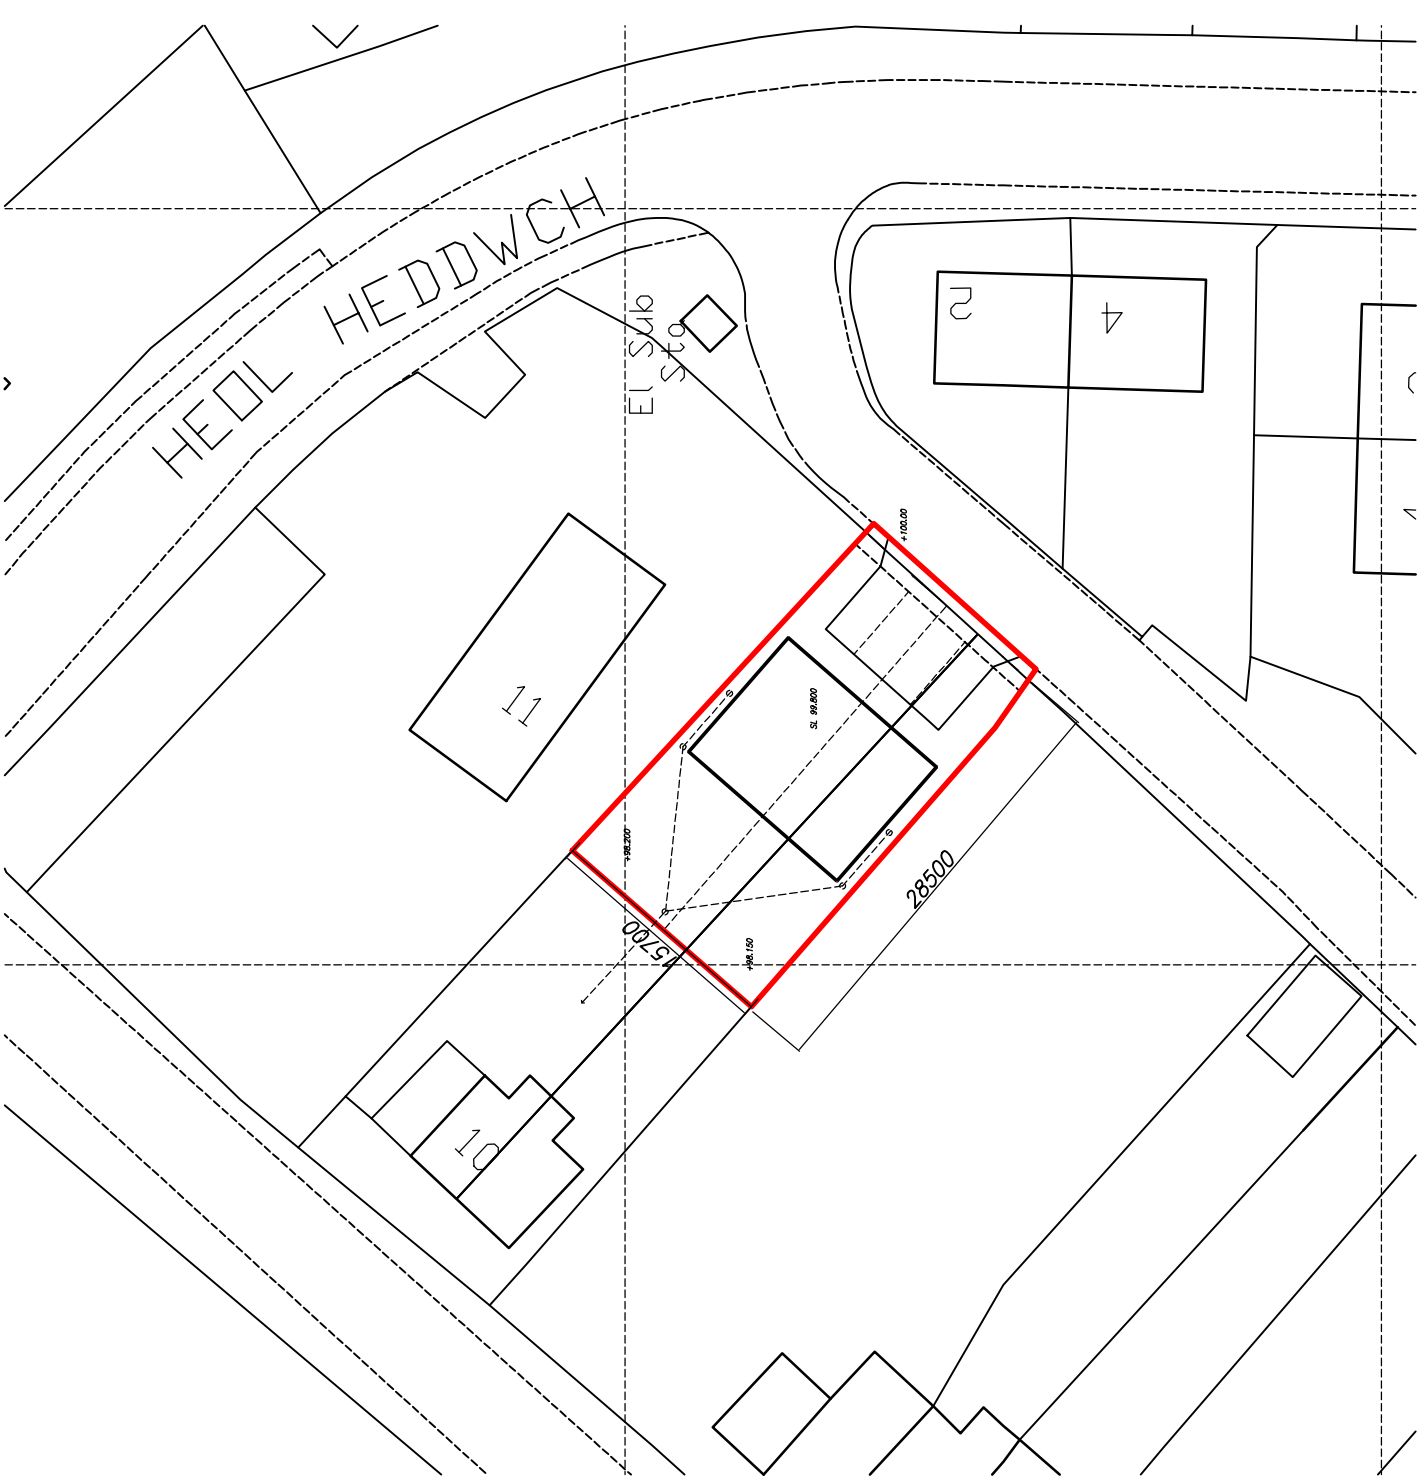

Block Plan Scale 1:500 @A3