


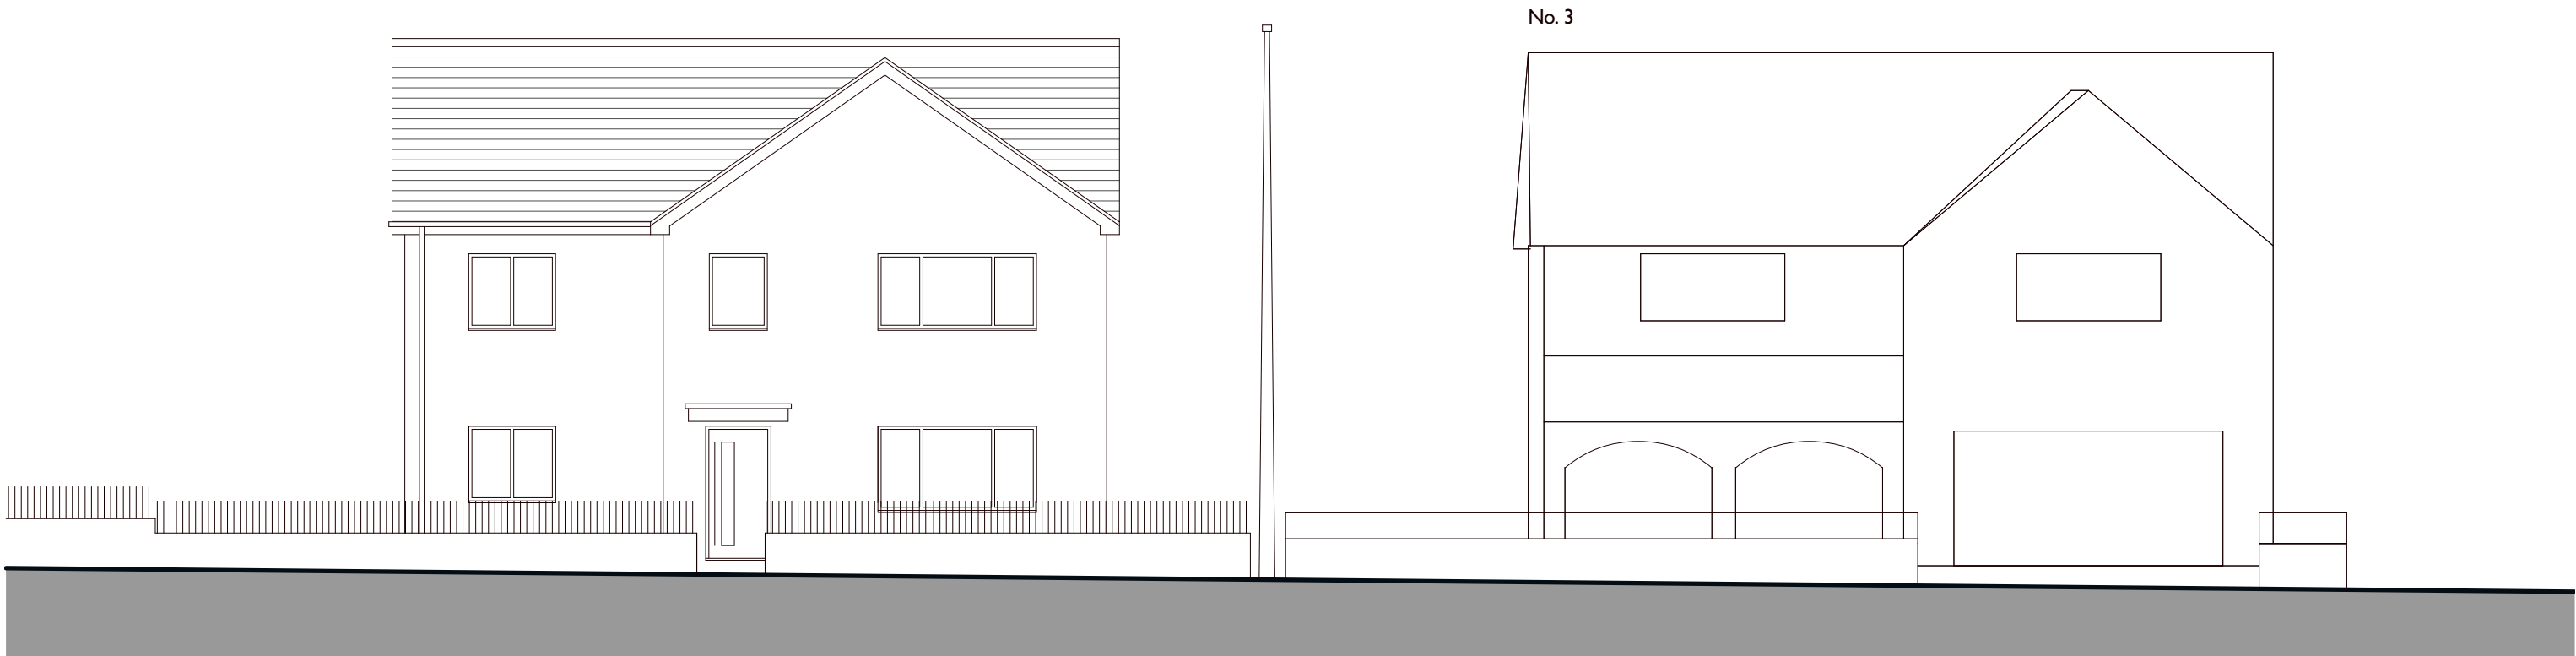

PROPOSED STREET SCENE

Scale 1 / 100 @ A3



Revisions
A. Dwelling reduced in size. 09.02.20

LAND ADJACENT TO 3 GARBETT PLACE, CRYNANT, NEATH
 Mr & Mrs Thompson
SCHEME DESIGN: Proposed Street Scene

2002-06A
 1:100 @ A3
 January 2020