




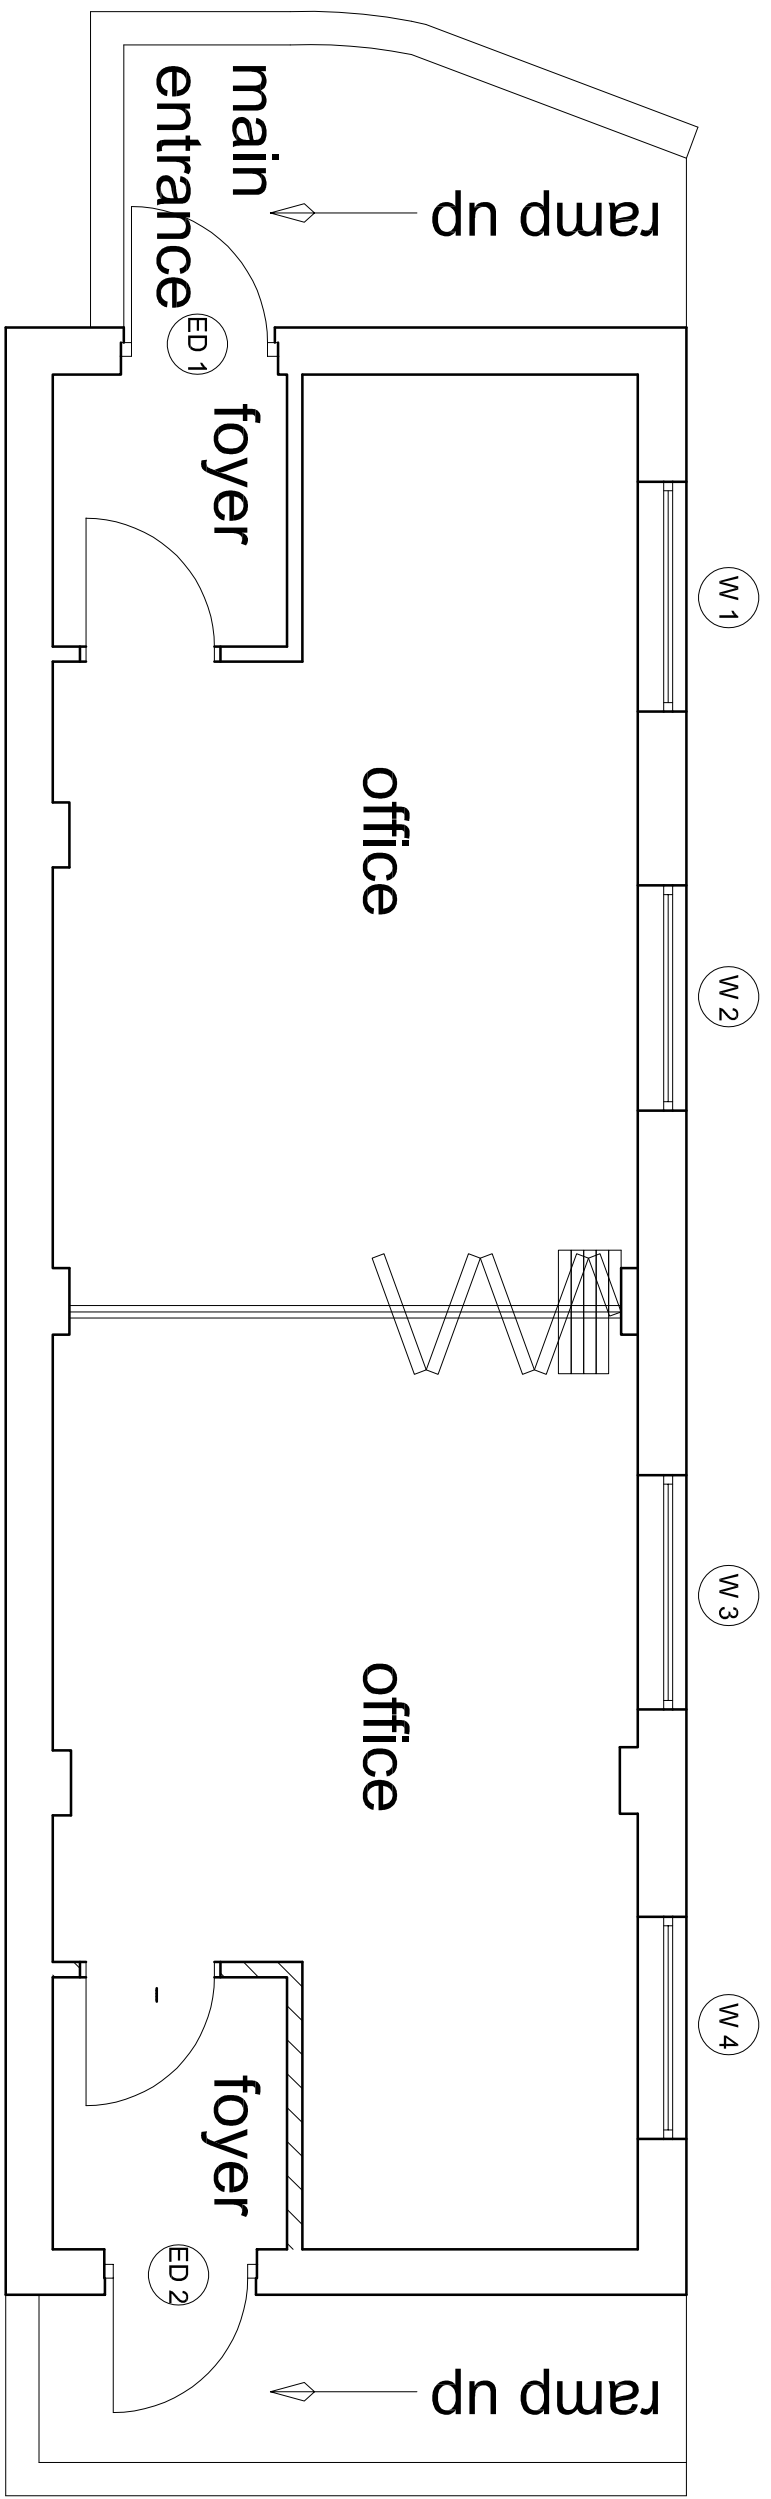

PROPOSED WINDOW SCHEDULE UNIT 3 1:50

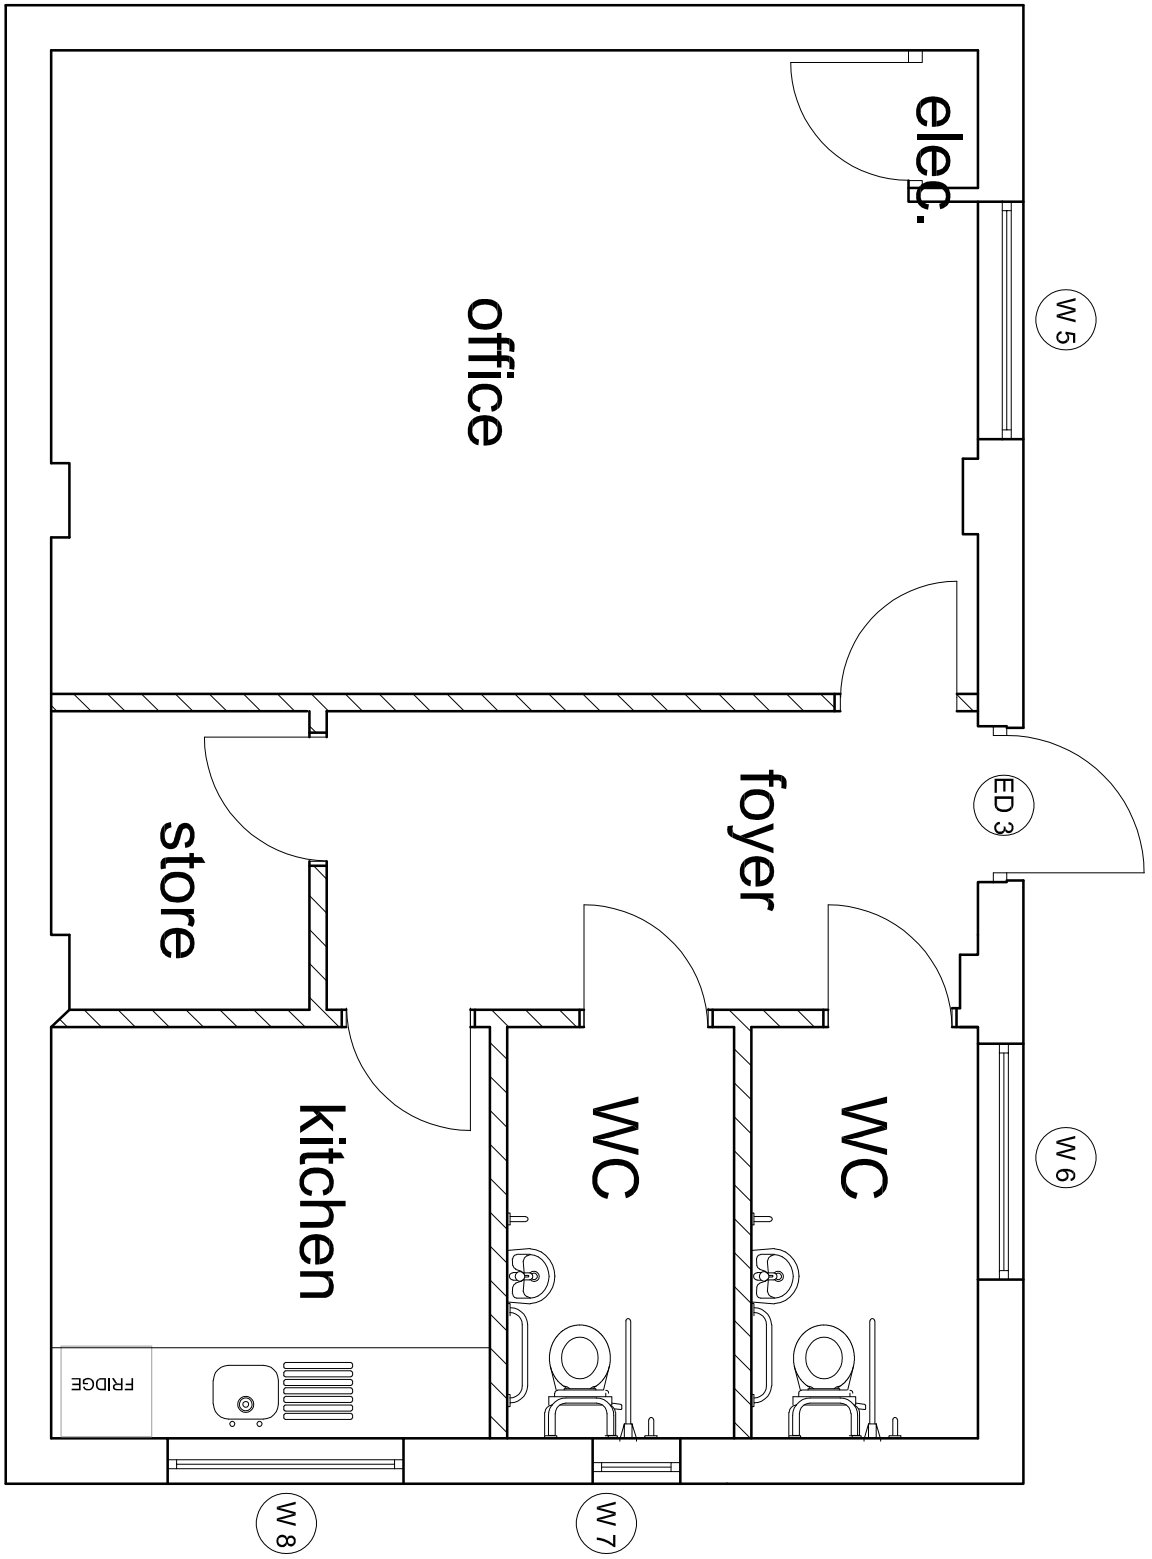

PROPOSED WINDOW SCHEDULE UNIT 2 1:50

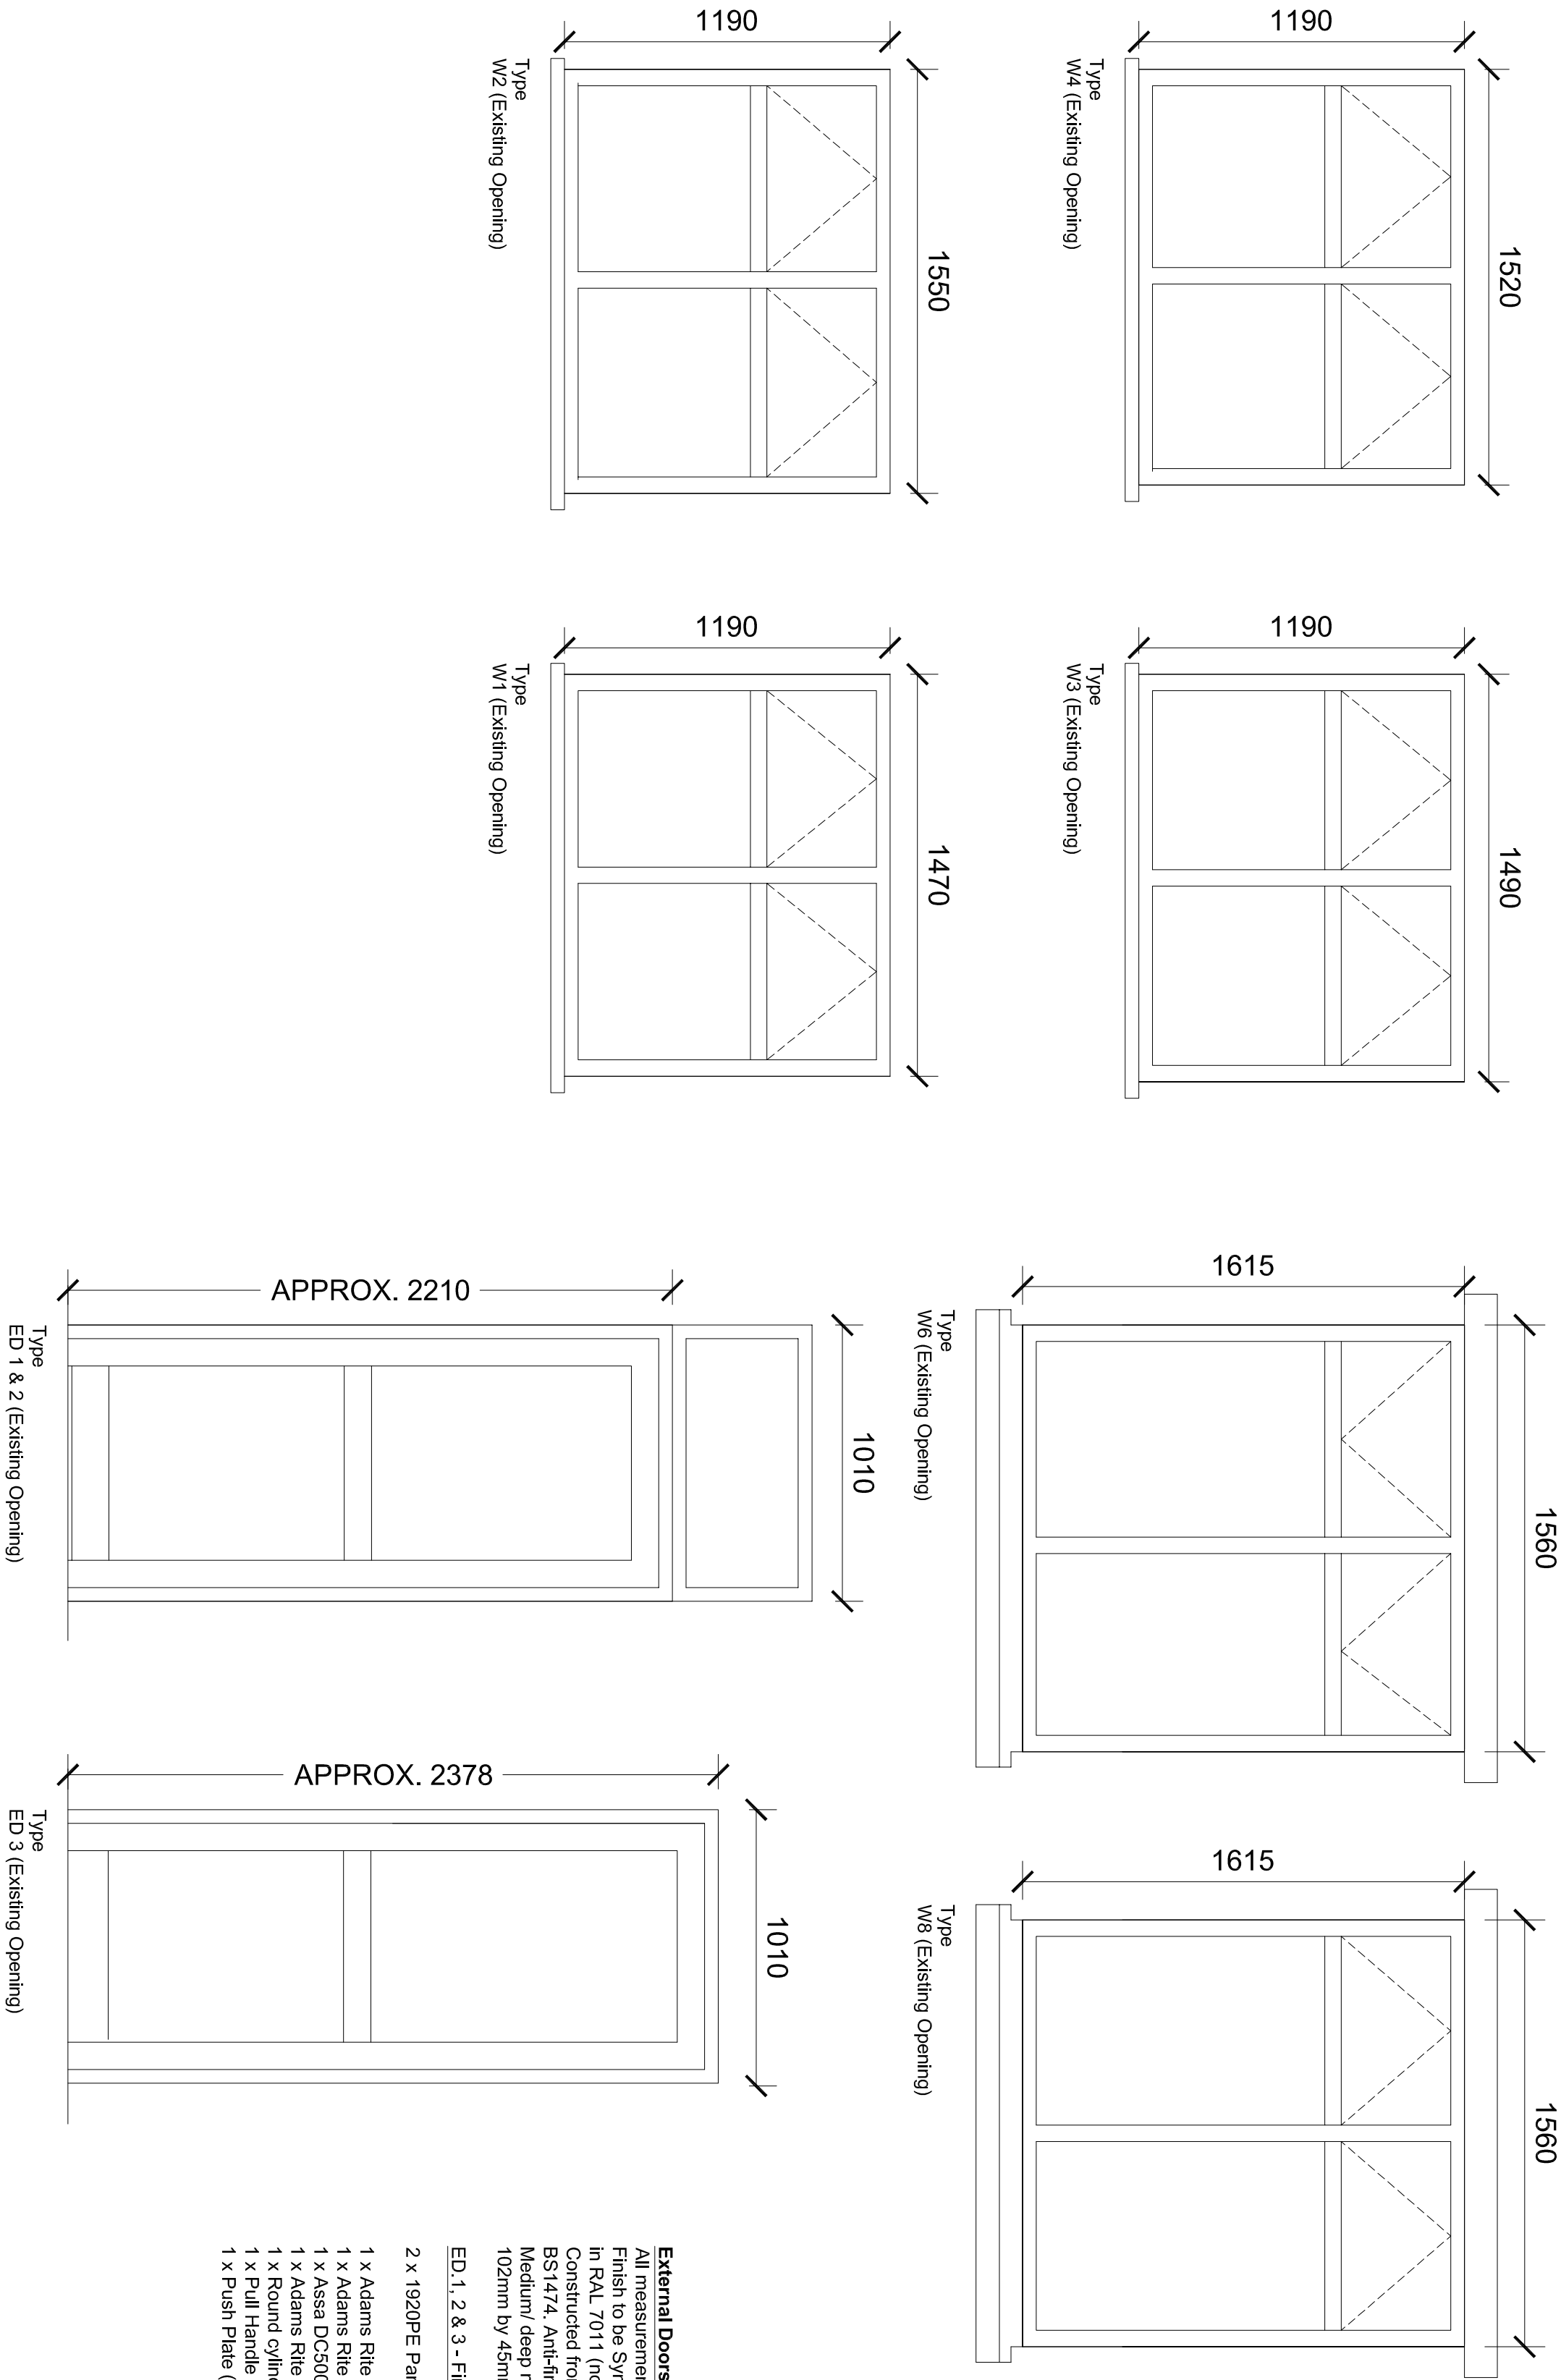

- External Doors**
- 2 x 1920PE Panic Bolt
 - 1 x Adams Rite 4750 - Euro profile cylinder deadlatch
 - 1 x Adams Rite 4760 - Electric Strike (Fail safe)
 - 1 x Assa D250/A2500 Chaser
 - 1 x Assa D250/A2500 - Security Deadlock
 - 1 x Round Cylinder & Turn
 - 1 x Pull Handle (TBC)
 - 1 x Push Plate (TBC)
- ED 1, 2 & 3 - Fire Escape Doors**
- 1 x Adams Rite 4750 - Euro profile cylinder deadlatch
 - 1 x Adams Rite 4760 - Electric Strike (Fail safe)
 - 1 x Assa D250/A2500 Chaser
 - 1 x Assa D250/A2500 - Security Deadlock
 - 1 x Round Cylinder & Turn
 - 1 x Pull Handle (TBC)
 - 1 x Push Plate (TBC)
- Windows**
- All measurements to be checked on site prior to manufacture.
 - External windows and doors to be manufactured from the Nolan UPVC system or similar approved supplied and fitted by the window and door manufacturer in prepared openings.
 - Glazing (double glazed unit total 'u' value min. 1.8W/m²K). To be low E, 4mm laminated, second high performance clear outer skin, 12mm cavity to be argon filled, 6.4mm clear laminated inner skin.
 - Glazing secured with internal beading with gaskets to seal.
 - Performed concrete sill to fit, all bedded in an approved silicone sealant.
 - Hardware - Top hung window sash to open outwards, hung on s/s friction hinges, fitted with s/s handles with security locking devices.
 - All opening windows not to project beyond face of external render.
 - All windows to toilet areas to be bottom hung to open inwards.

NOTES

1. All dimensions in millimetres unless otherwise stated.

Rev	A	Room name revised	HY	Dr	Ch	Apr	Mar 20
Details							



Neath Port Talbot
Castell-nedd Port Talbot
County Borough Council Cynghor Swyddfa Sir

Making a difference *Gwahanlaeth er gwell*

PROPERTY & REGENERATION
Gareth Nutt B.Sc(Hons), M.Sc., DMS, FRICS
CORPORATE DIRECTOR OF ENVIRONMENT
THE QUAYS, BRUNEL WAY
BAGLAN ENERGY PARK SA11 2GG
www.npt.gov.uk

Project

UNITS 2 & 3
ABERAVAN FIRE STATION
WATER STREET
PORT TALBOT

Drawing Title	PROPOSED WINDOW SCHEDULE			
File No.	Property Ref. No.			
Drawn	HY	Checked		Approved
Date		Date		Date
Scales	1:50 & 1:20			
Drawing No.	A1183-04	Rev. A		