

Rev. A

Dwg. No.


Project

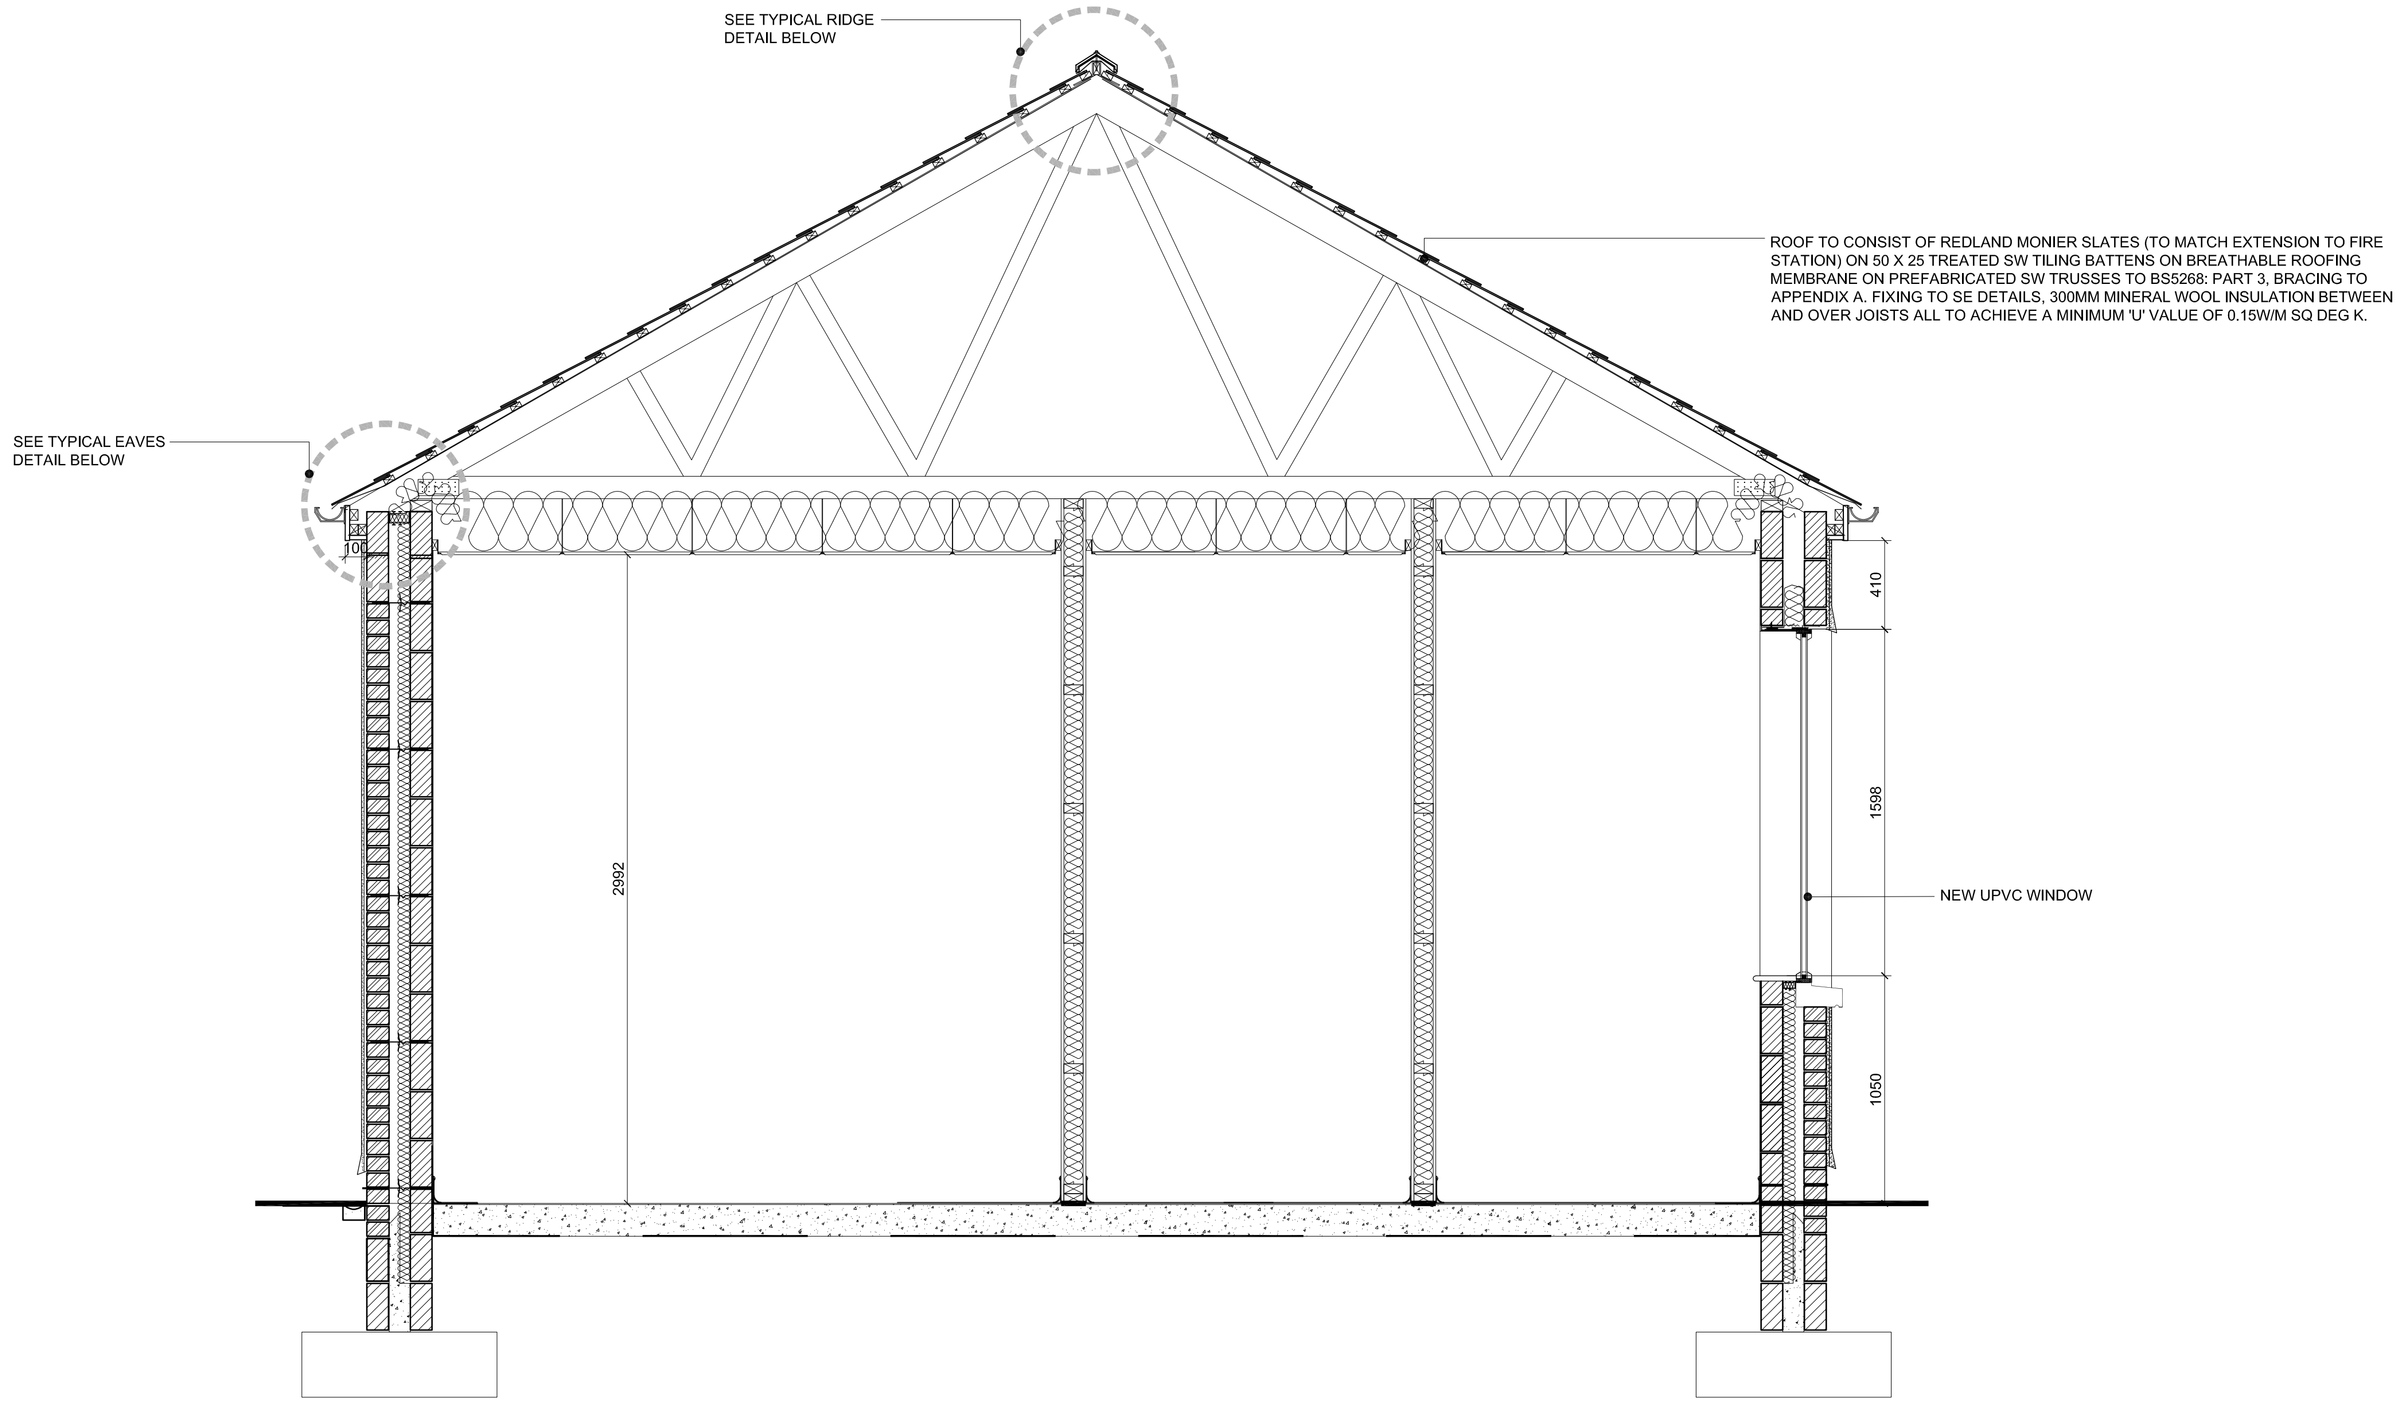

TYPICAL SECTION UNIT 2 1:20

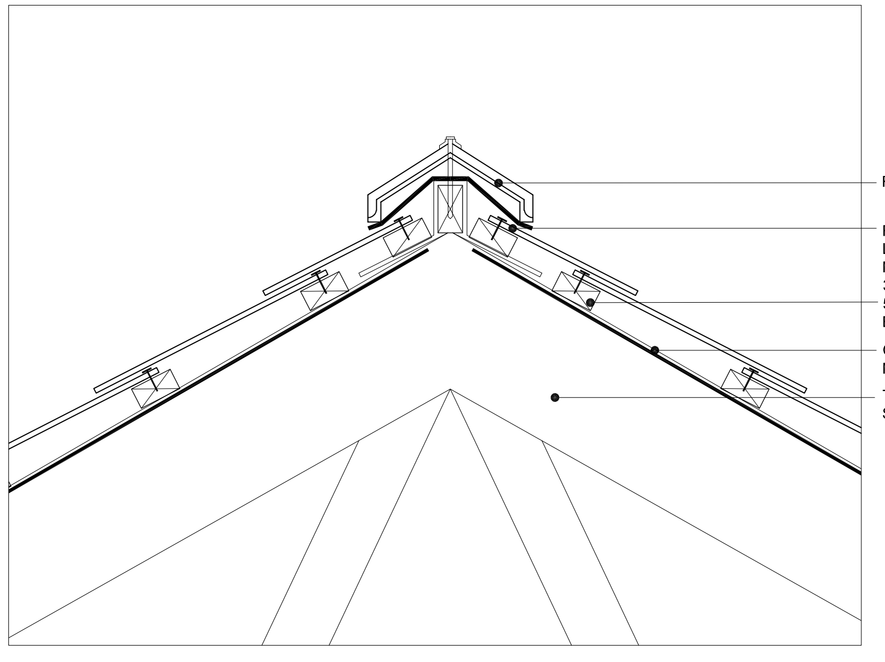

TYPICAL RIDGE DETAIL 1:5

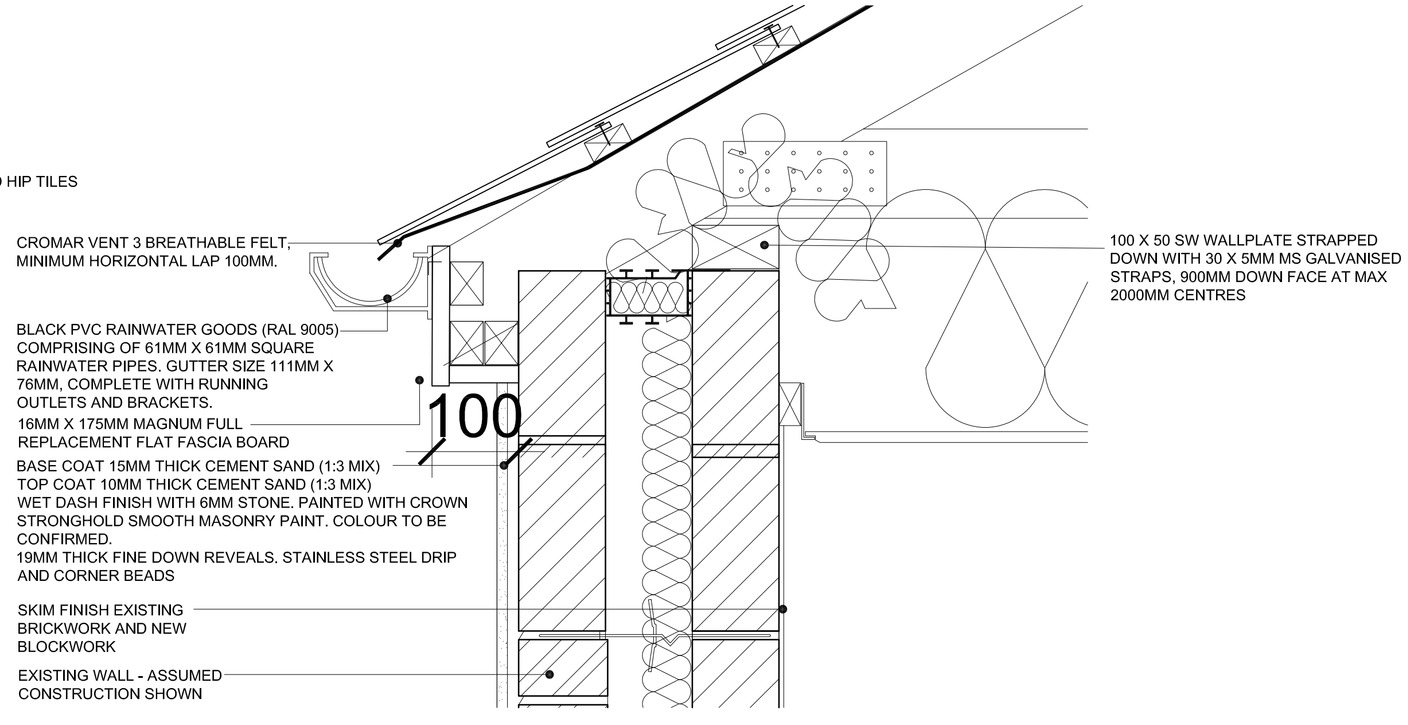

TYPICAL EAVES DETAIL 1:5

NOTES

1. **All dimensions in millimetres unless otherwise stated.**

Rev	Details	Dr	Ch	Apr	Date
A	Eaves detail revised	HY			Mar '20

Neath Port Talbot
Castell-nedd Port Talbot
County Borough Council Cyngor Bwrdeistref Sirol
Making a difference *Gwahaniaeth er gwell*

PROPERTY & REGENERATION
Gareth Nutt B.Sc(Hons), M.Sc., DMS, FRICS
CORPORATE DIRECTOR OF ENVIRONMENT
THE QUAYS, BRUNEL WAY
BAGLAN ENERGY PARK SA11 2GG
www.npt.gov.uk

Project

UNITS 2 & 3
ABERAVAN FIRE STATION
WATER STREET
PORT TALBOT

Drawing Title

PROPOSED
SECTION & DETAILS

File No.		Property Ref. No.			
Drawn	HY	Checked		Approved	
Date		Date		Date	
Scales	1:20 & 1:5				
Drawing No.	A1183-08			Rev.	A

THIS IS A C.A.D. PRODUCED DRAWING AND SHOULD NOT BE AMENDED BY HAND.