



**BLOCK PLAN 1:200**

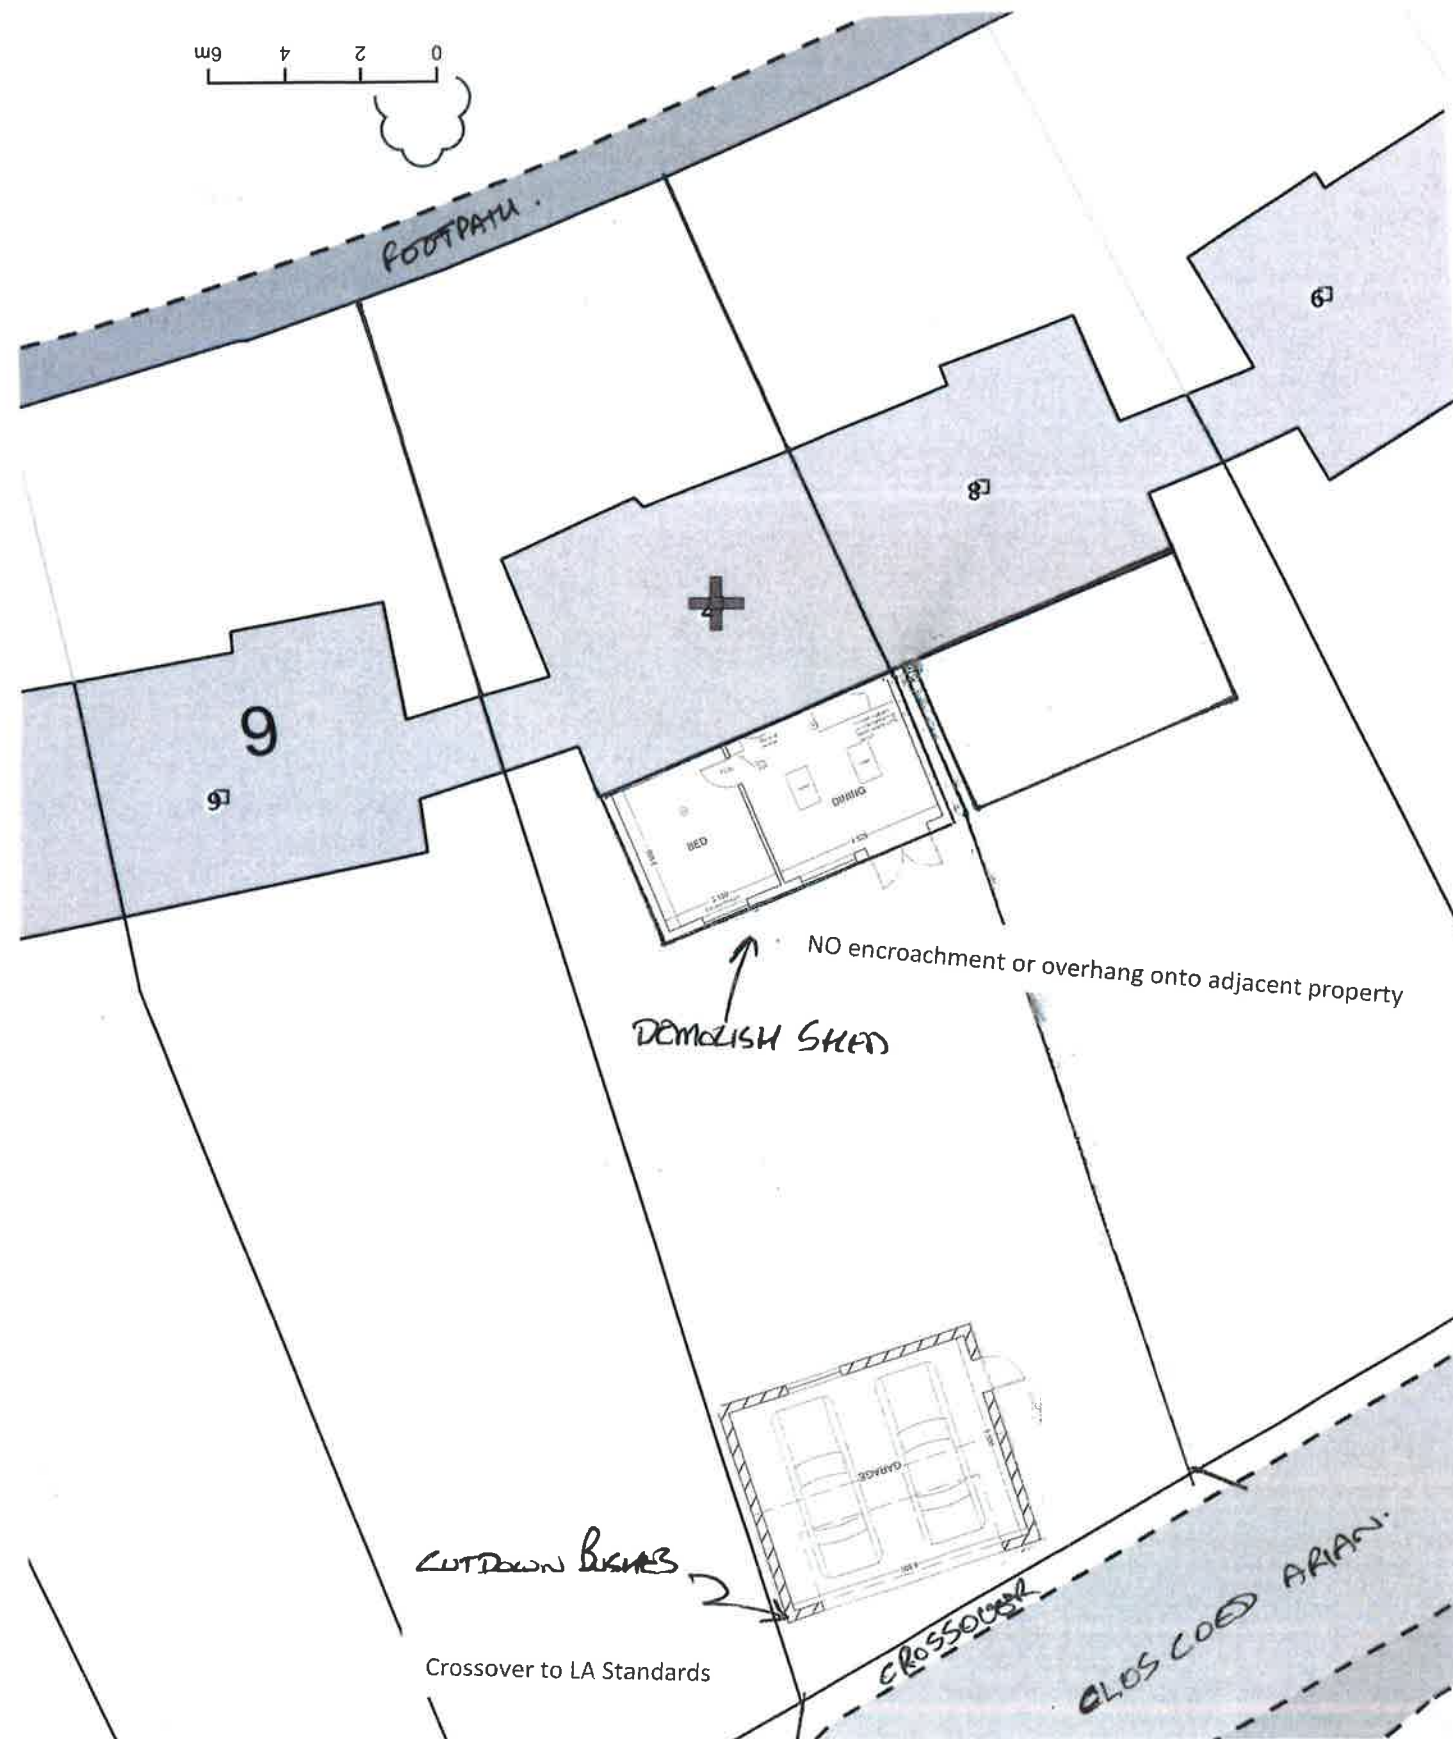

**LOCATION PLAN 1:1250**

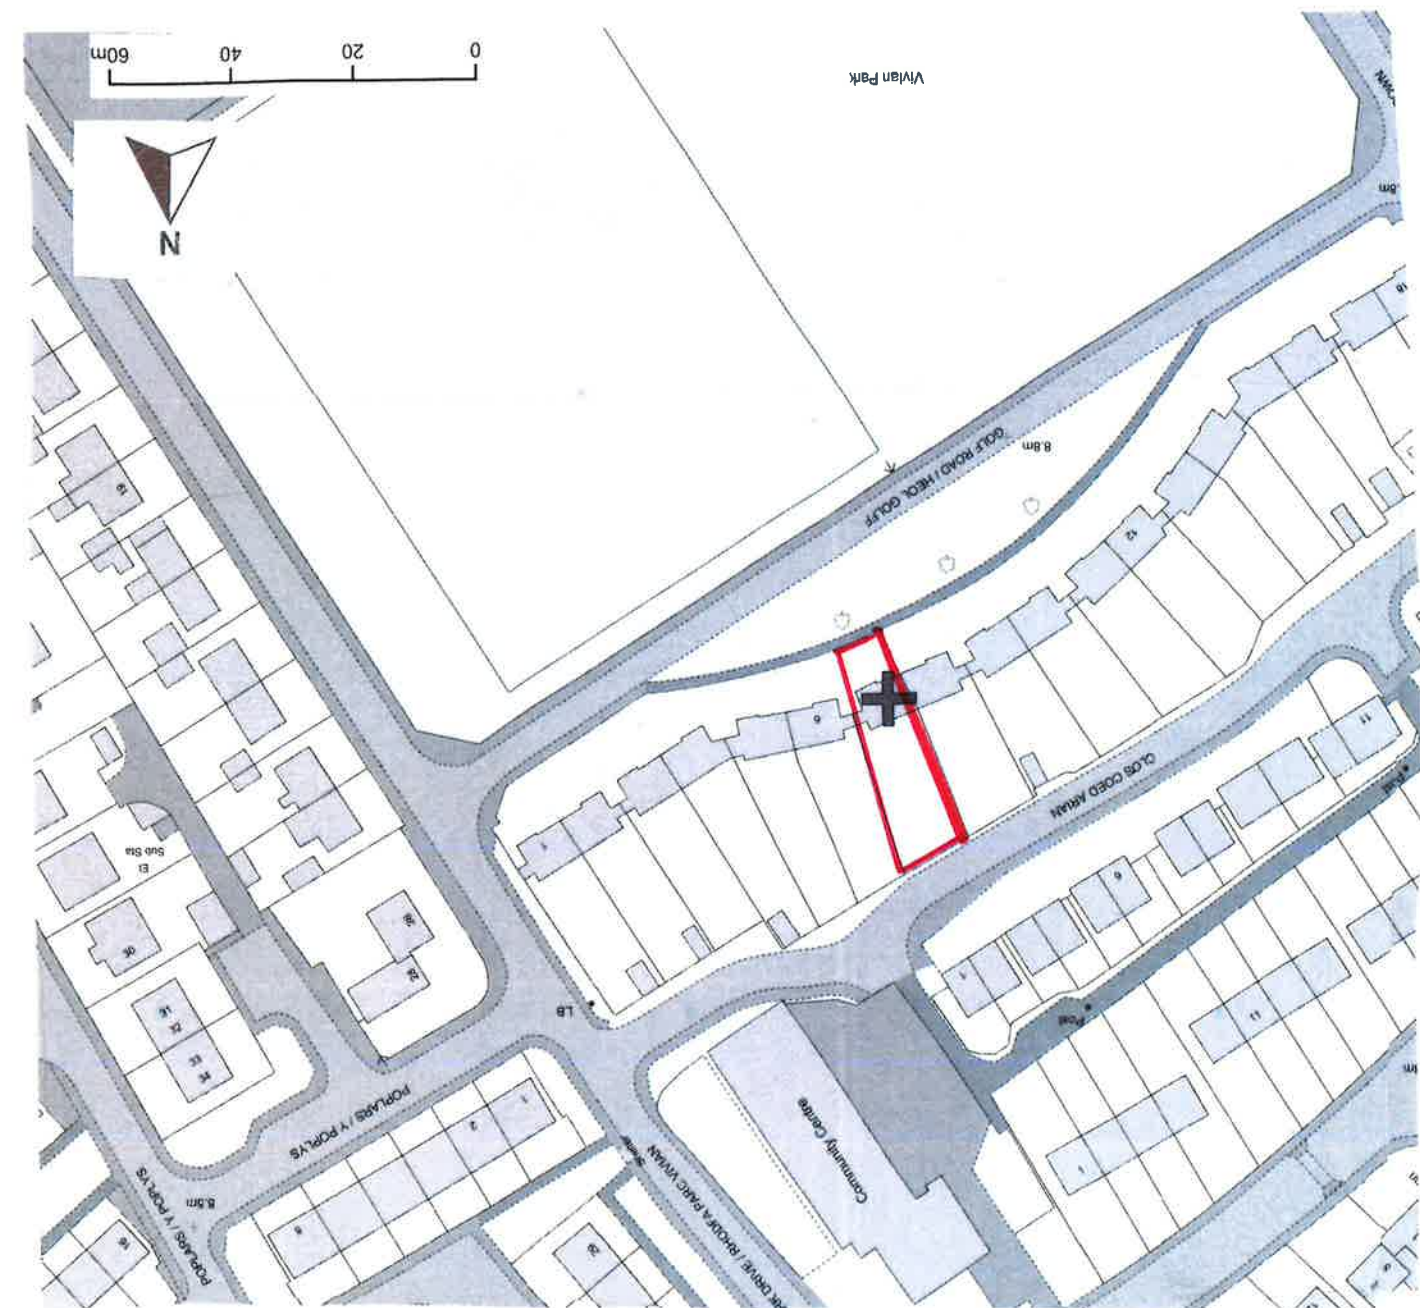

|                                                                                       |  |
|---------------------------------------------------------------------------------------|--|
|  |  |
| Proposed Extension, Improvements<br>& Detached Garage                                 |  |
| At 7 Golf Road<br>Port Talbot                                                         |  |
| Scale as shown<br>February 2020                                                       |  |
| Drawing 01 / A                                                                        |  |

5 MAR 2020