


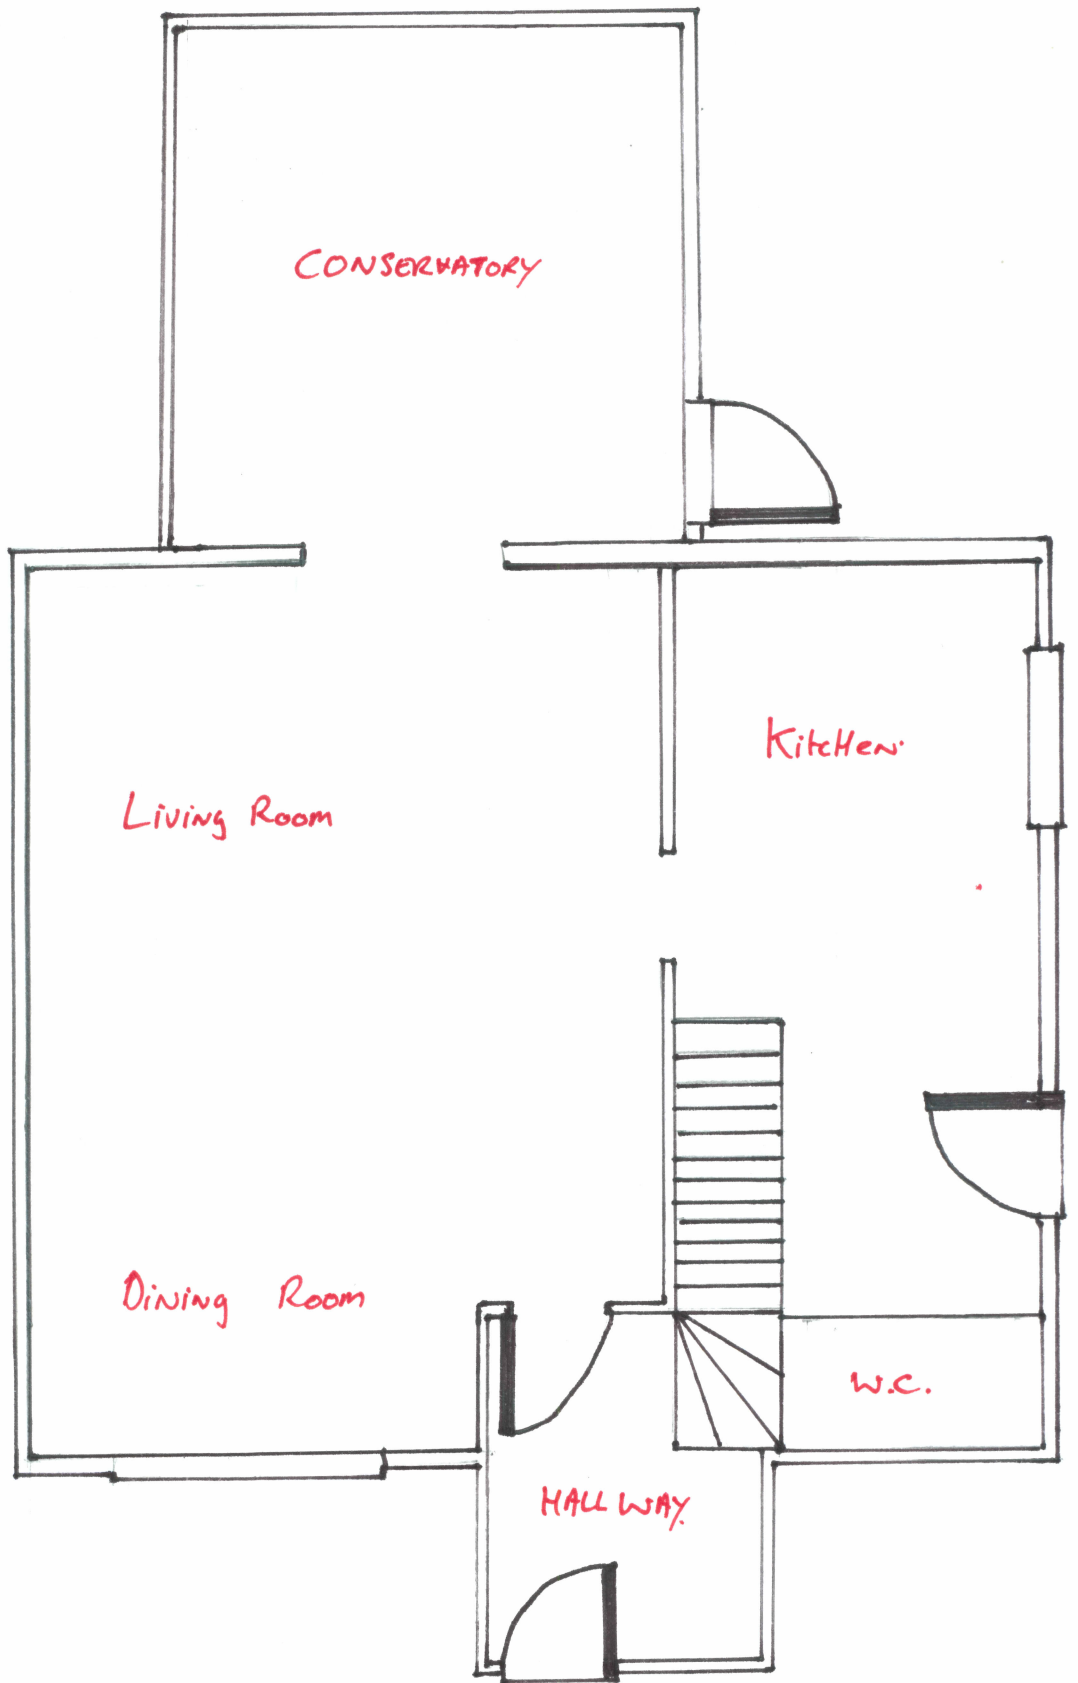

OVER HEAD VIEW
Existing Building

Scale 1:50

30 GOLDEN AVE
SAND FIELDS
PORT TAURO.
SA12 7RP